


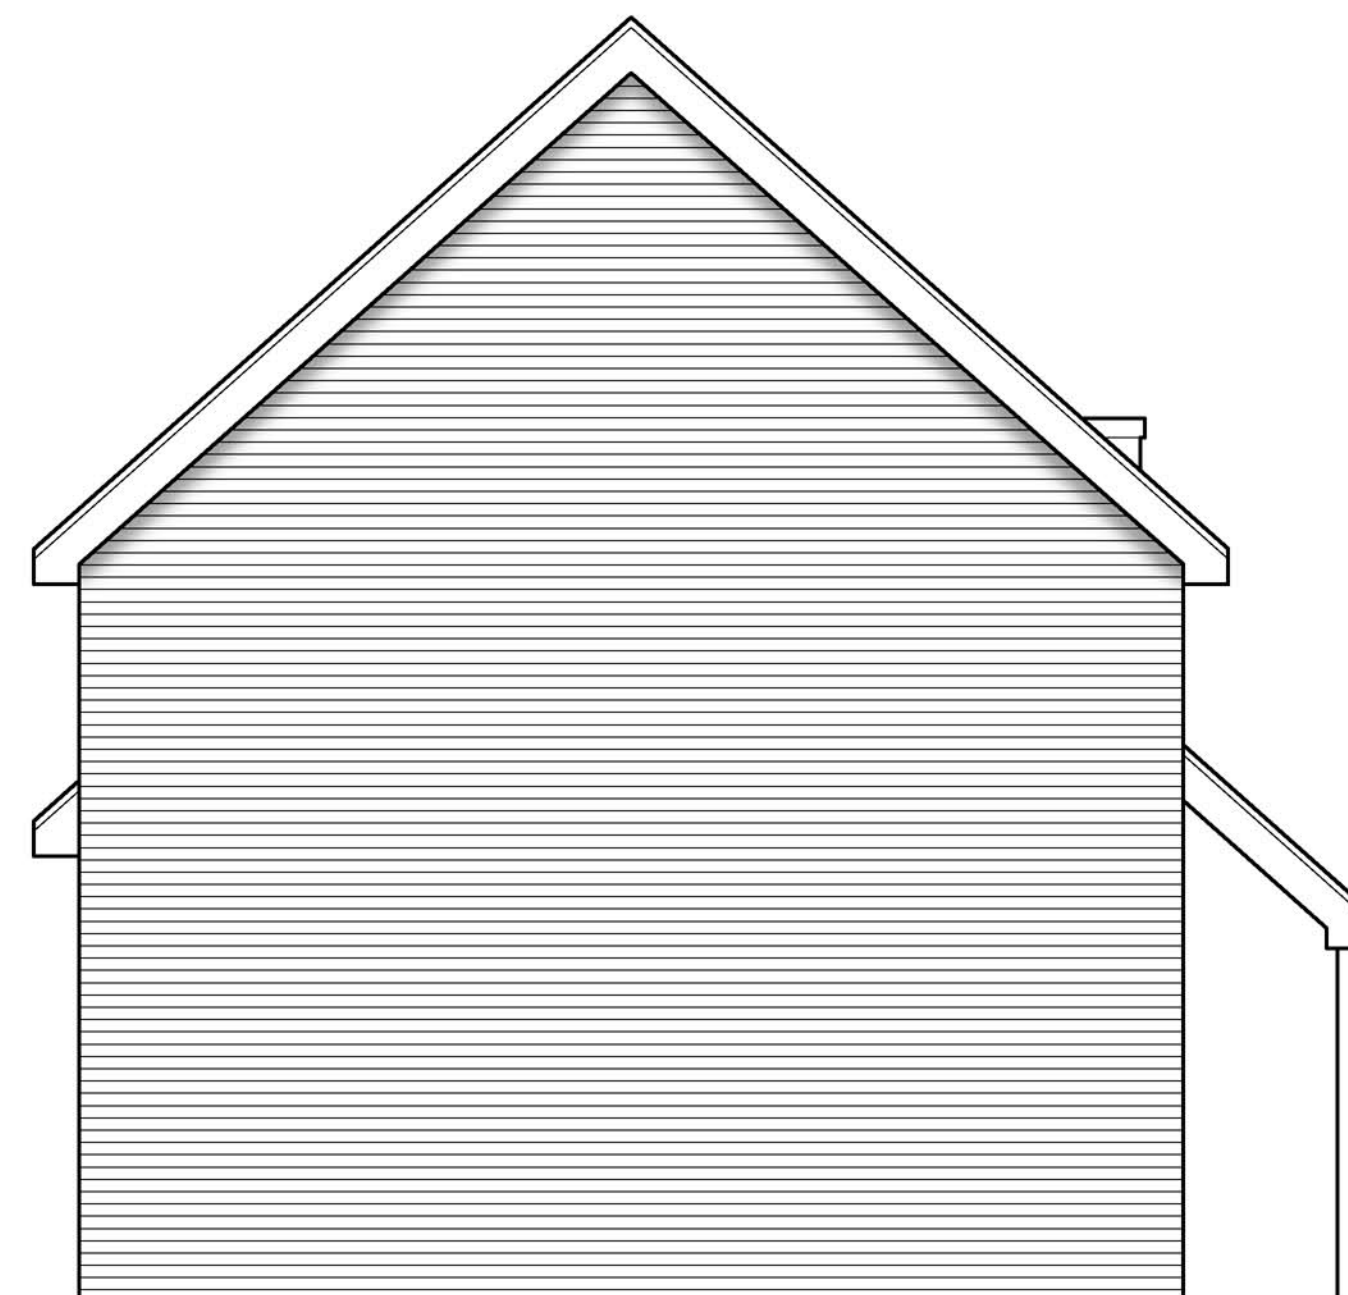

west elevation scale A1 1:50, A3 1:100



south elevation scale A1 1:50, A3 1:100



north elevation scale A1 1:50, A3 1:100



east elevation scale A1 1:50, A3 1:100

notes

this drawing is the copyright of the Holman Reading partnership llp and must not be reproduced in whole or part or used for the execution of works without their permission.

all dimensions to be checked on site prior to commencement of construction works and the architect notified of any discrepancy.

figured dimensions are to be used in preference to scaled dimensions.

no deviation from this drawing will be permitted
without prior consent of the architect.

all drawings are prepared subject to a full measured and structural survey of the buildings and site.

all structural work is subject to the appointment of a structural engineer to confirm and agree the structural proposals.

os promap licence no. 100022432.

scale width 100mm @ a1 - 50mm @ a3

client

revision	notes	date	drawn	check

hrp
architects

holman reading
partnership llp

18 Limberline Spur
hilsea, portsmouth, hampshire, po3 5hj

tel: 023 9269 1843
fax: 023 9263 9722

email: info@hrp-architects.com
website: hrp-architects.com

project		Proposed development Land adjacent no. 59 Rest- A-Wyle, Hayling Island	
detail		Elevations	
drawn ace		checked	
date jun 17		status Planning	
a1 scale as shown	a3 scale	8537 09	rev