



- Materials:
- Roof tiles to best match existing
 - Rainwater goods in uPVC (black on white soffits/facias)
 - Main - red brick to best match existing
 - Feature gable - brick to match neighbouring properties
 - uPVC fenestration to best match existing
 - Grey faced rooflight

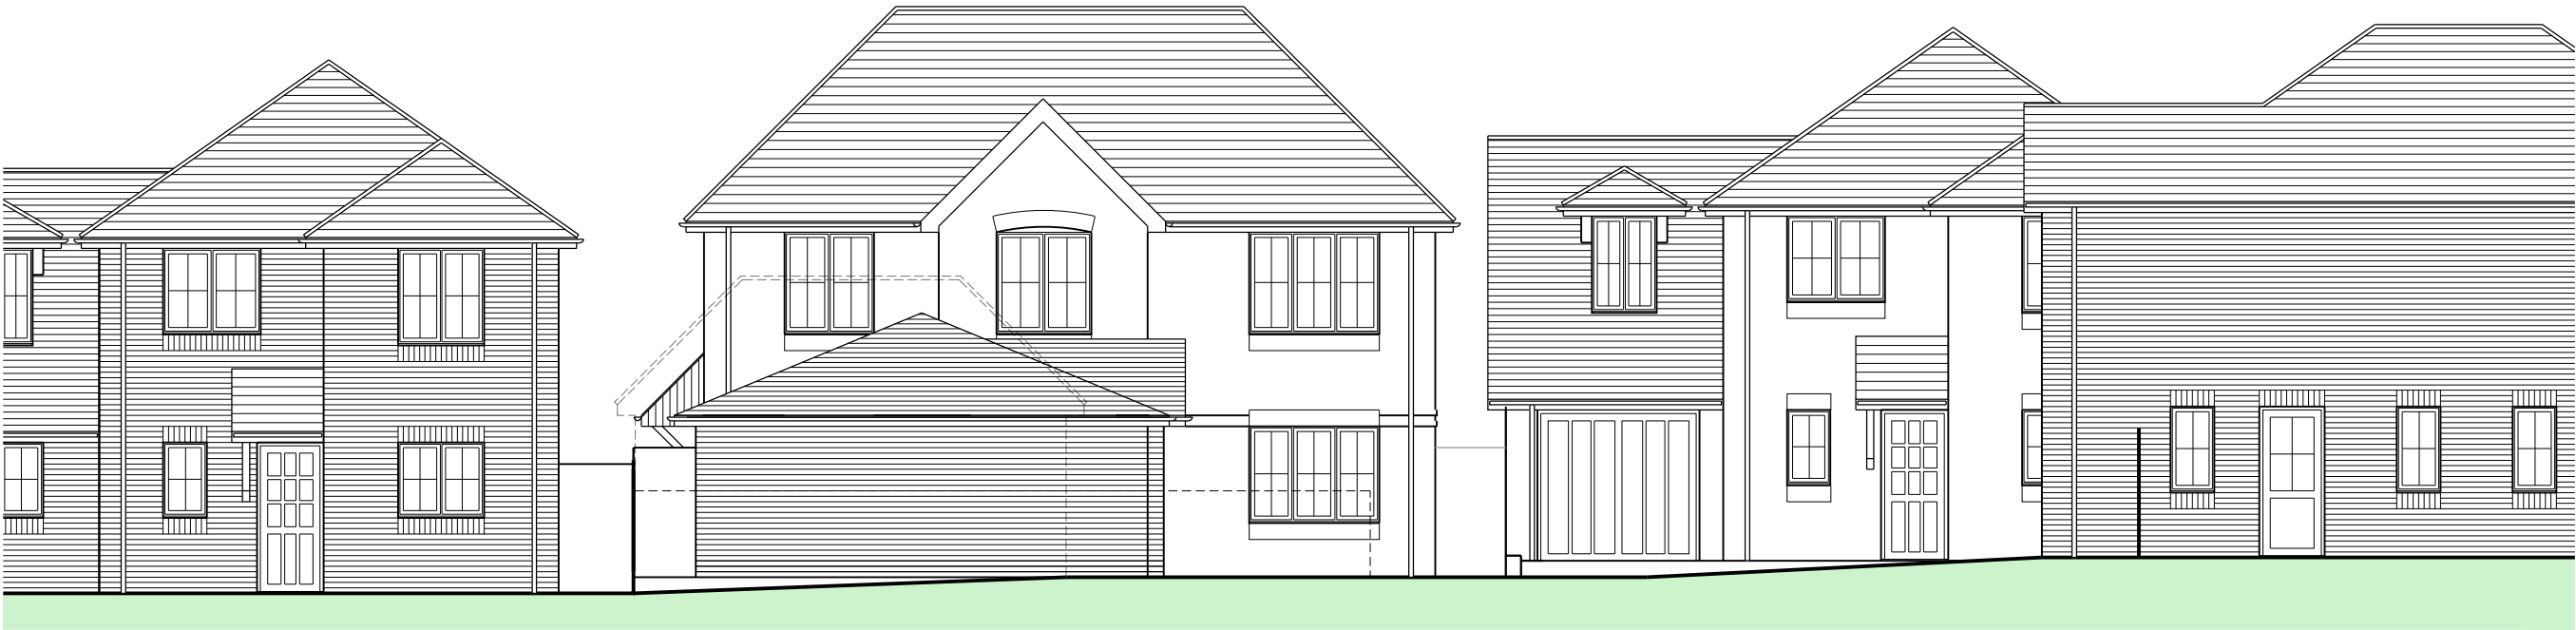


Hartwood Gardens Street Elevation (Front)
1200mm high fence shown in dashed linetype

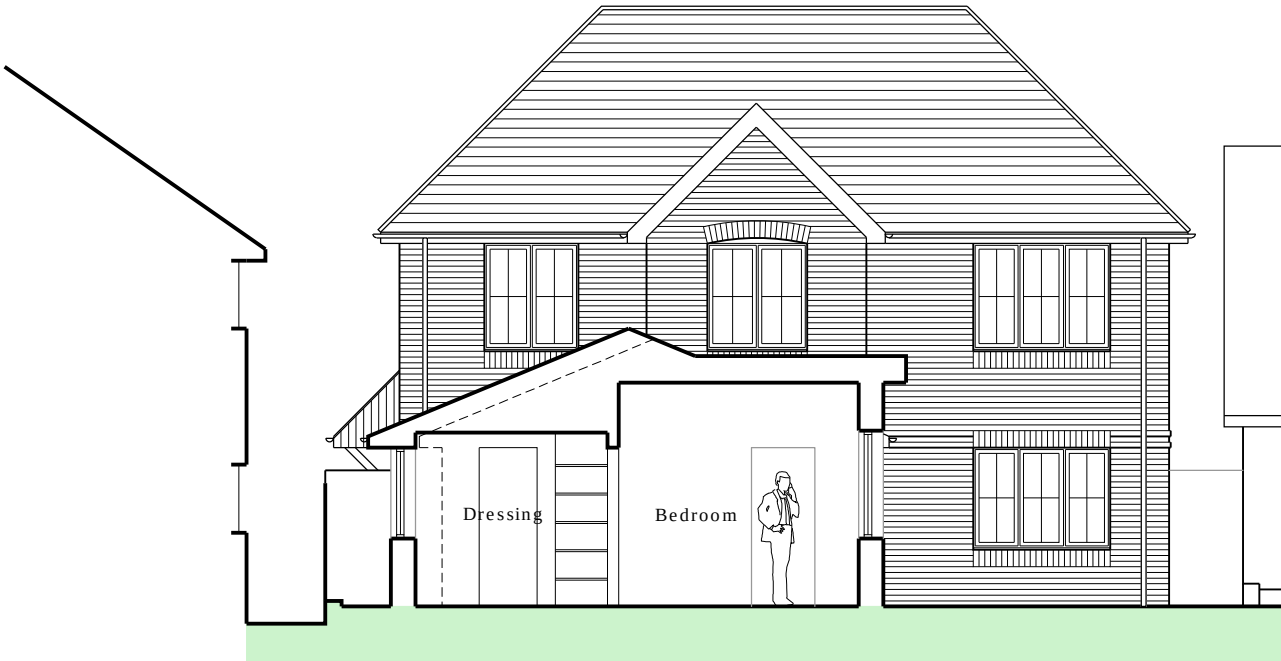

East Elevation (Front)

No.1A

 

Notes:
Ordnance Survey supplied by Messrs Mapserve
Landscape and furniture shown indicatively
Building survey provided by client
Demolition shown in light grey dash

ALCOVE
architecture

45 Cobden Road Worthing Sussex BN11 4BD
T: 01903 609782 W: alcovearchitecture.co.uk

Project
1A HARTWOOD GARDENS
WATERLOOVILLE

Drawing Title
Proposed Elevations
Indicative Image

Status Planning			
Scale 1:100@A3	Drawn By JE	Date Nov 16	
Project No. 15126	Drawing No. P107	Revision B	