




EXISTING PLAN
FIRST FLOOR
Scale 1:100

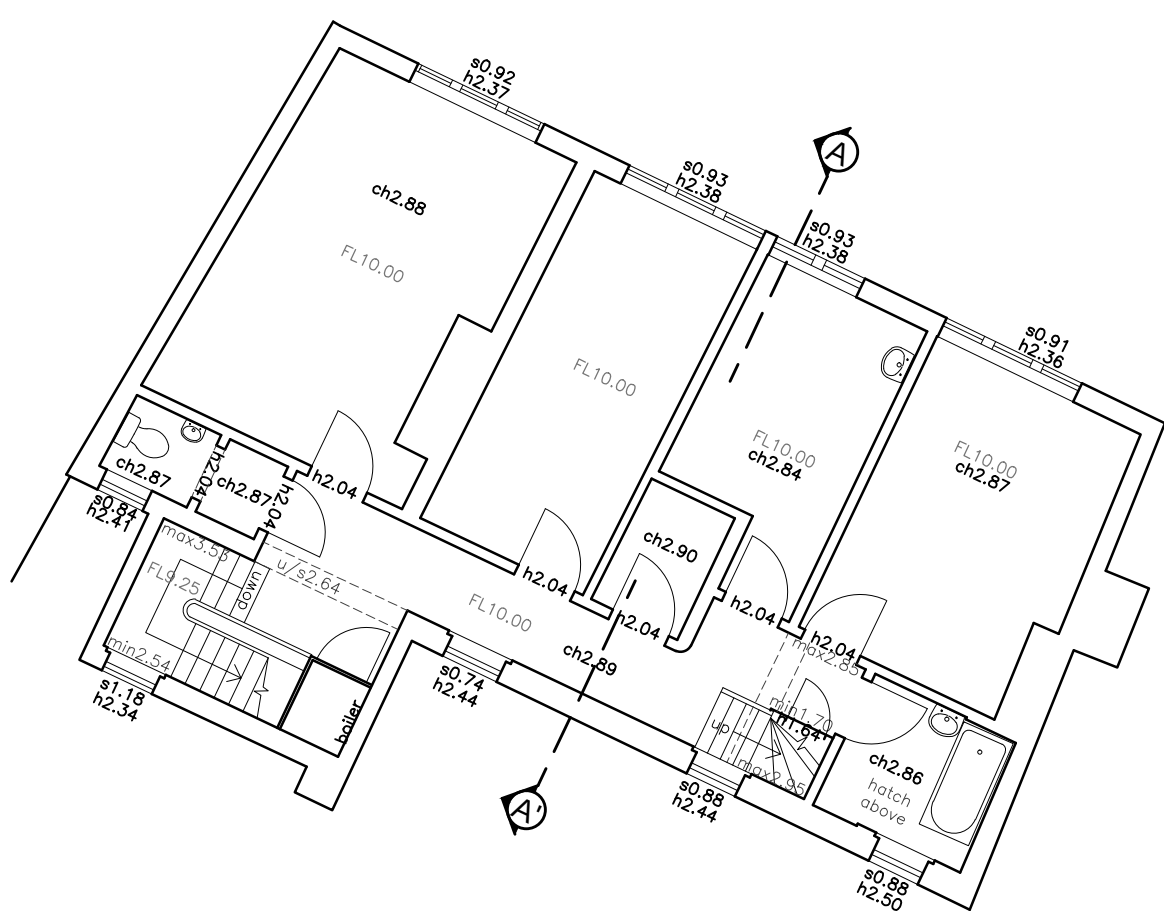


EXISTING PLAN
SECOND FLOOR
Scale 1:100

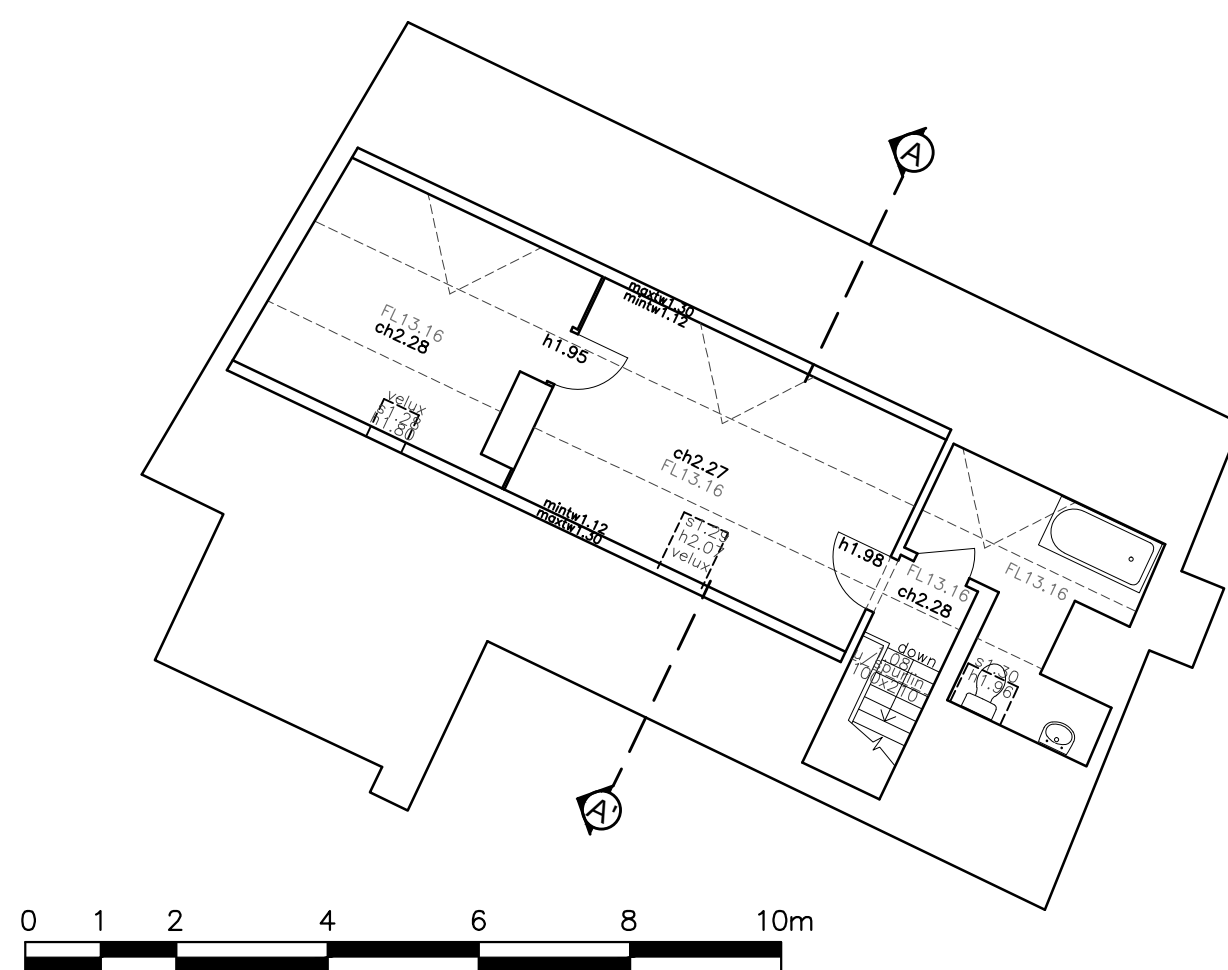

EXISTING PLAN
GROUND FLOOR
Scale 1:100

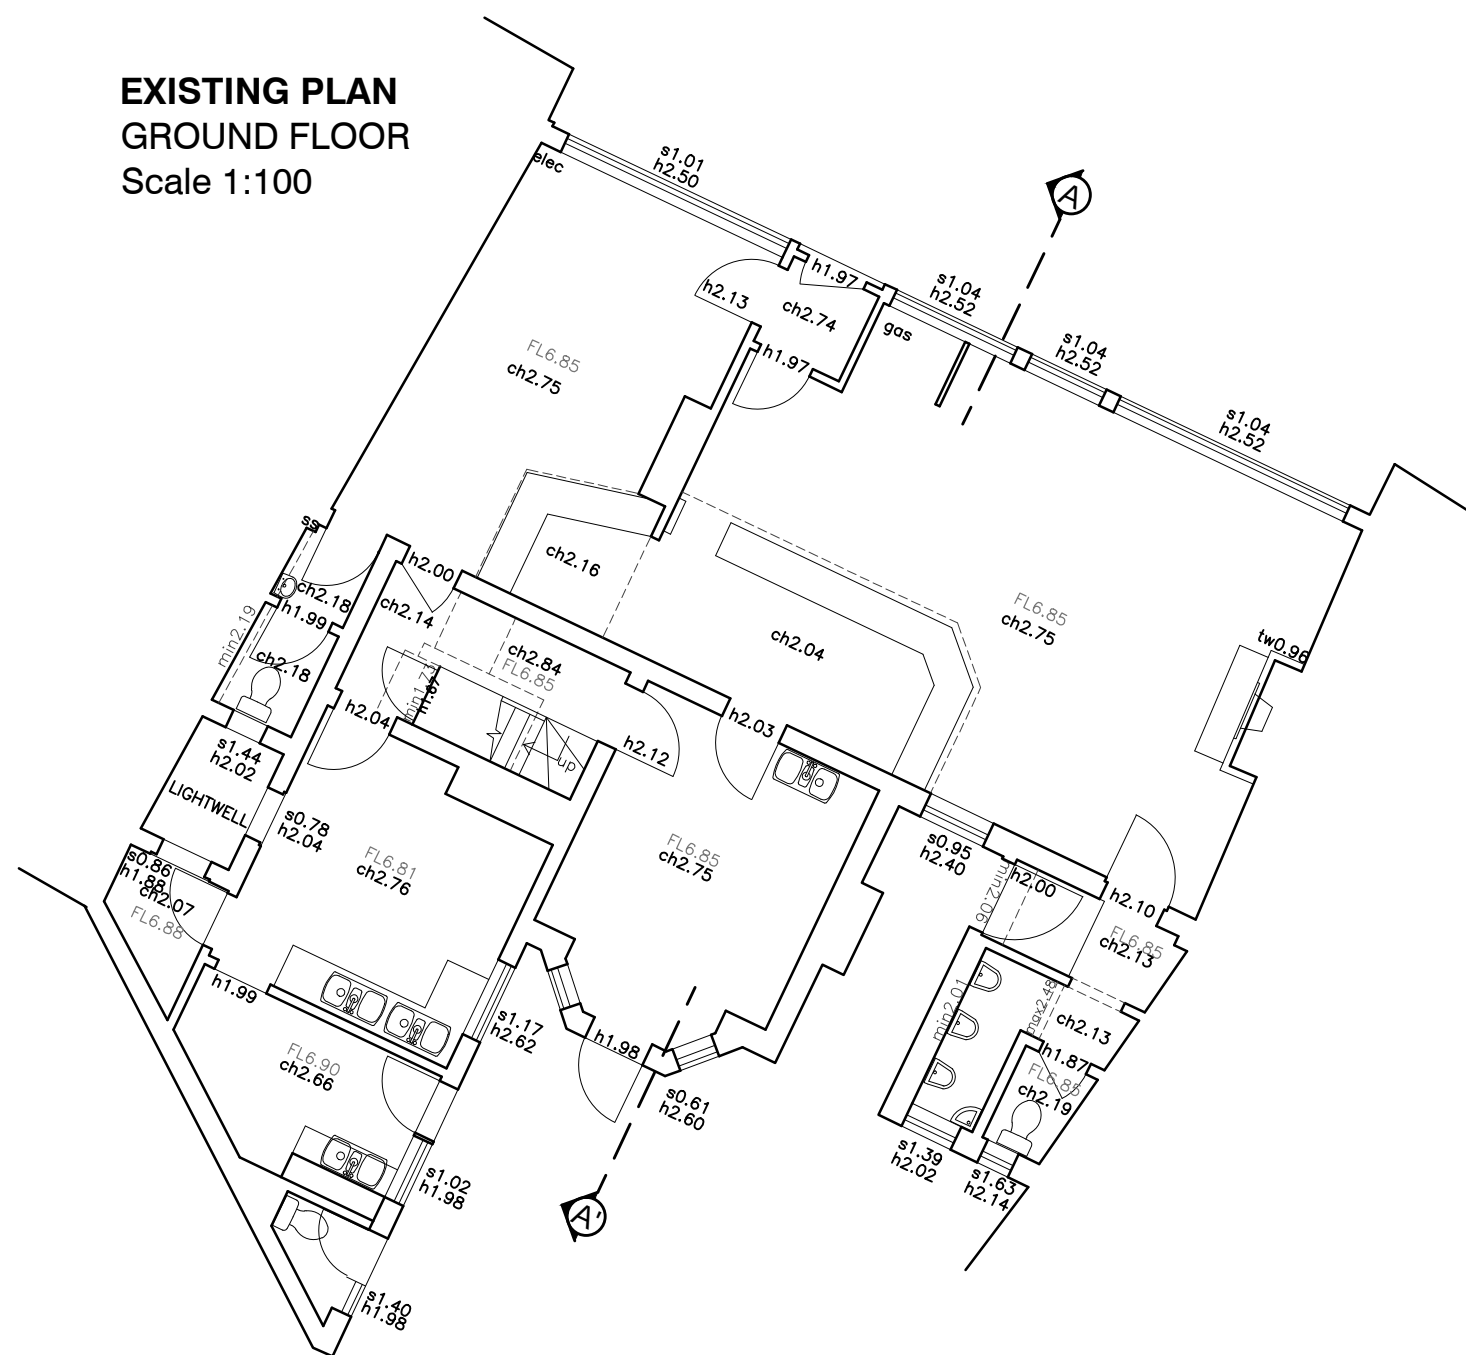

**EXISTING SITE PLAN/
ROOF LAYOUT**
Scale 1:200

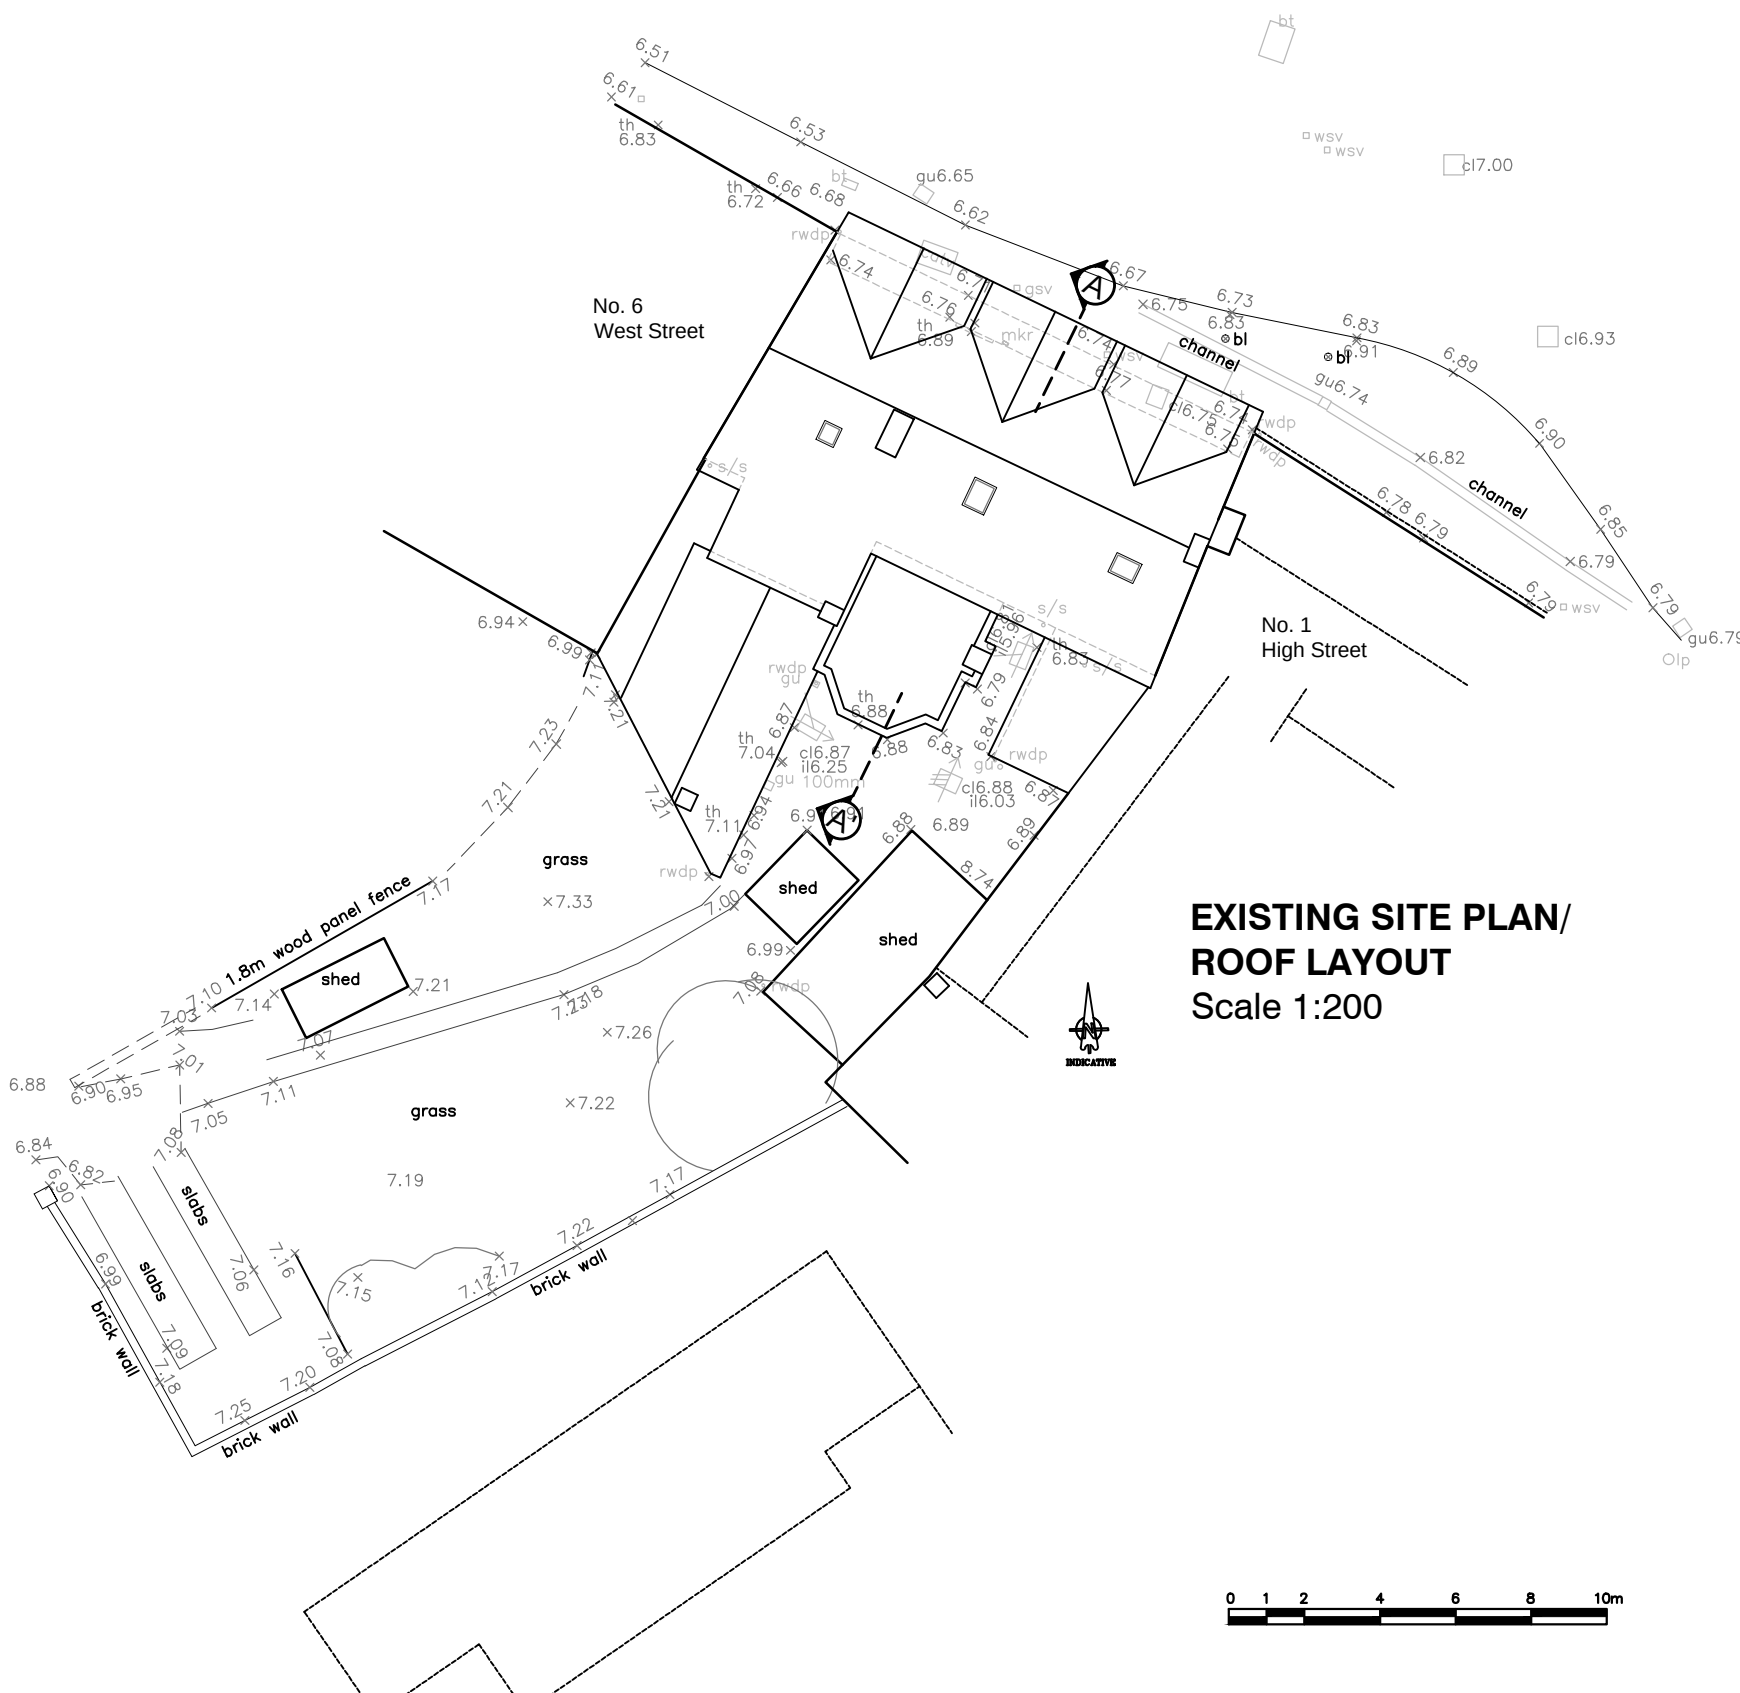

EXISTING REAR ELEVATION
SOUTH ELEVATION
Scale 1:100



EXISTING SIDE INTERNAL ELEVATION
EAST ELEVATION
Scale 1:100



EXISTING FRONT ELEVATION
NORTH ELEVATION
Scale 1:100



NOTES:

Dimensions to be checked on site before commencing work. Any discrepancies shall be reported to the architect immediately.

Do not scale from these drawings except for planning purposes. Use figured dimensions only.

Where applicable this drawing is to be read in conjunction with other consultants' drawings.

This drawing is the copyright of bloomfield parker
architects Ltd.

bloomfield parker
ARCHITECTS

7 The Old Flour Mill, Queen Street, Emsworth, Hants, PO10 7BT
Tel: 44 (0) 1243 373855

e-mail: info@bloomfieldparker.co.uk

For
Huckleberry Developments

Project
Town Brewery, West Street, Emsworth

Title
PLANNING
EXISTING PLANS AND ELEVATIONS

Date	Drawn	Scale	Checked
Dec '16		1:100. 1:200	

Job Number	Prefix	Drawing Number	Revision
16.119		02 - A1	