

MATERIALS -




walls - brick to match existing



walls - render to match existing




Windows - white to match existing

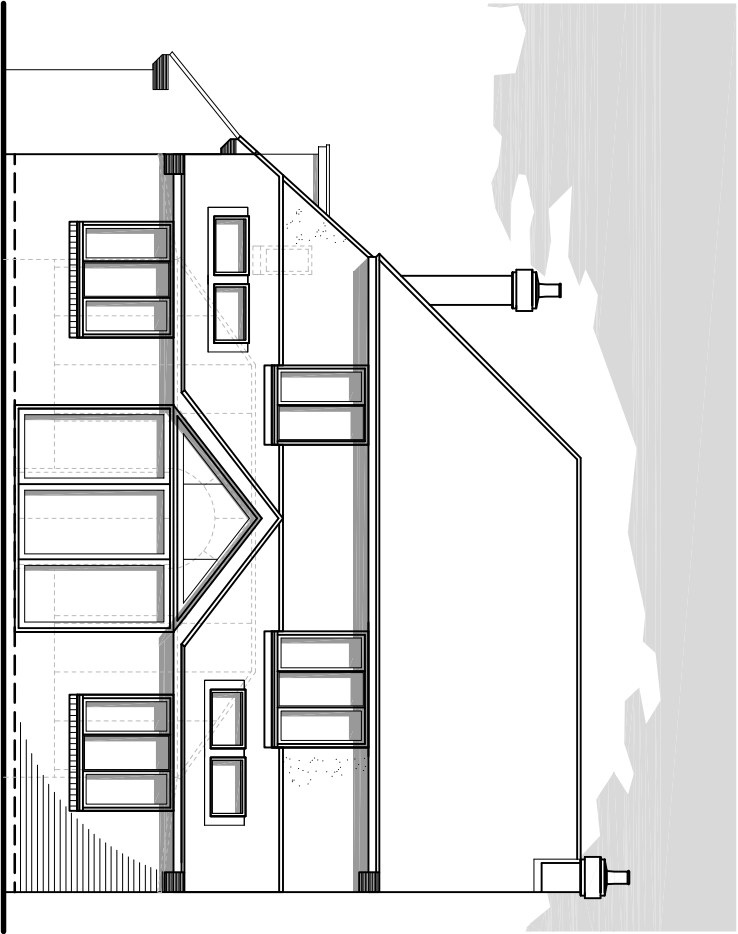

PROPOSED REAR ELEVATION (facing south)

SCALE 1:100

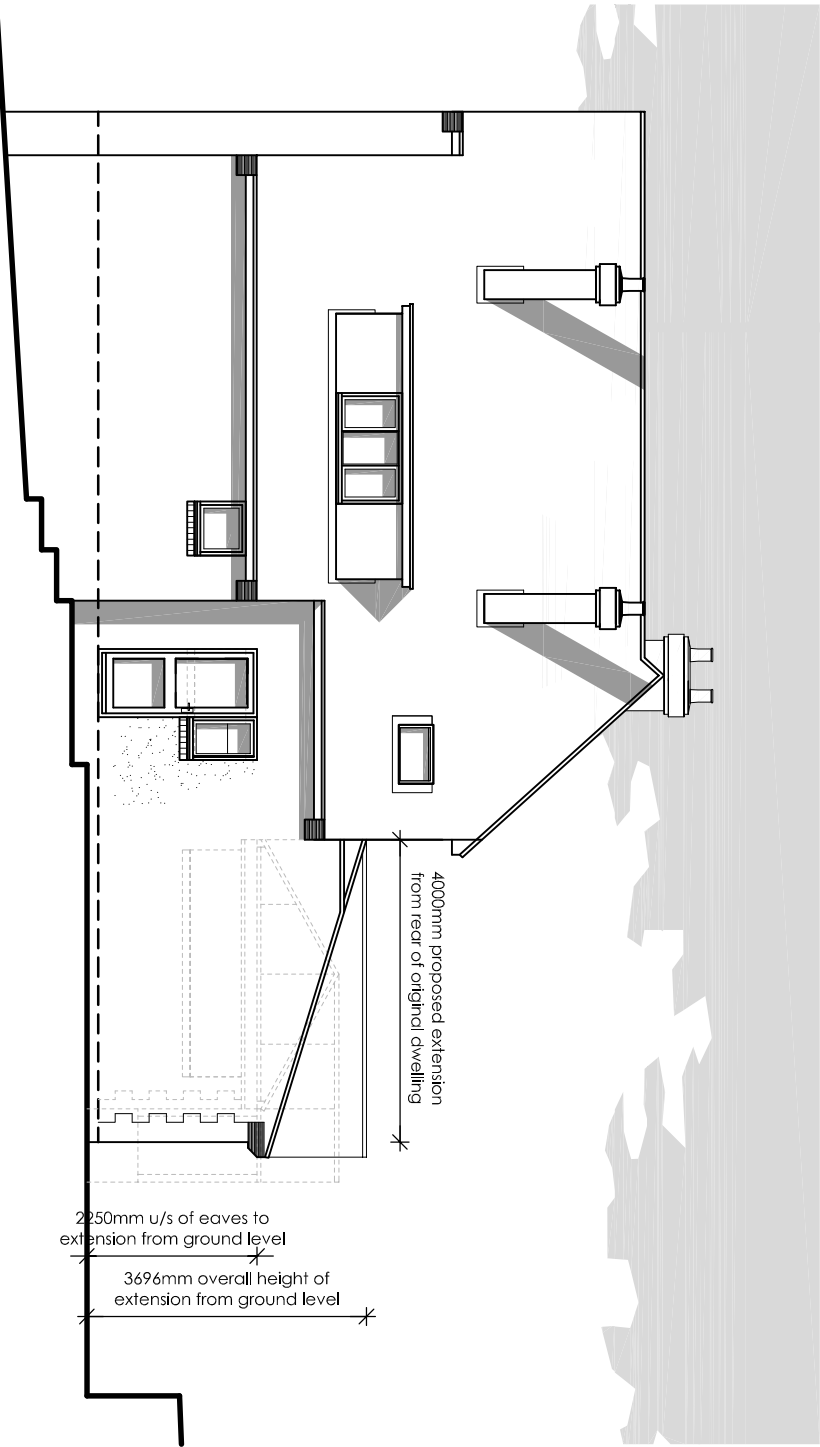

PROPOSED SIDE ELEVATION (facing west)

SCALE 1:100


The drawing is the copyright of CMCDesign and may not be copied, altered or reproduced in any form without the written consent of CMCDesign.

It is the sole responsibility of the building owner to draw up all legal agreements with adjoining property owners to cover the over hanging of any fascias, guttering, balconies or any part of the building. CMCDesign can not be held responsible in any way whatsoever for any legal costs or other costs incurred through any legal actions or disputes.

It is the sole responsibility of the building owner to comply with the party wall act 1996. CMCDesign can not be held responsible in any way if non compliance is adopted.

Use figured dimensions only. In millimetres only unless stated otherwise.

all plans and sections to check all drawings and to verify all dimensions on the plan to works commencing any discrepancies or dimensions of boundary locations are to be brought to the attention of CMCDesign immediately before any further work takes place on the

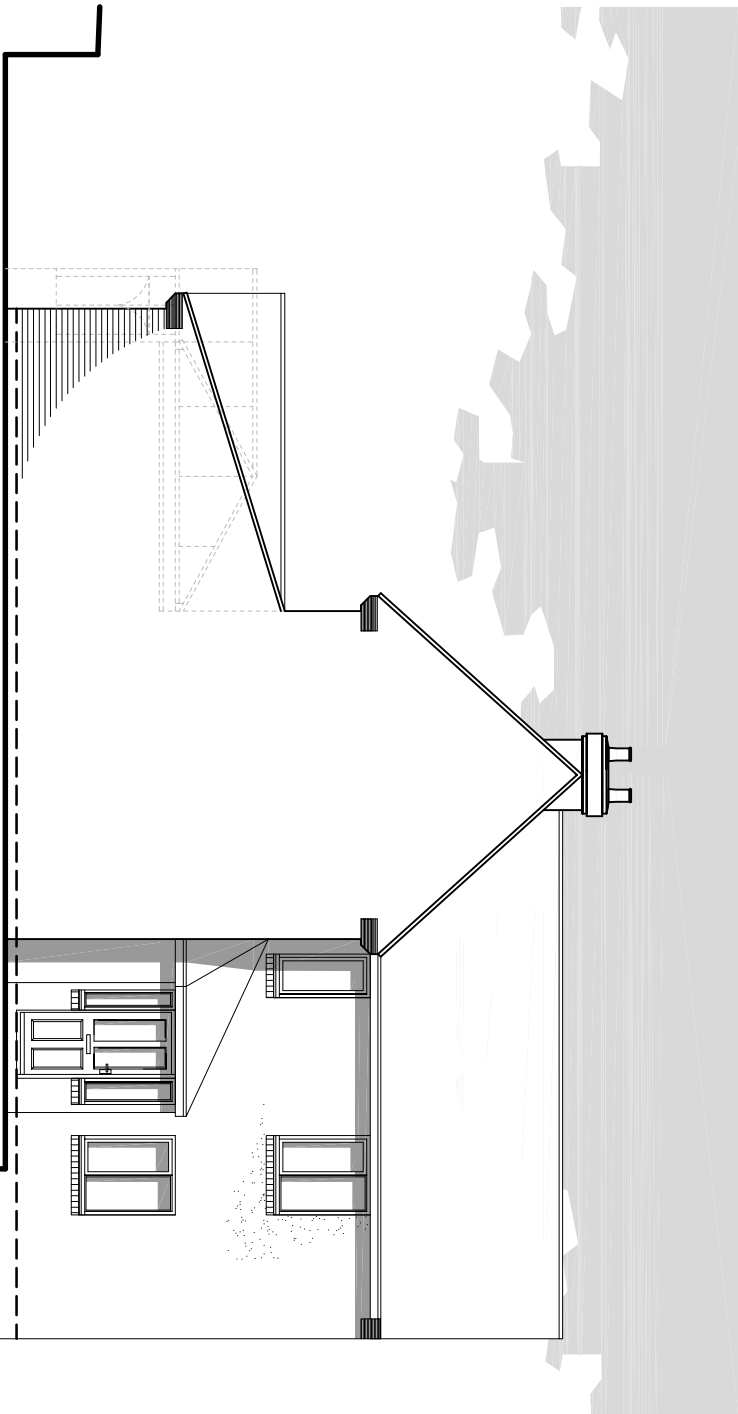

PROPOSED SIDE ELEVATION (facing east)

SCALE 1:100

revision

client

on the high

stage

planning

date

may 2017

scale

1:100 @ A3

address

42 the brow

portsmouth

hampshire

po7 2da

drawing no.

341/05/05

drawing

proposed

elevations

CMCdesign architectural services



the studio 22 melrose road

chichester road, hampshire

PO19 5LH

07968 997454

www.cmc-design.co.uk