




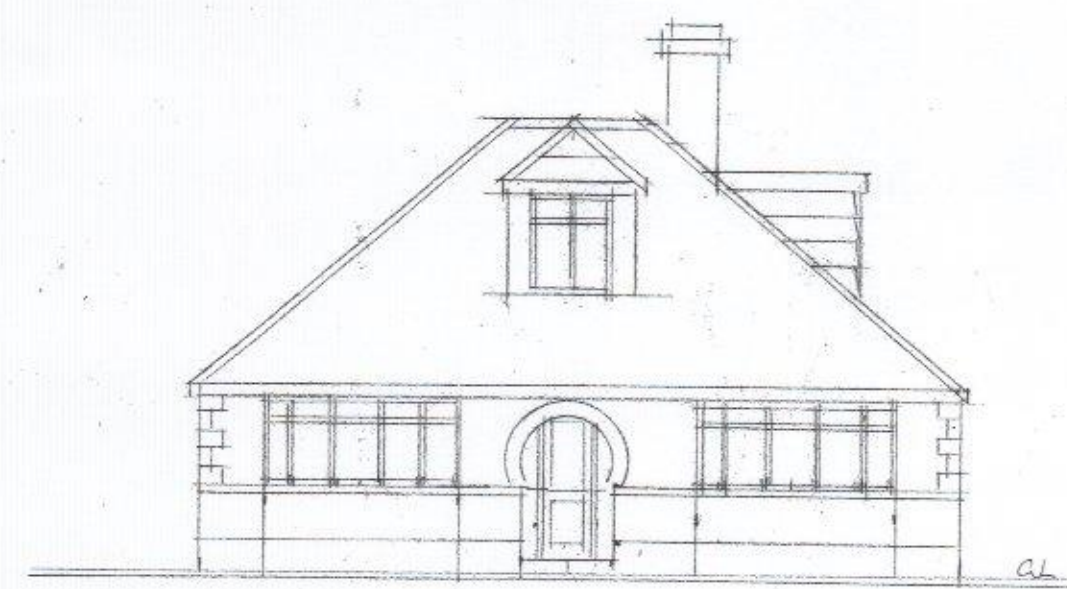


FRONT ELEVATION

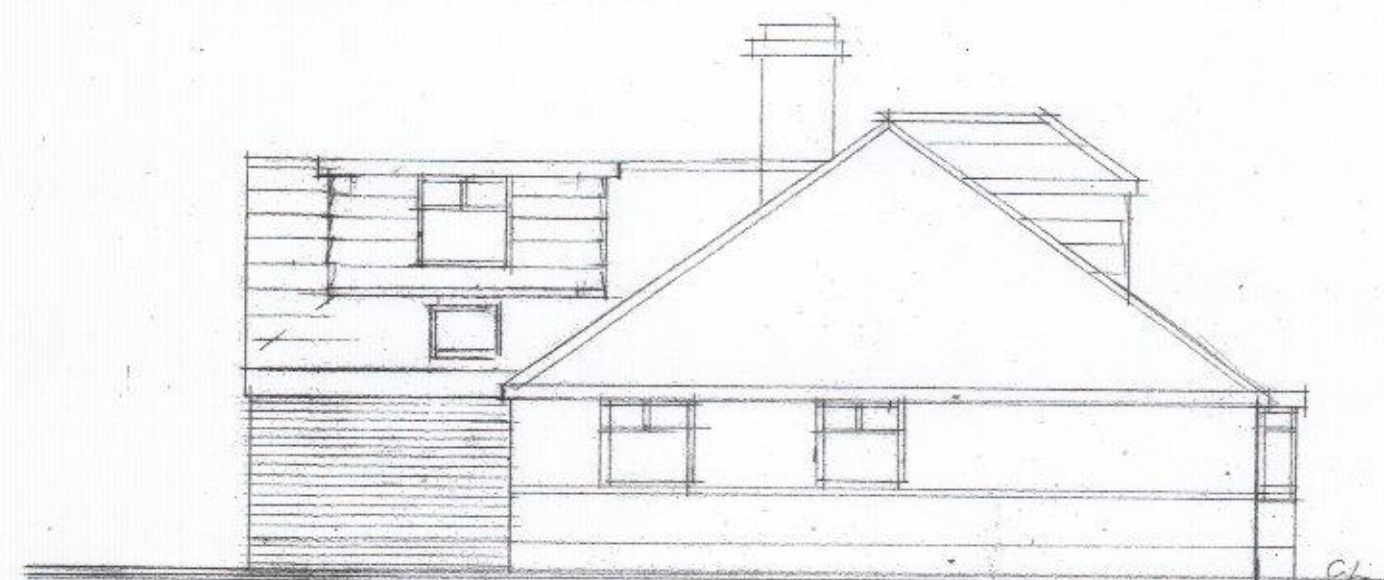


SIDE ELEVATION

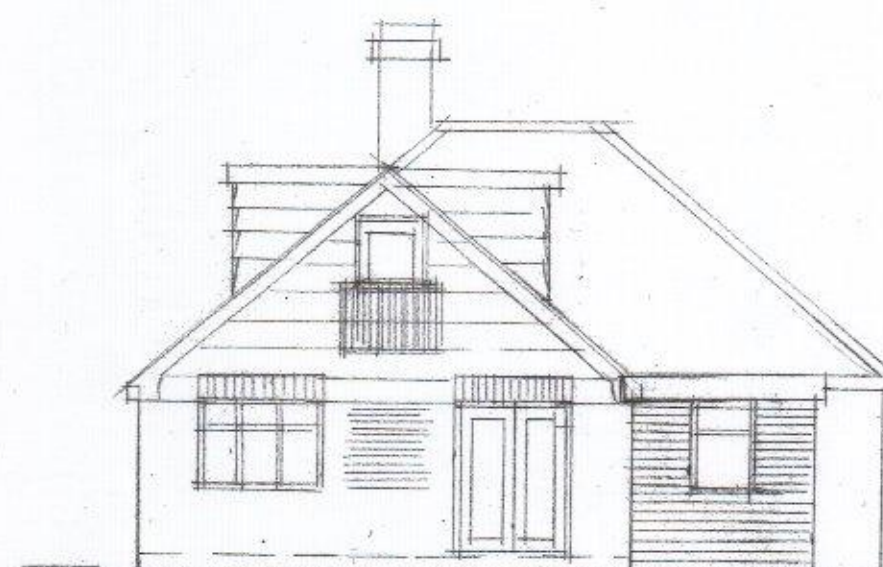


REAR ELEVATION

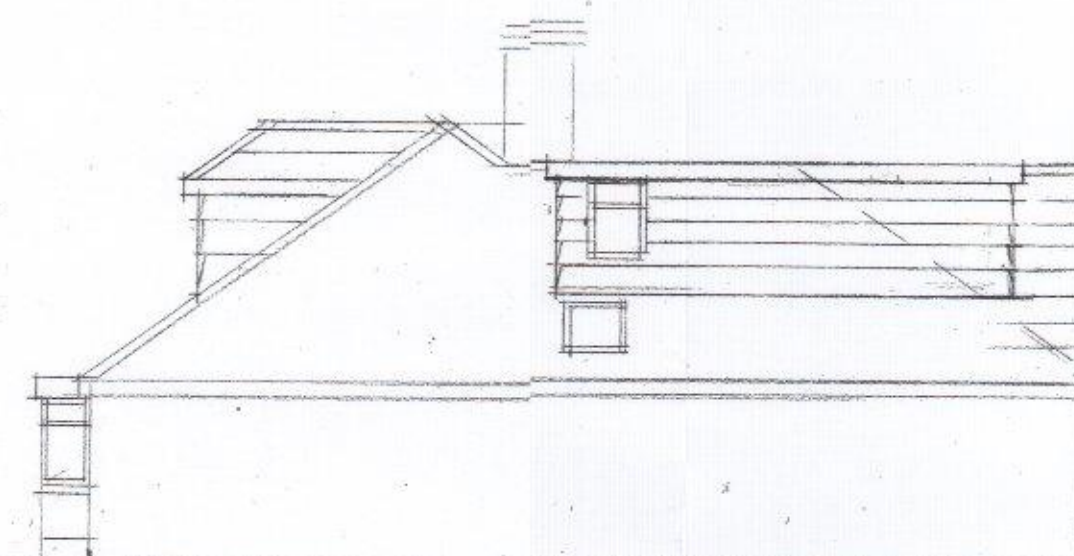


SIDE ELEVATION

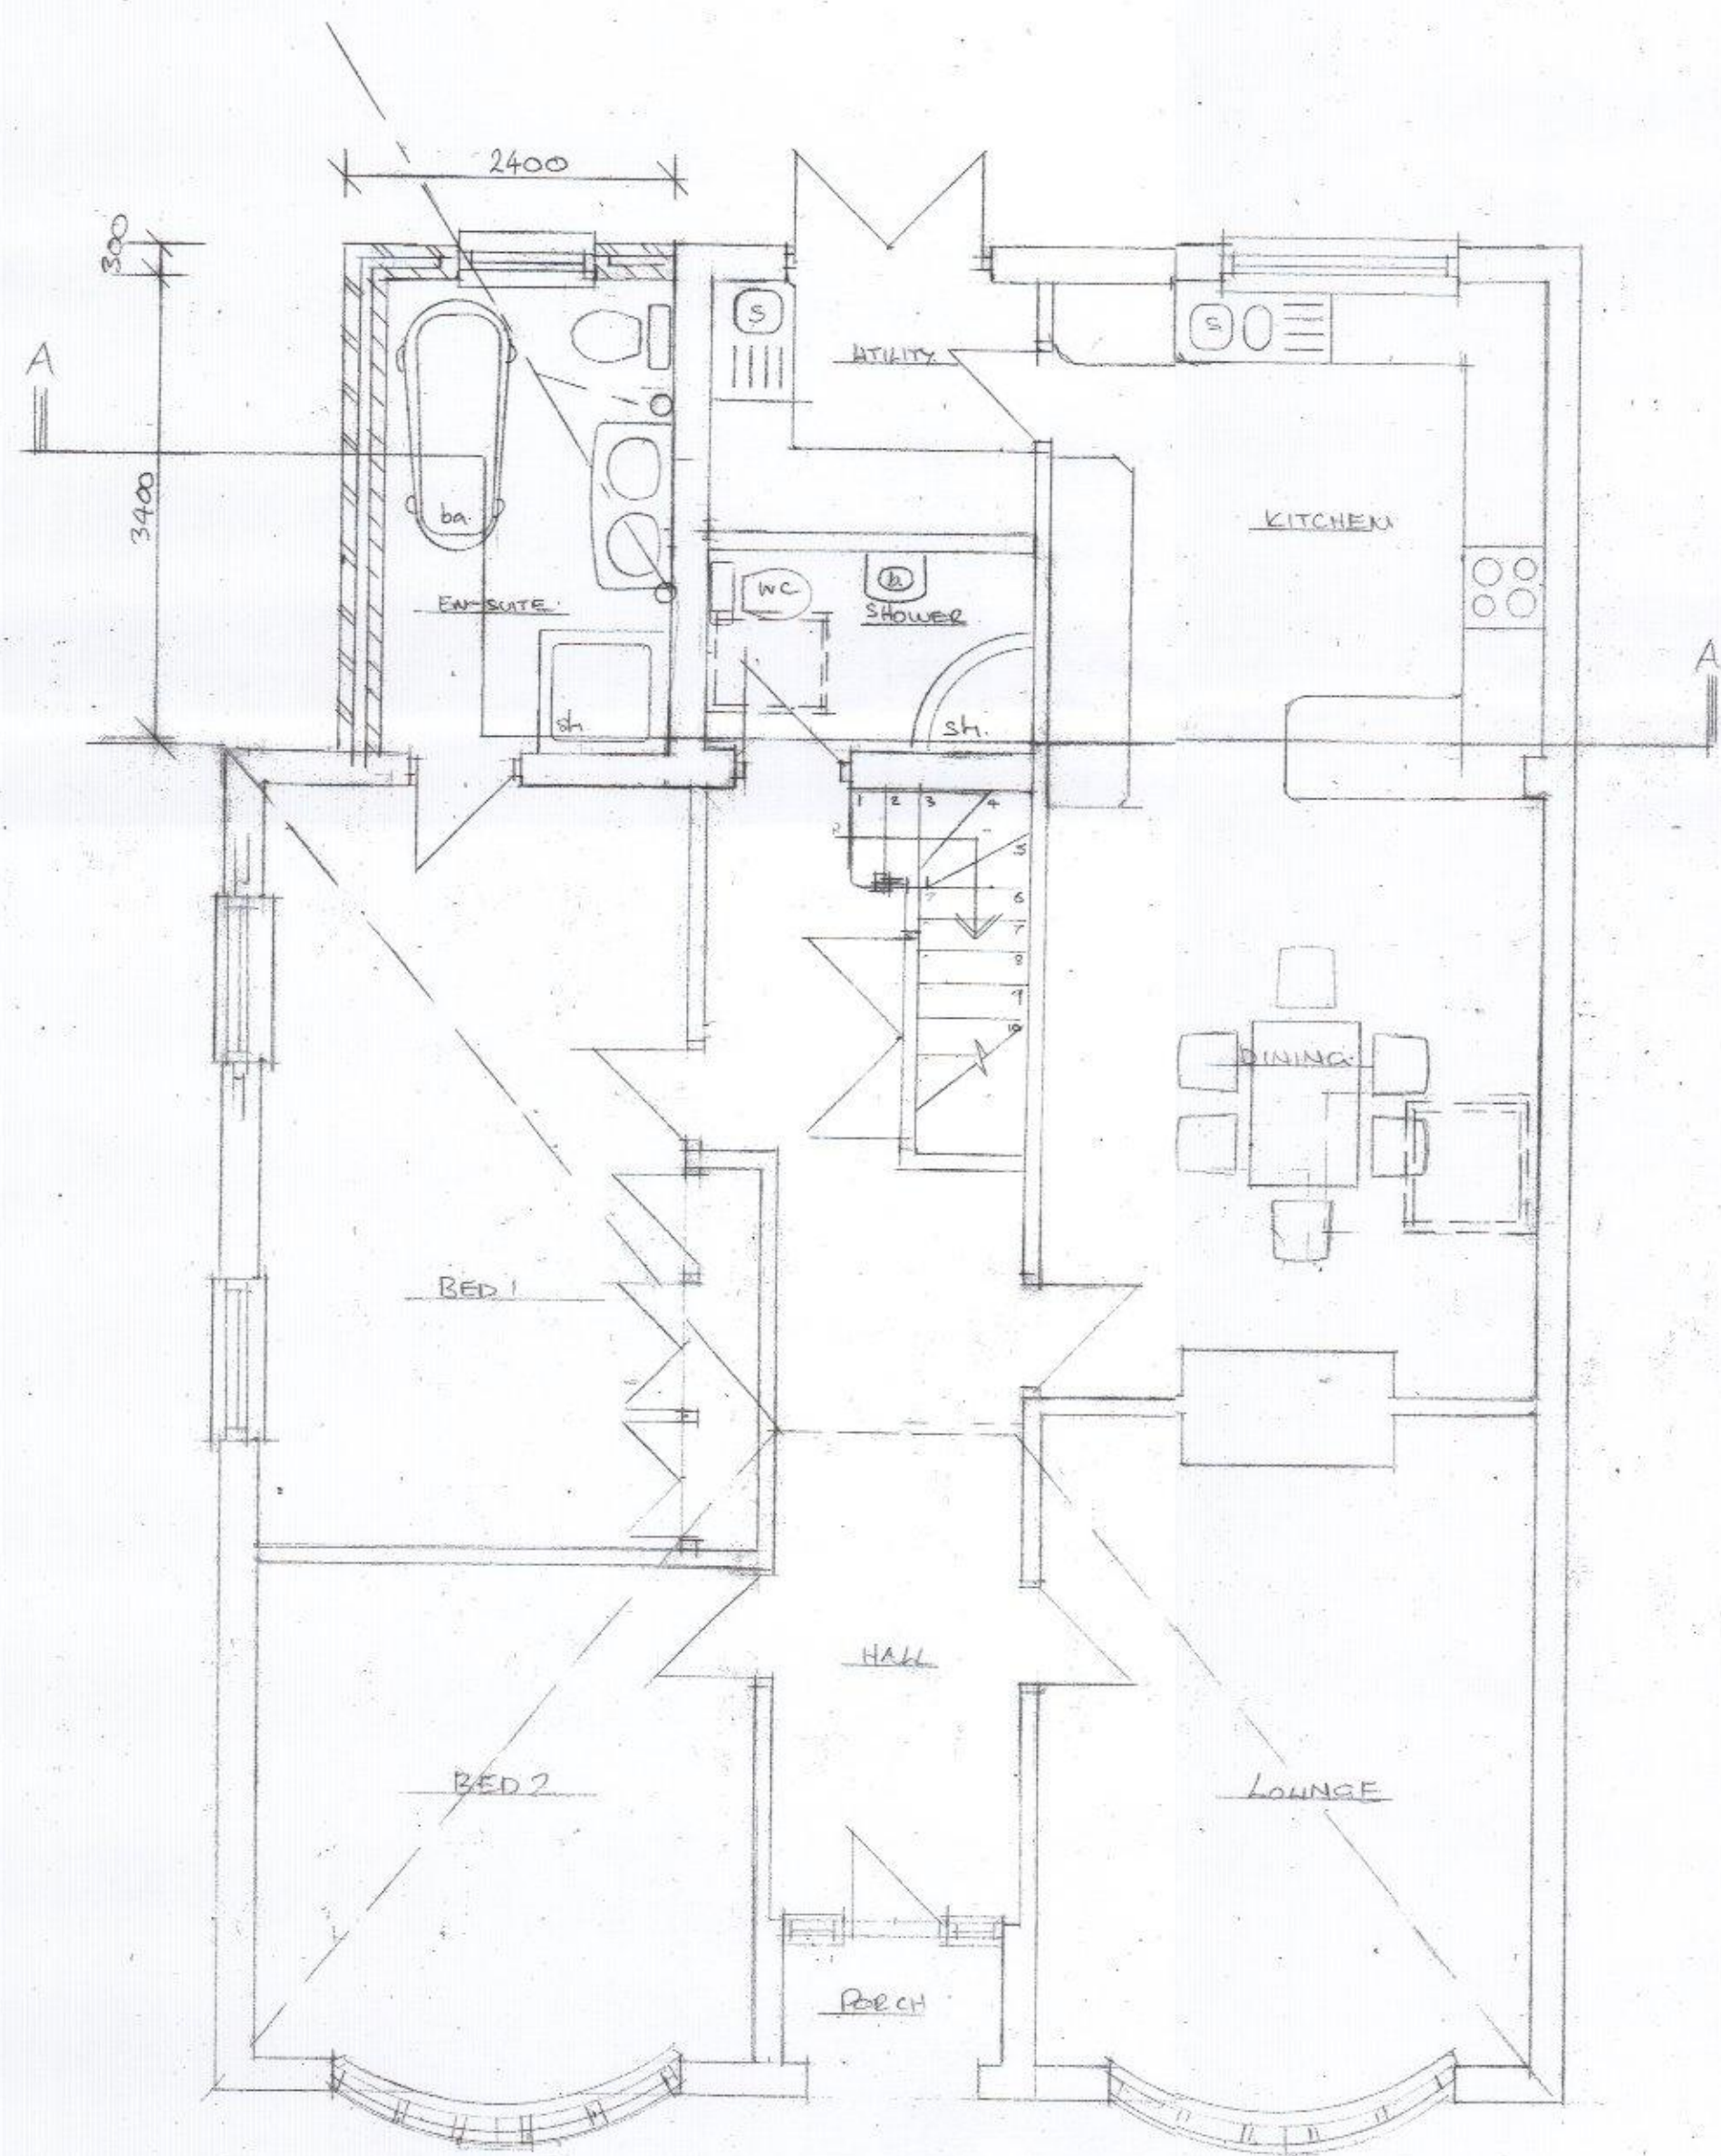

GROUND FLOOR PLAN

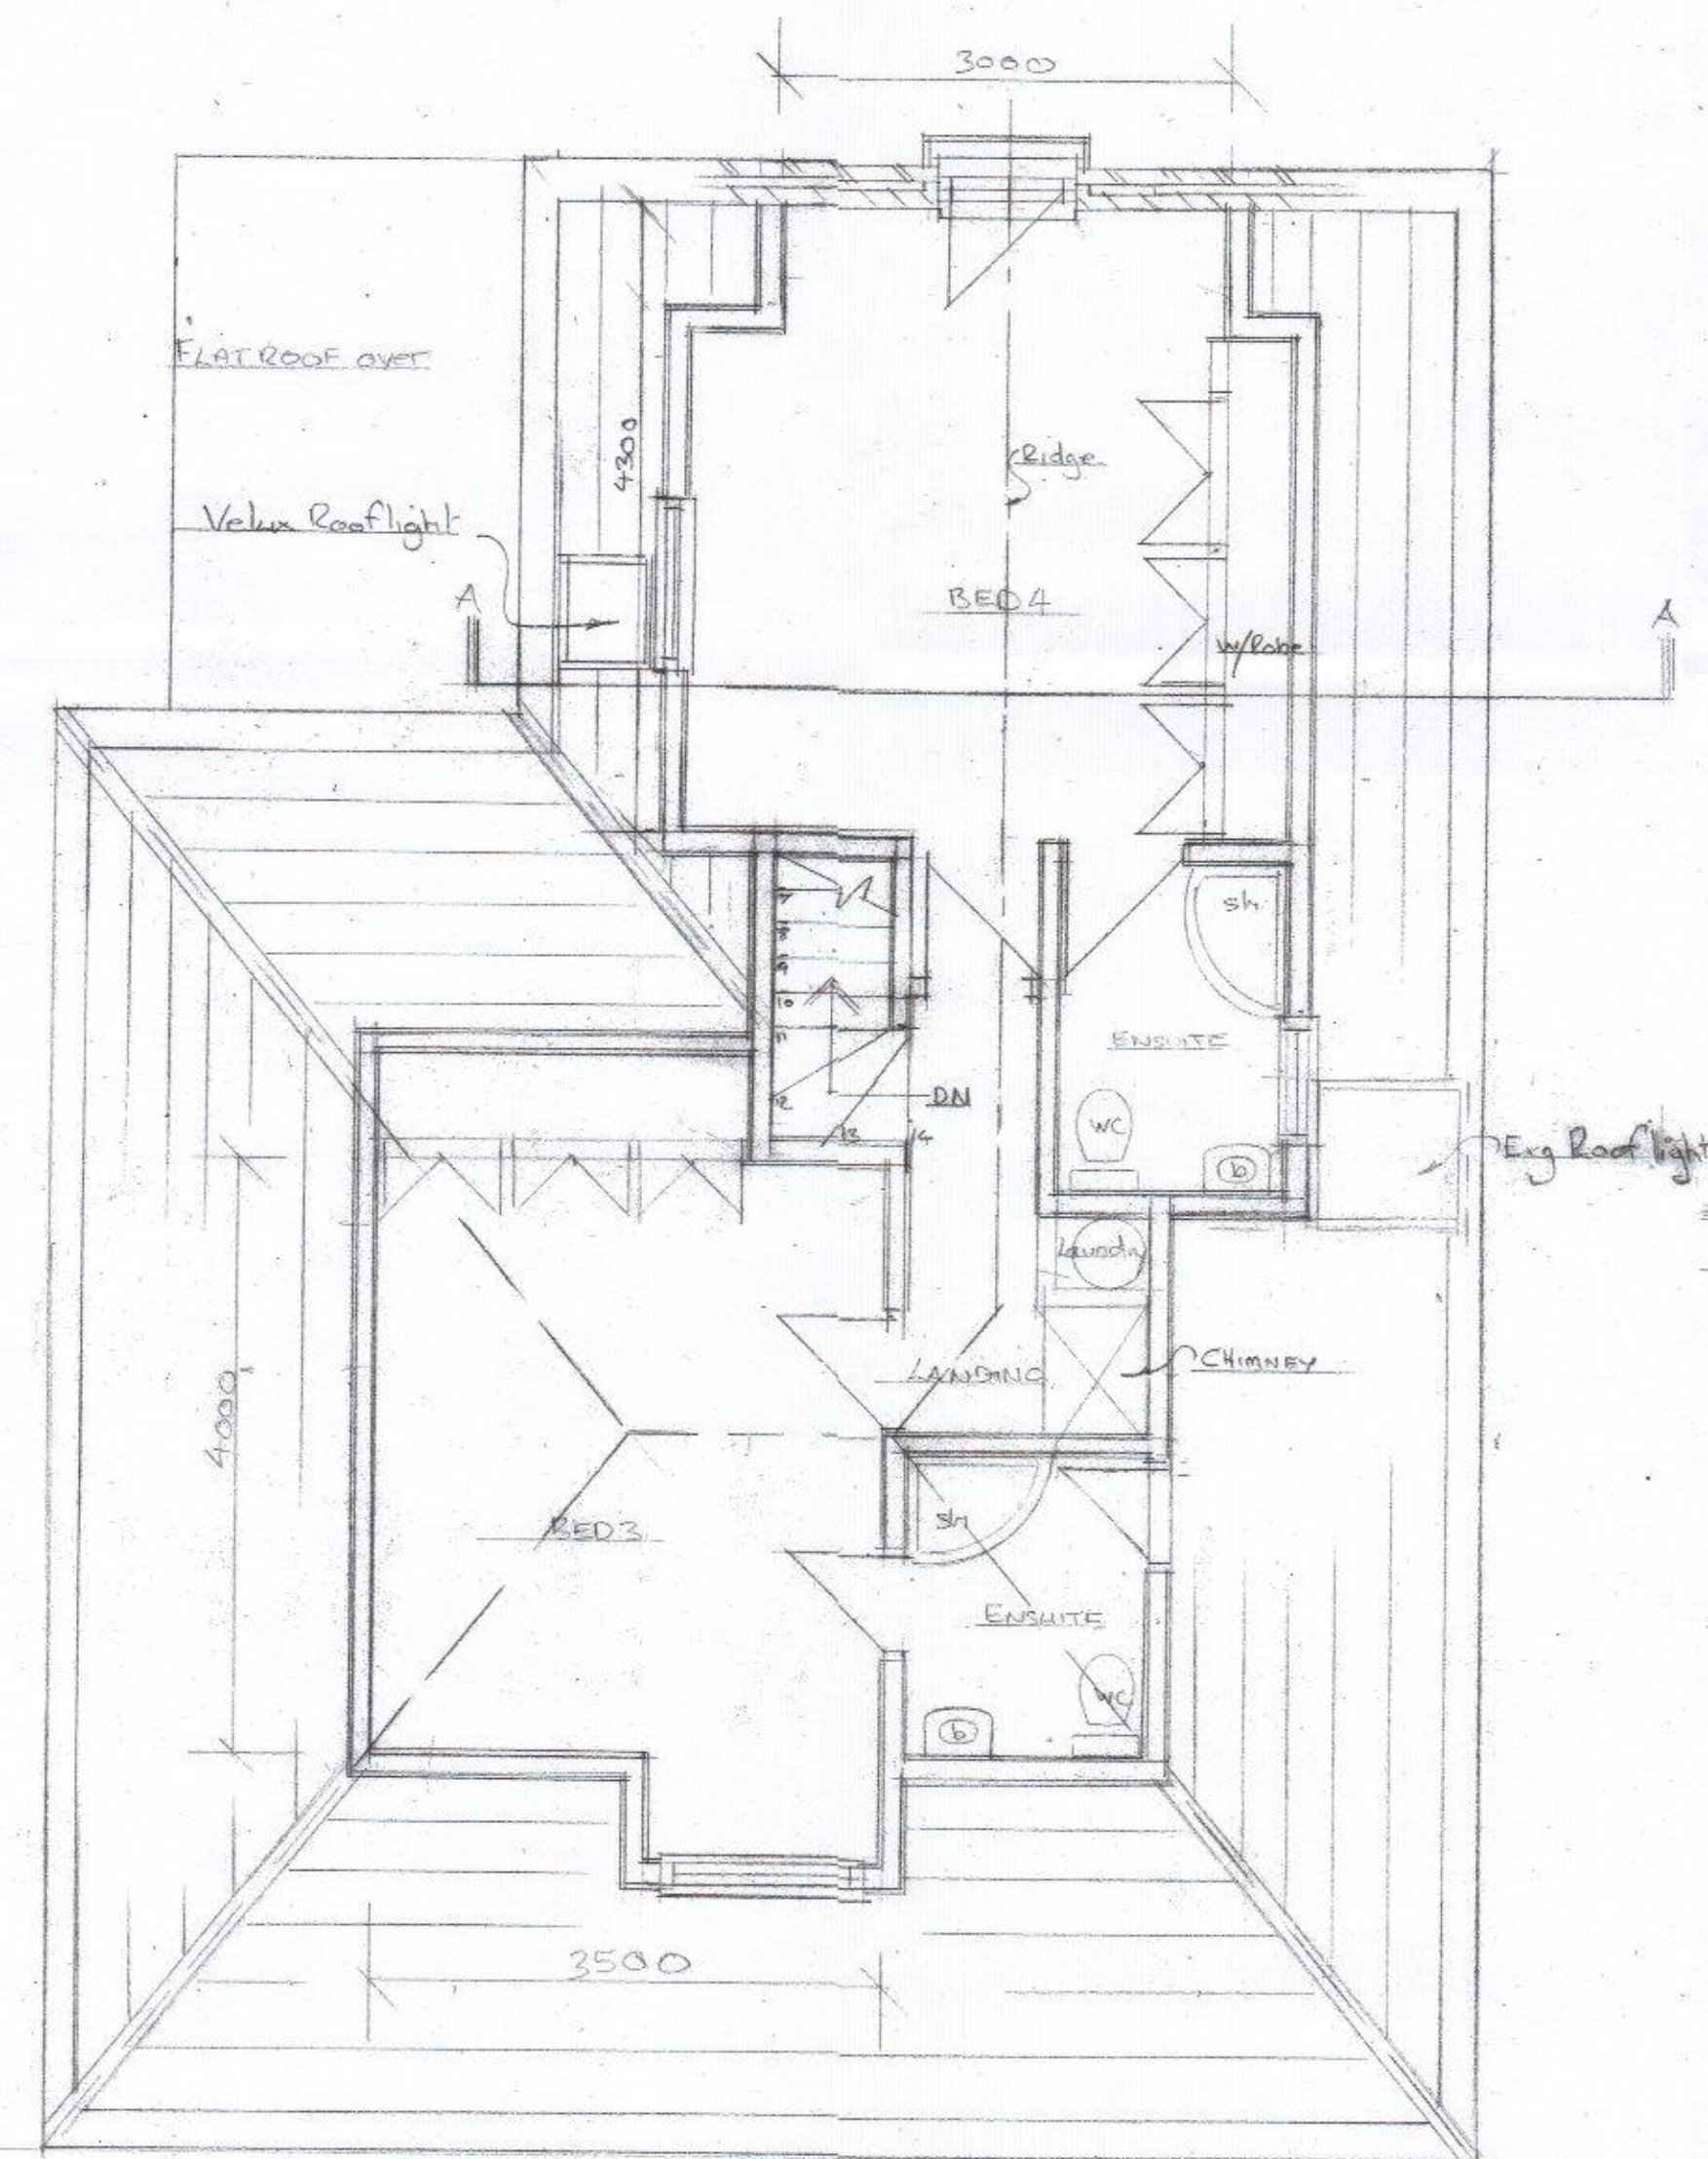

FIRST FLOOR PLAN

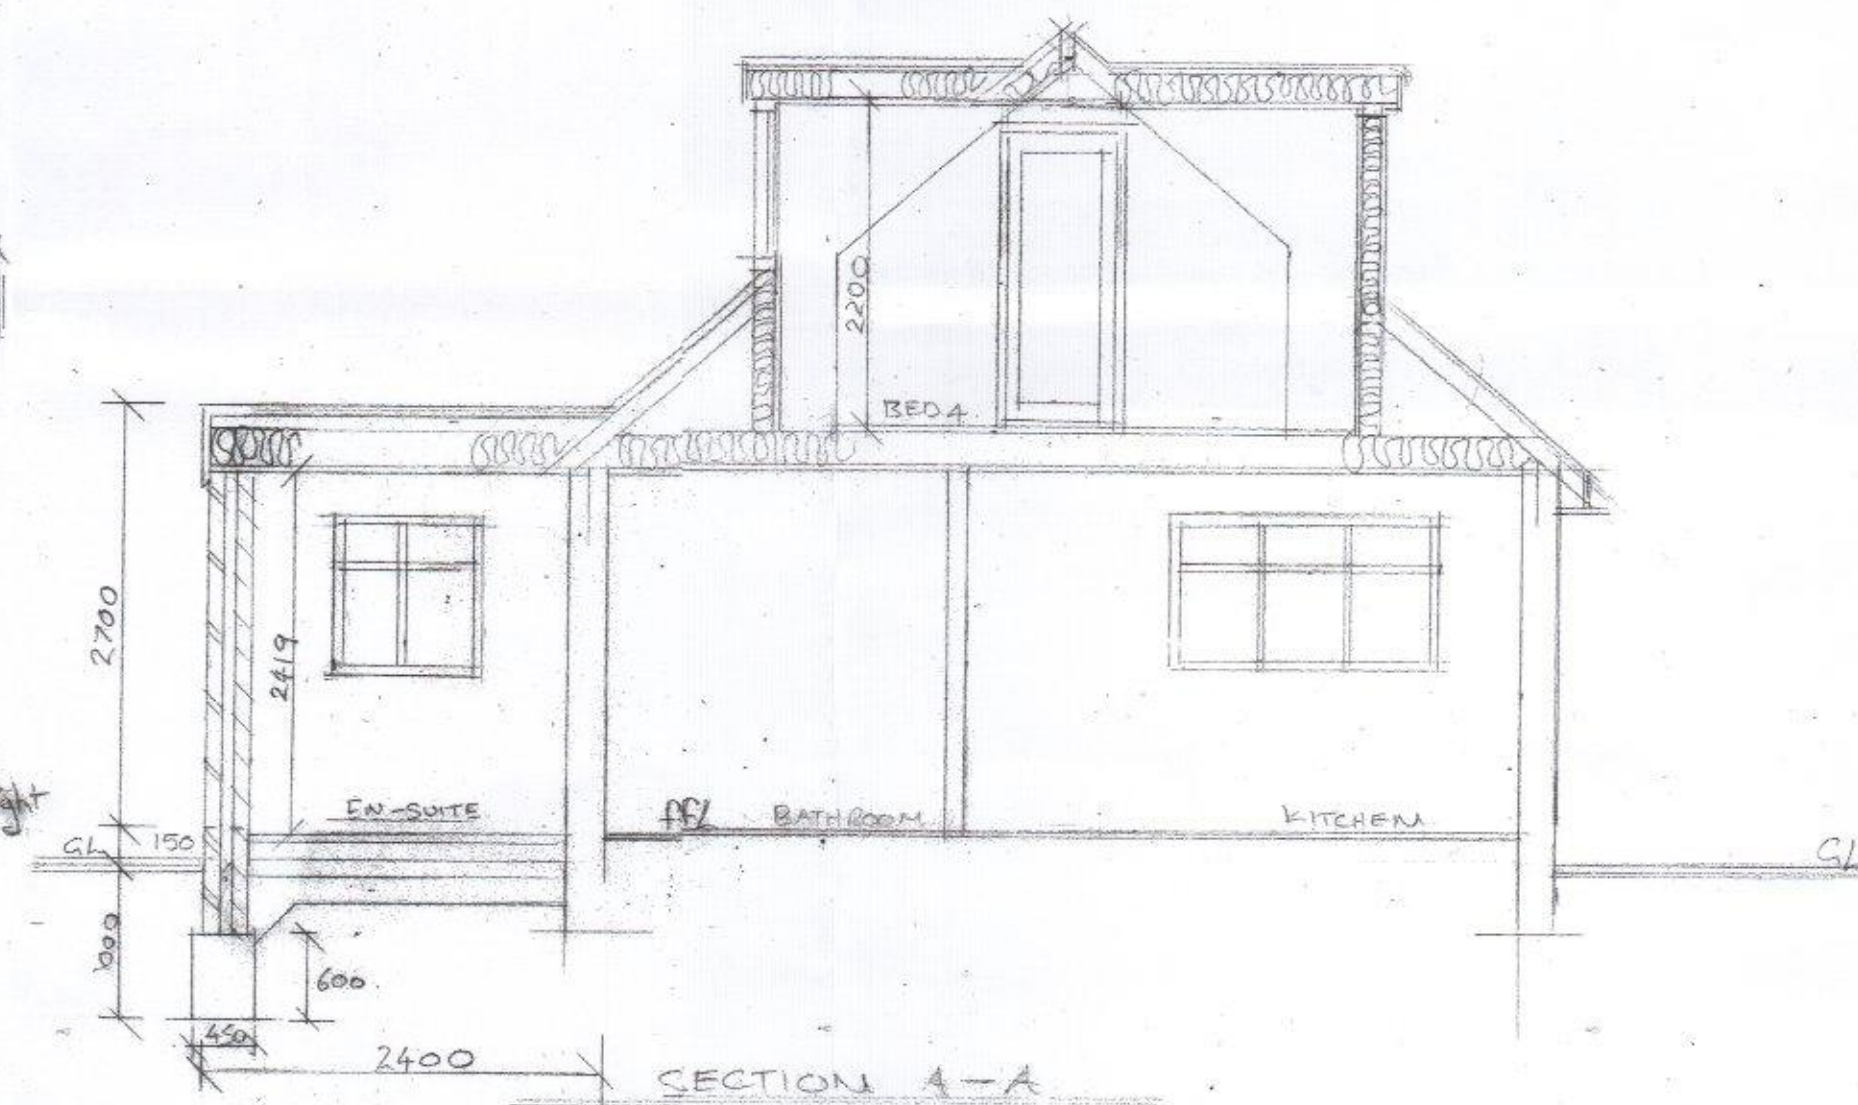

SECTION A-A

HAVANT BOROUGH COUNCIL
27 APR 2017
RECEIVED

PROPOSED REAR EXTENSION AND REAR
LOFT CONVERSION
35 ALAMEDA RD. PURBROOK. PO75HD
PLANS, SECTION AND ELEVATIONS

Scale 1:50, 1:100 Date: Feb 17

64/17/01 PDavey CIOB, CIAT

Revisions