




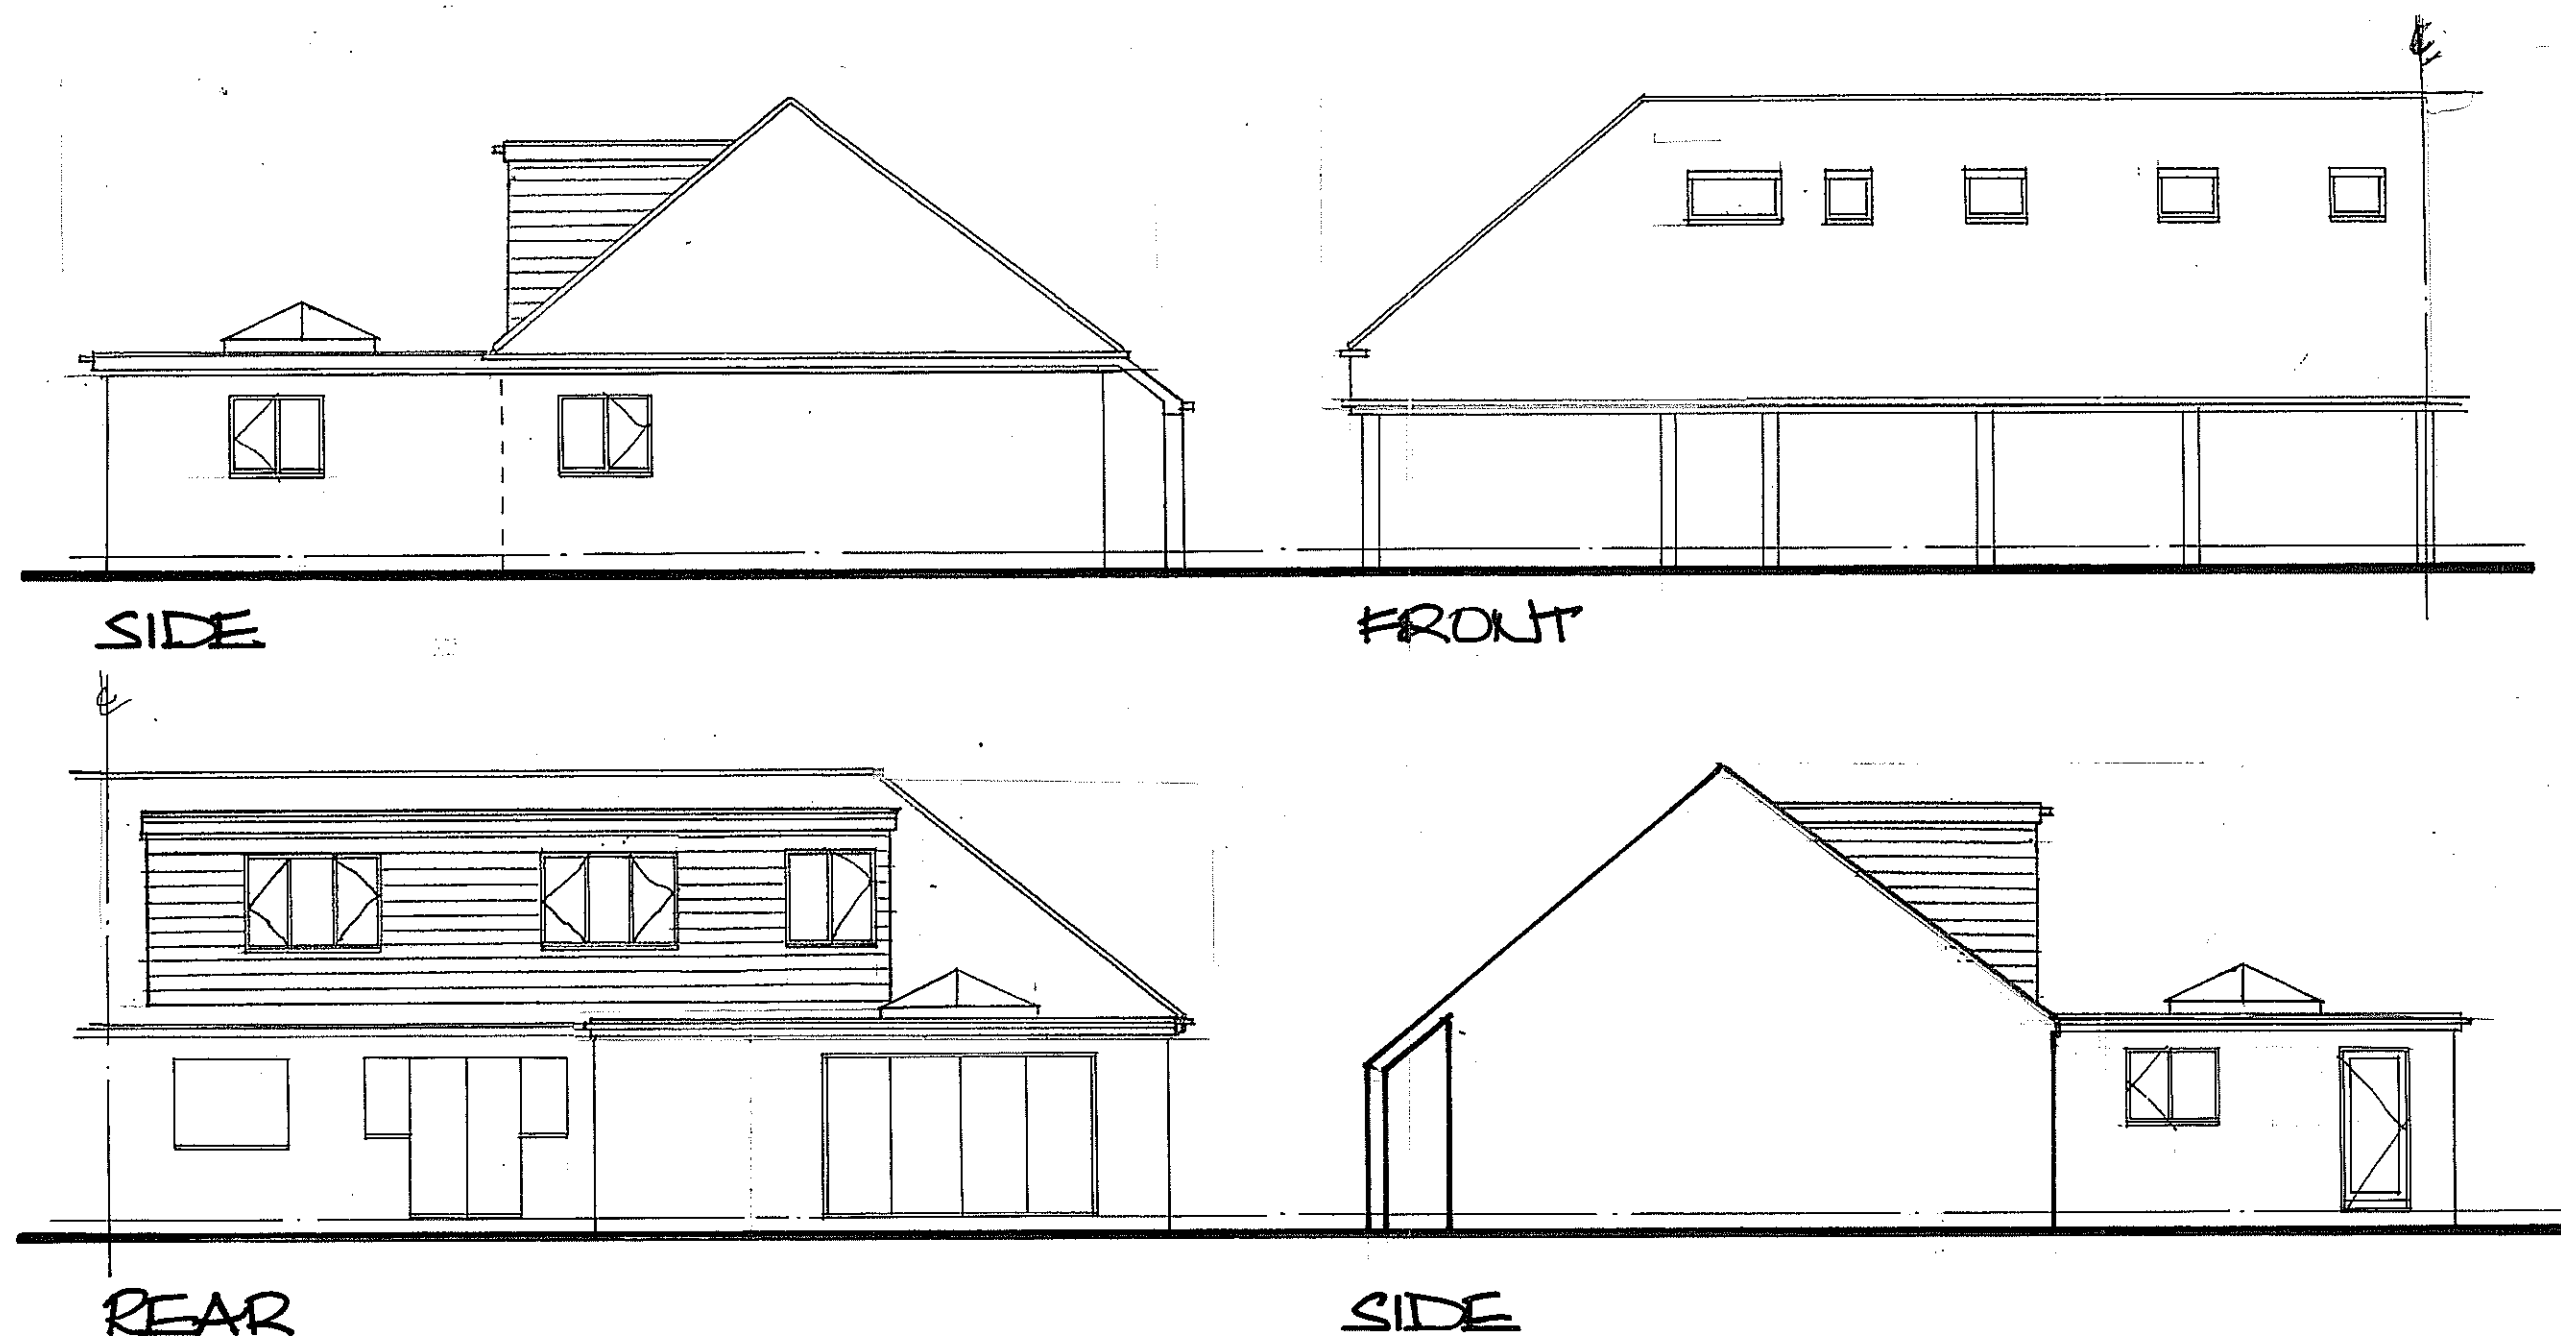

SITE PLAN
Scale 1:500

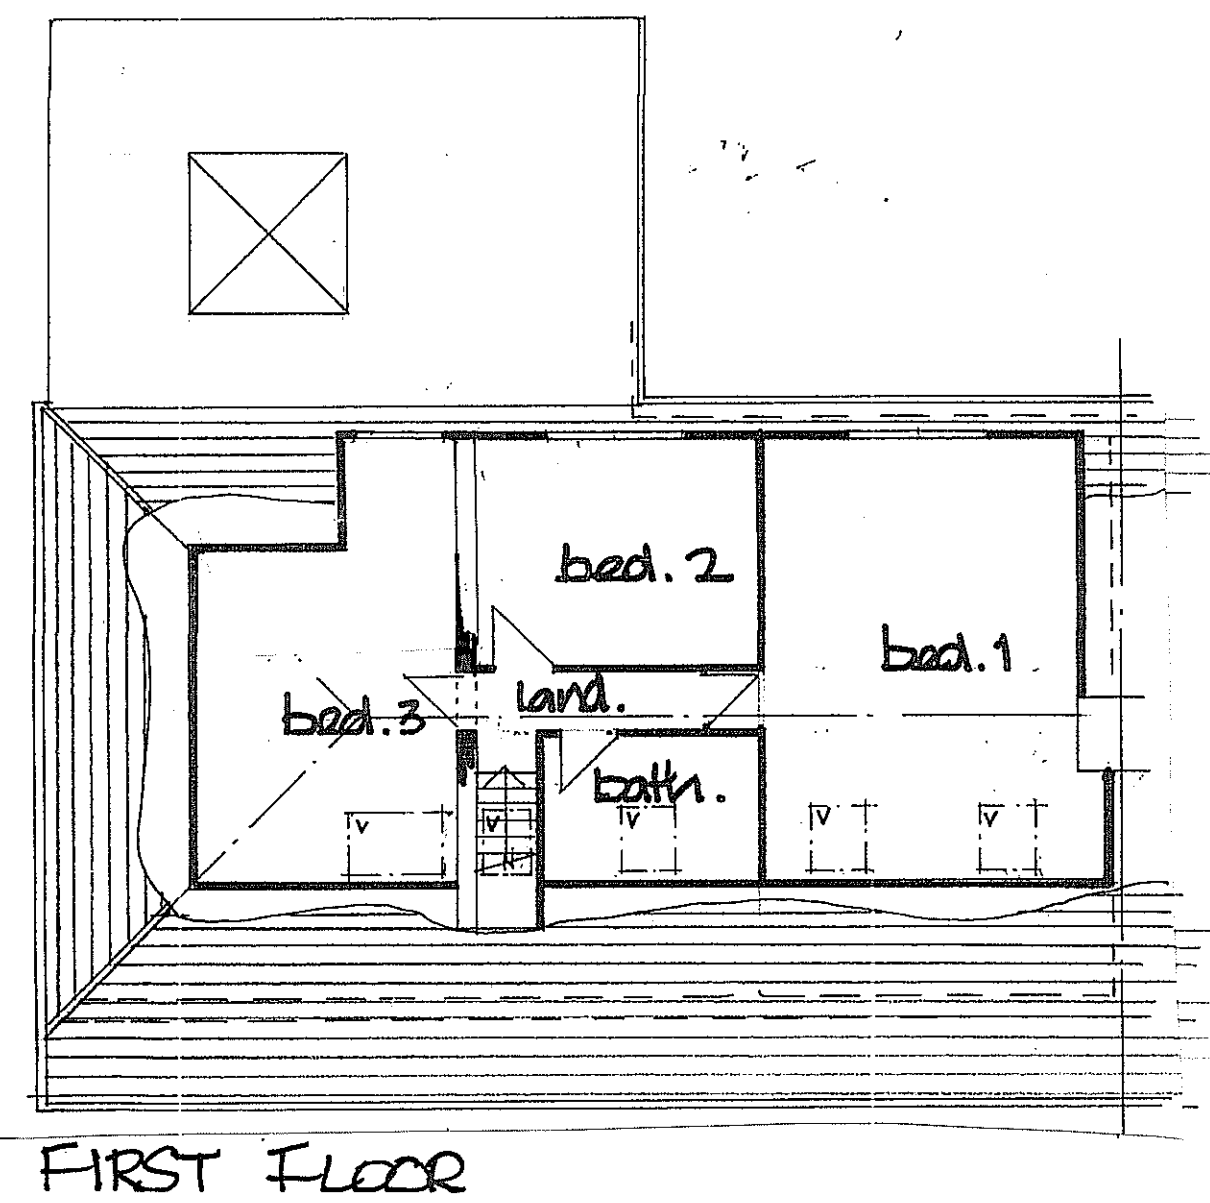

LOCATION PLAN
Scale 1:1250
OS UL 10046326

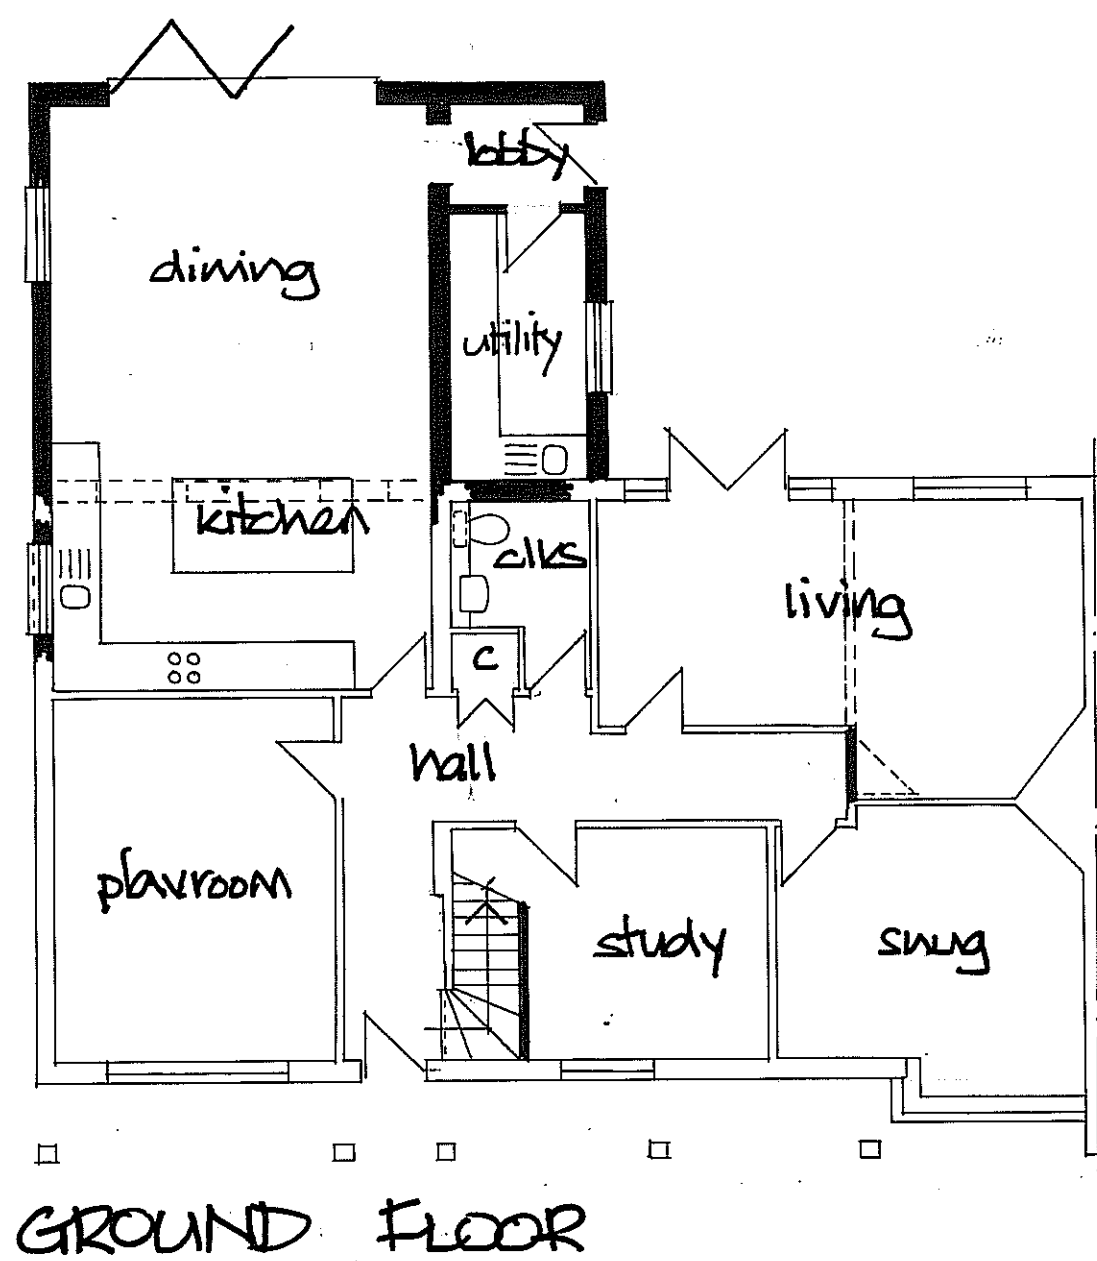

DEREK TREAGUS ASSOCIATES ARCHITECTURAL SERVICES No3-The Townhouse, 20 Nelson Road, Southsea, Hampshire PO5 2AS Tel: 07956 624094 Email: derek.treagus@gmail.com	
Project	REAR EXTENSION AT 18 ALSFORD ROAD, WATERLOOVILLE, HAMPSHIRE
Client	Mr & Mrs S Fitzgerald
Subject	Planning Drawing
Date: Feb 2017	Scale: 1:1250, 1:100 @ A2
Rev:	Drg. No. 17/590/01
- Copyright reserved. - All dimensions are to be site confirmed and should not be scaled unless for Planning purposes. - Verify all queries with the office.	