


REV:	DATE:	AMENDMENTS:	DRAWN:	CHECKED:
#	19.12.16		GB	SM
#	26.01.17	Levels information added	IW	SM

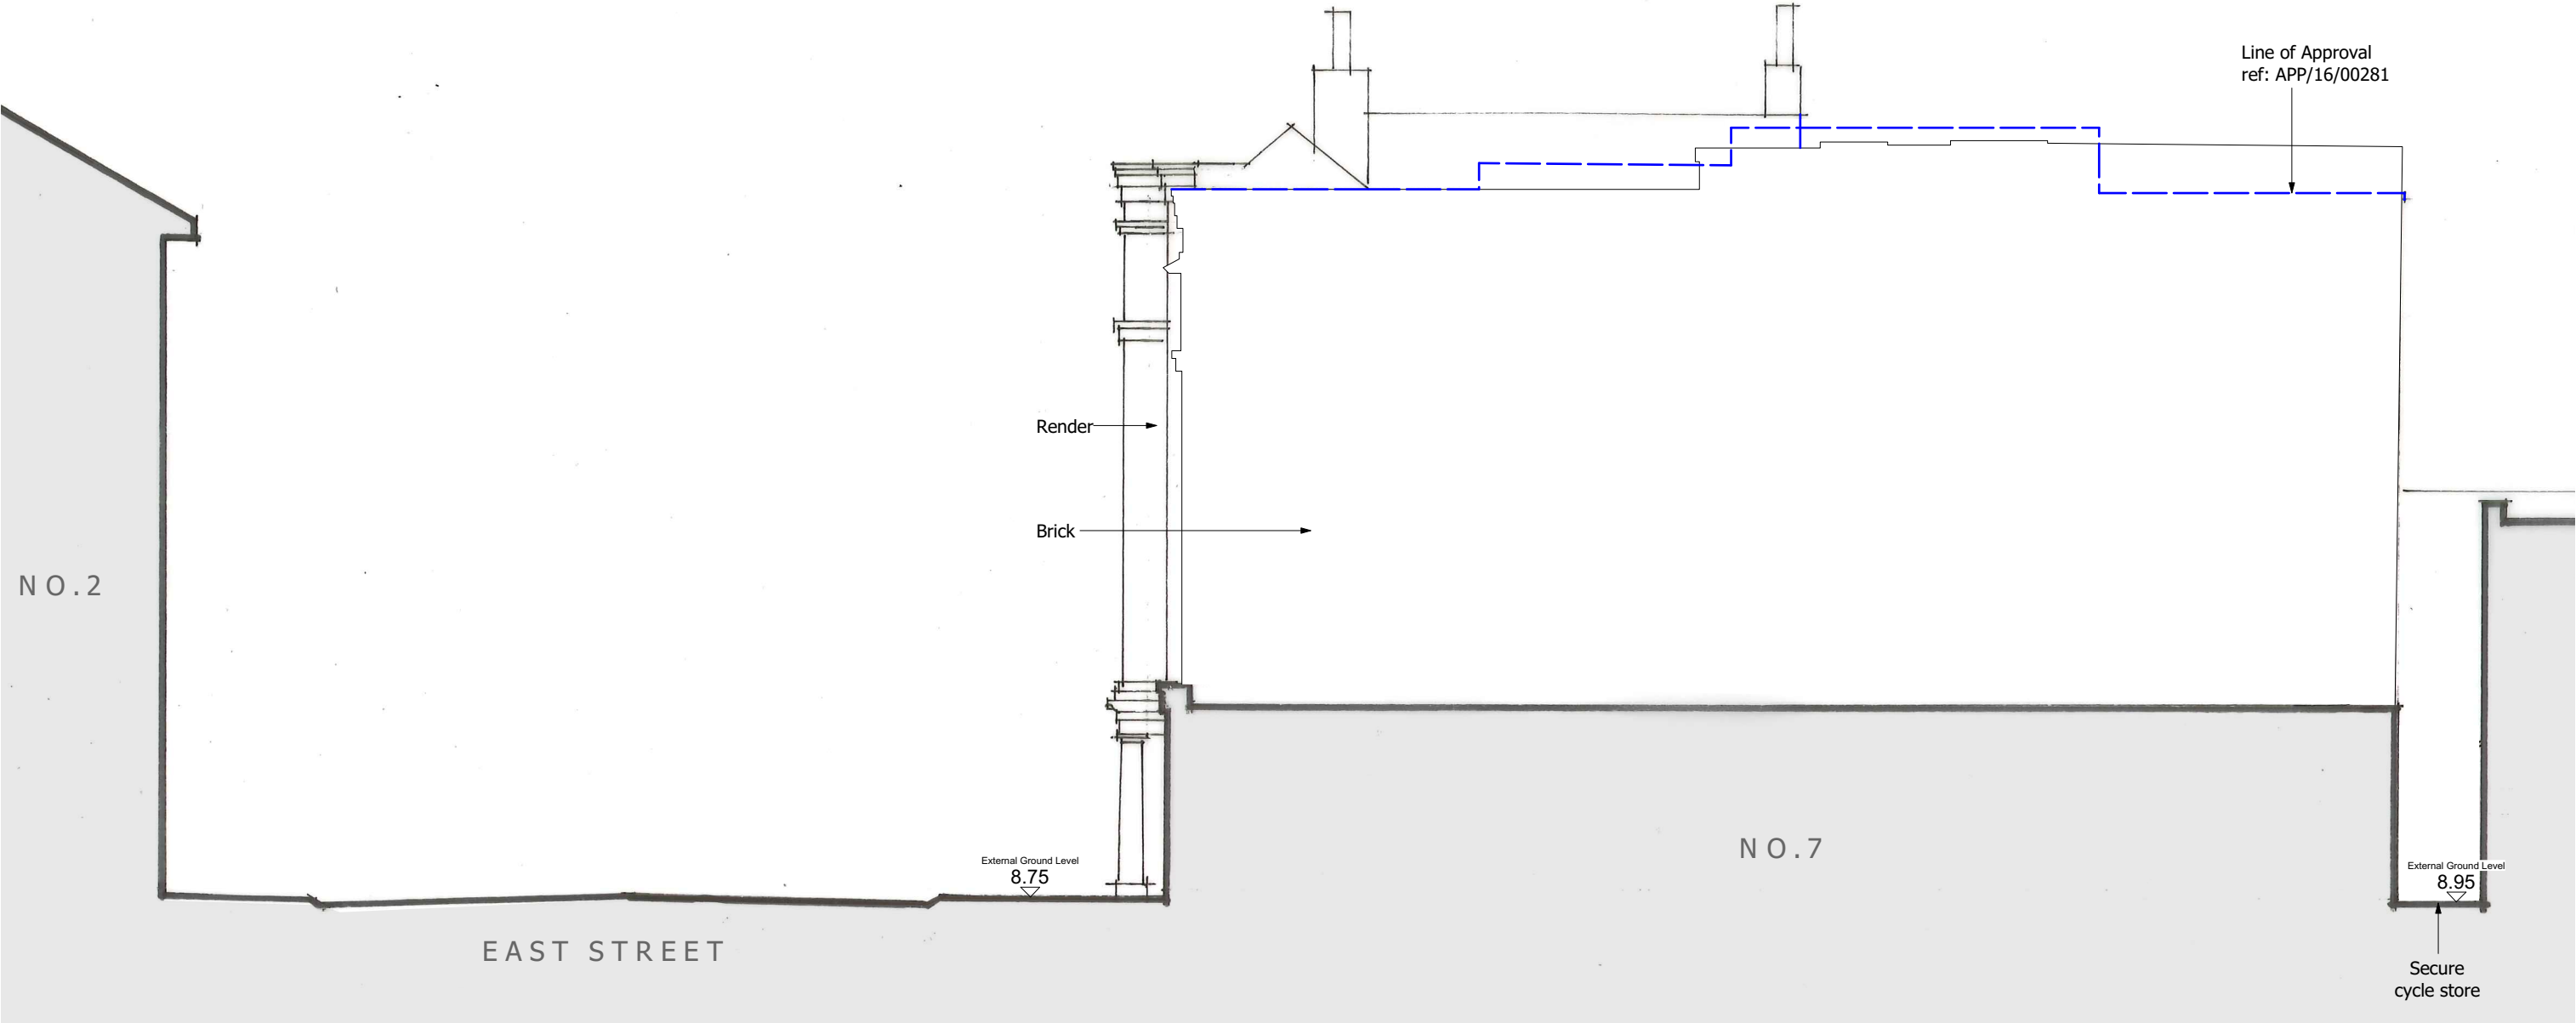

CLIENT:
Boulevard Property Holdings Ltd

PROJECT:
**5 - 7 East Street
Havant**

DRAWING:
Proposed East Elevation

SCALE: **1:100 @ A3** DWG NO: **2226/P13**

DATE: **Dec 16** REV: **A**



● Grosvenor Court, Winchester Road, Ampfield, Winchester, Hants. SO51 9BD
Tel: 01794 368 698
○ 2 Old Bath Road, Newbury, Berks. RG14 1QL
Tel: 01635 40184

EAST ELEVATION

