

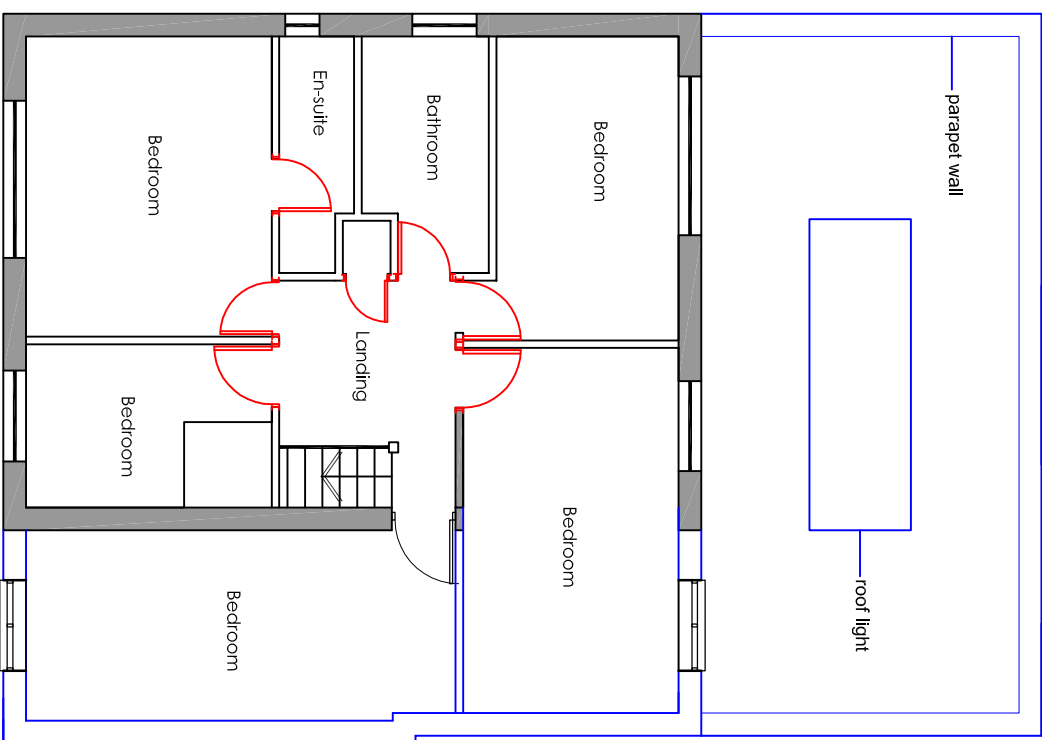
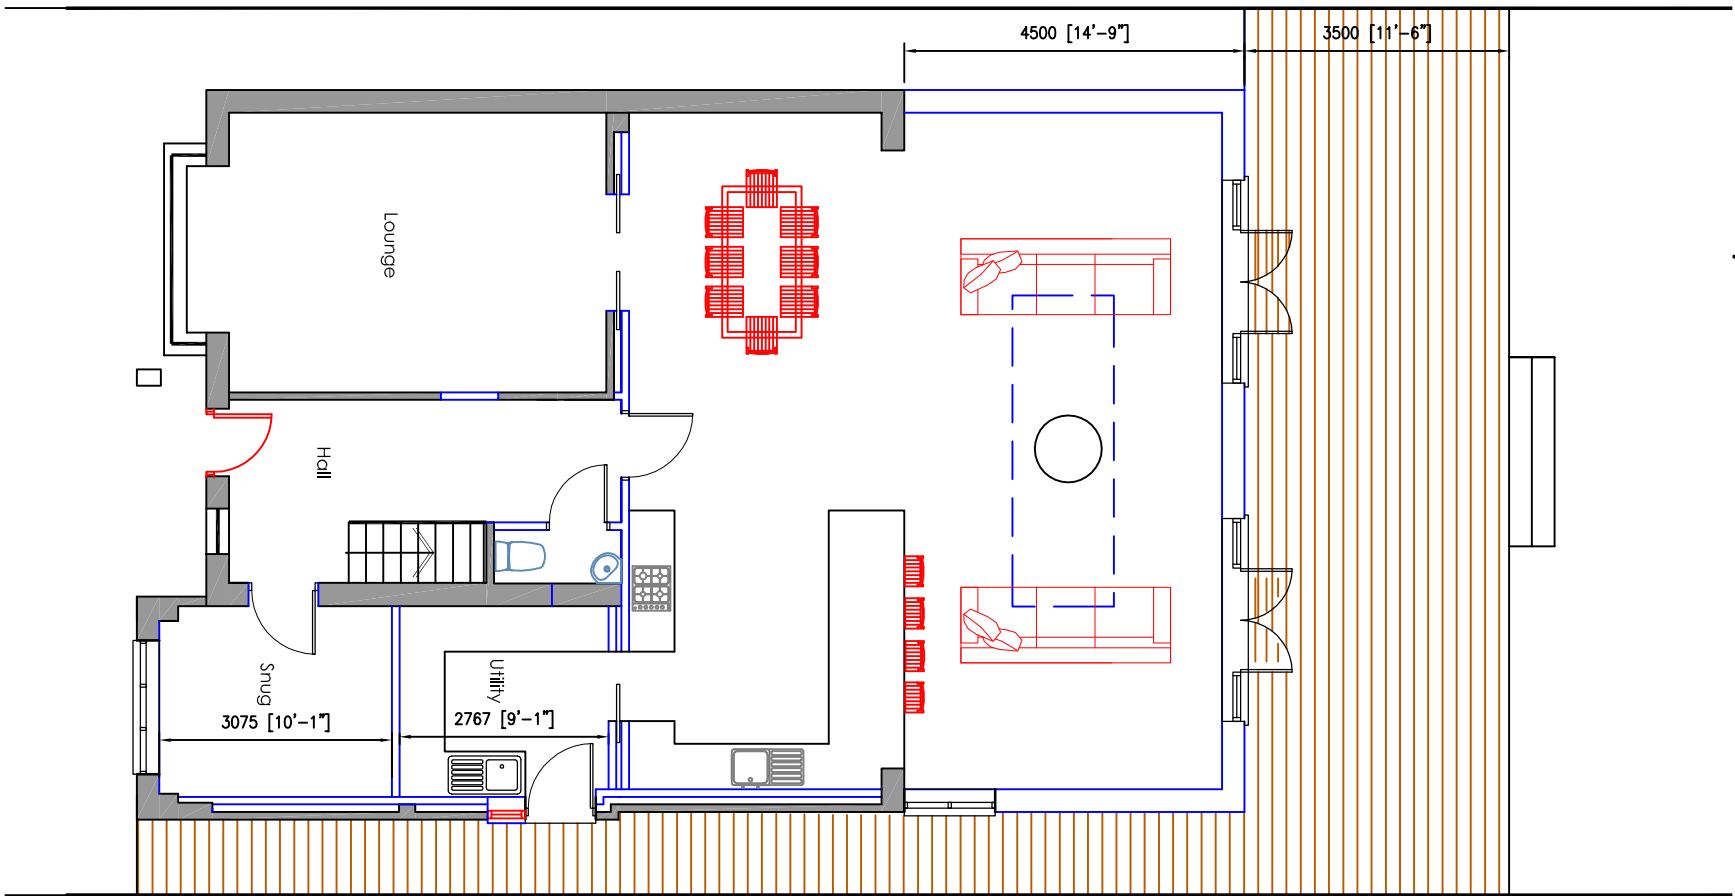


All dimensions to be checked on site prior to commencement of any construction works. Planned dimensions are to be used in preference to scaled dimensions.

Proposed Floor Plans

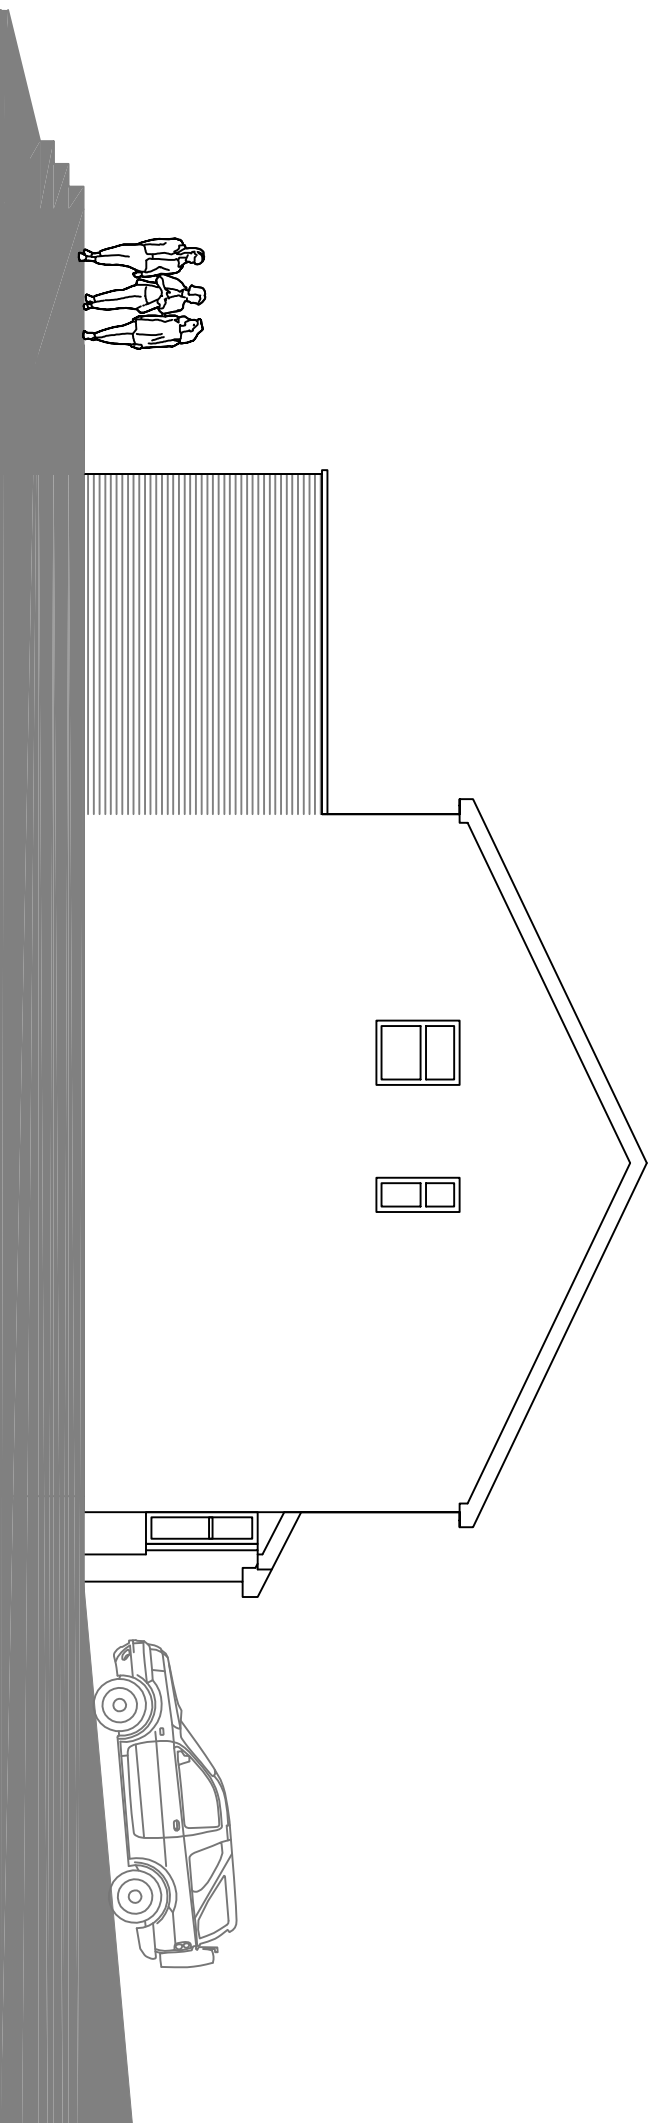


Proposed Elevations




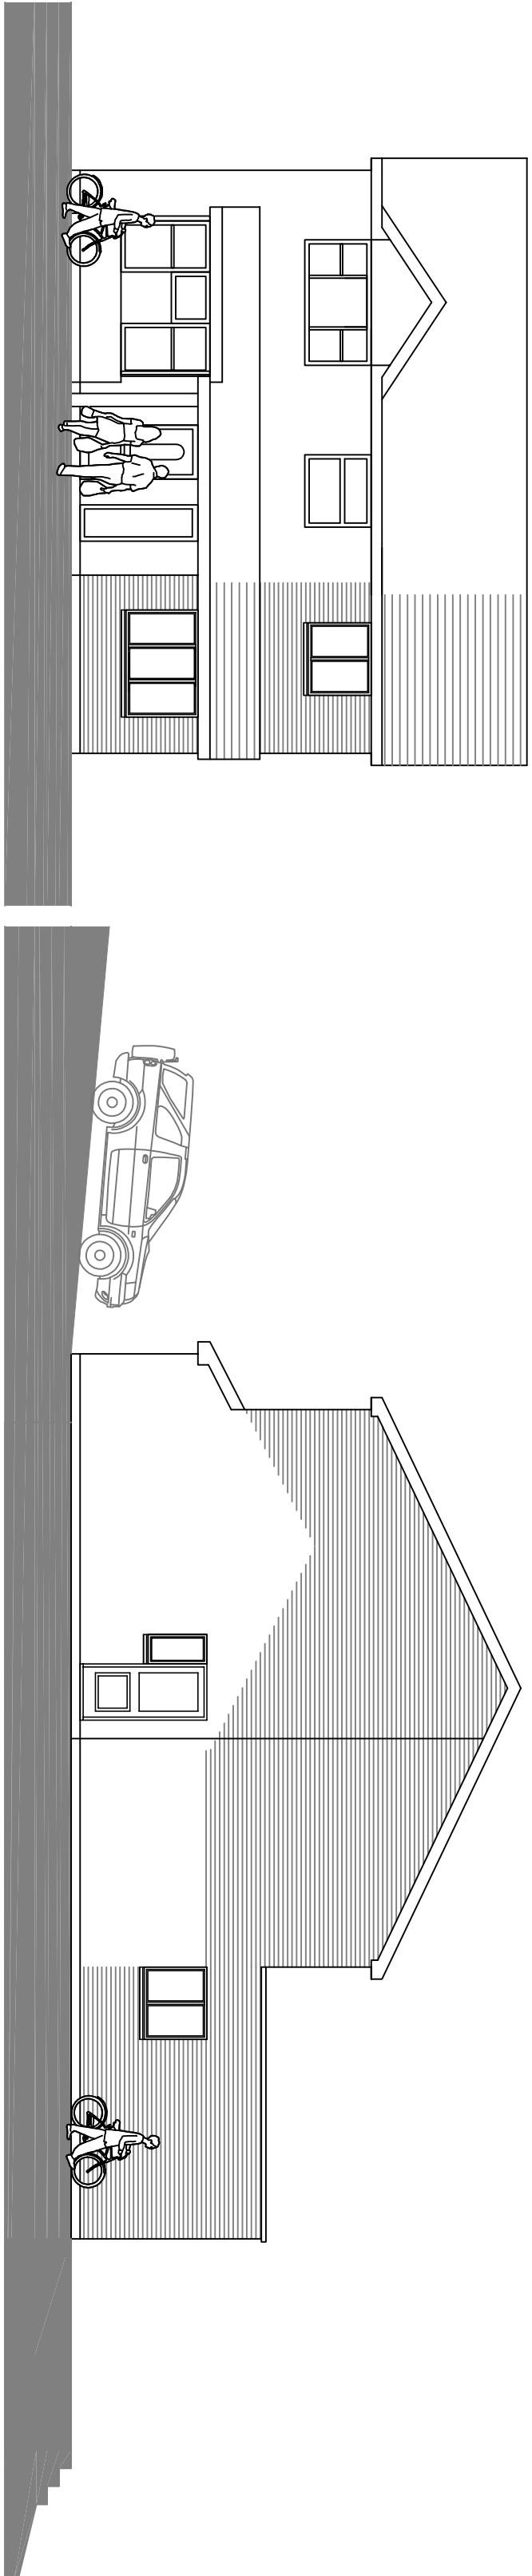


matching materials to all proposed new extensions

Existing Elevations

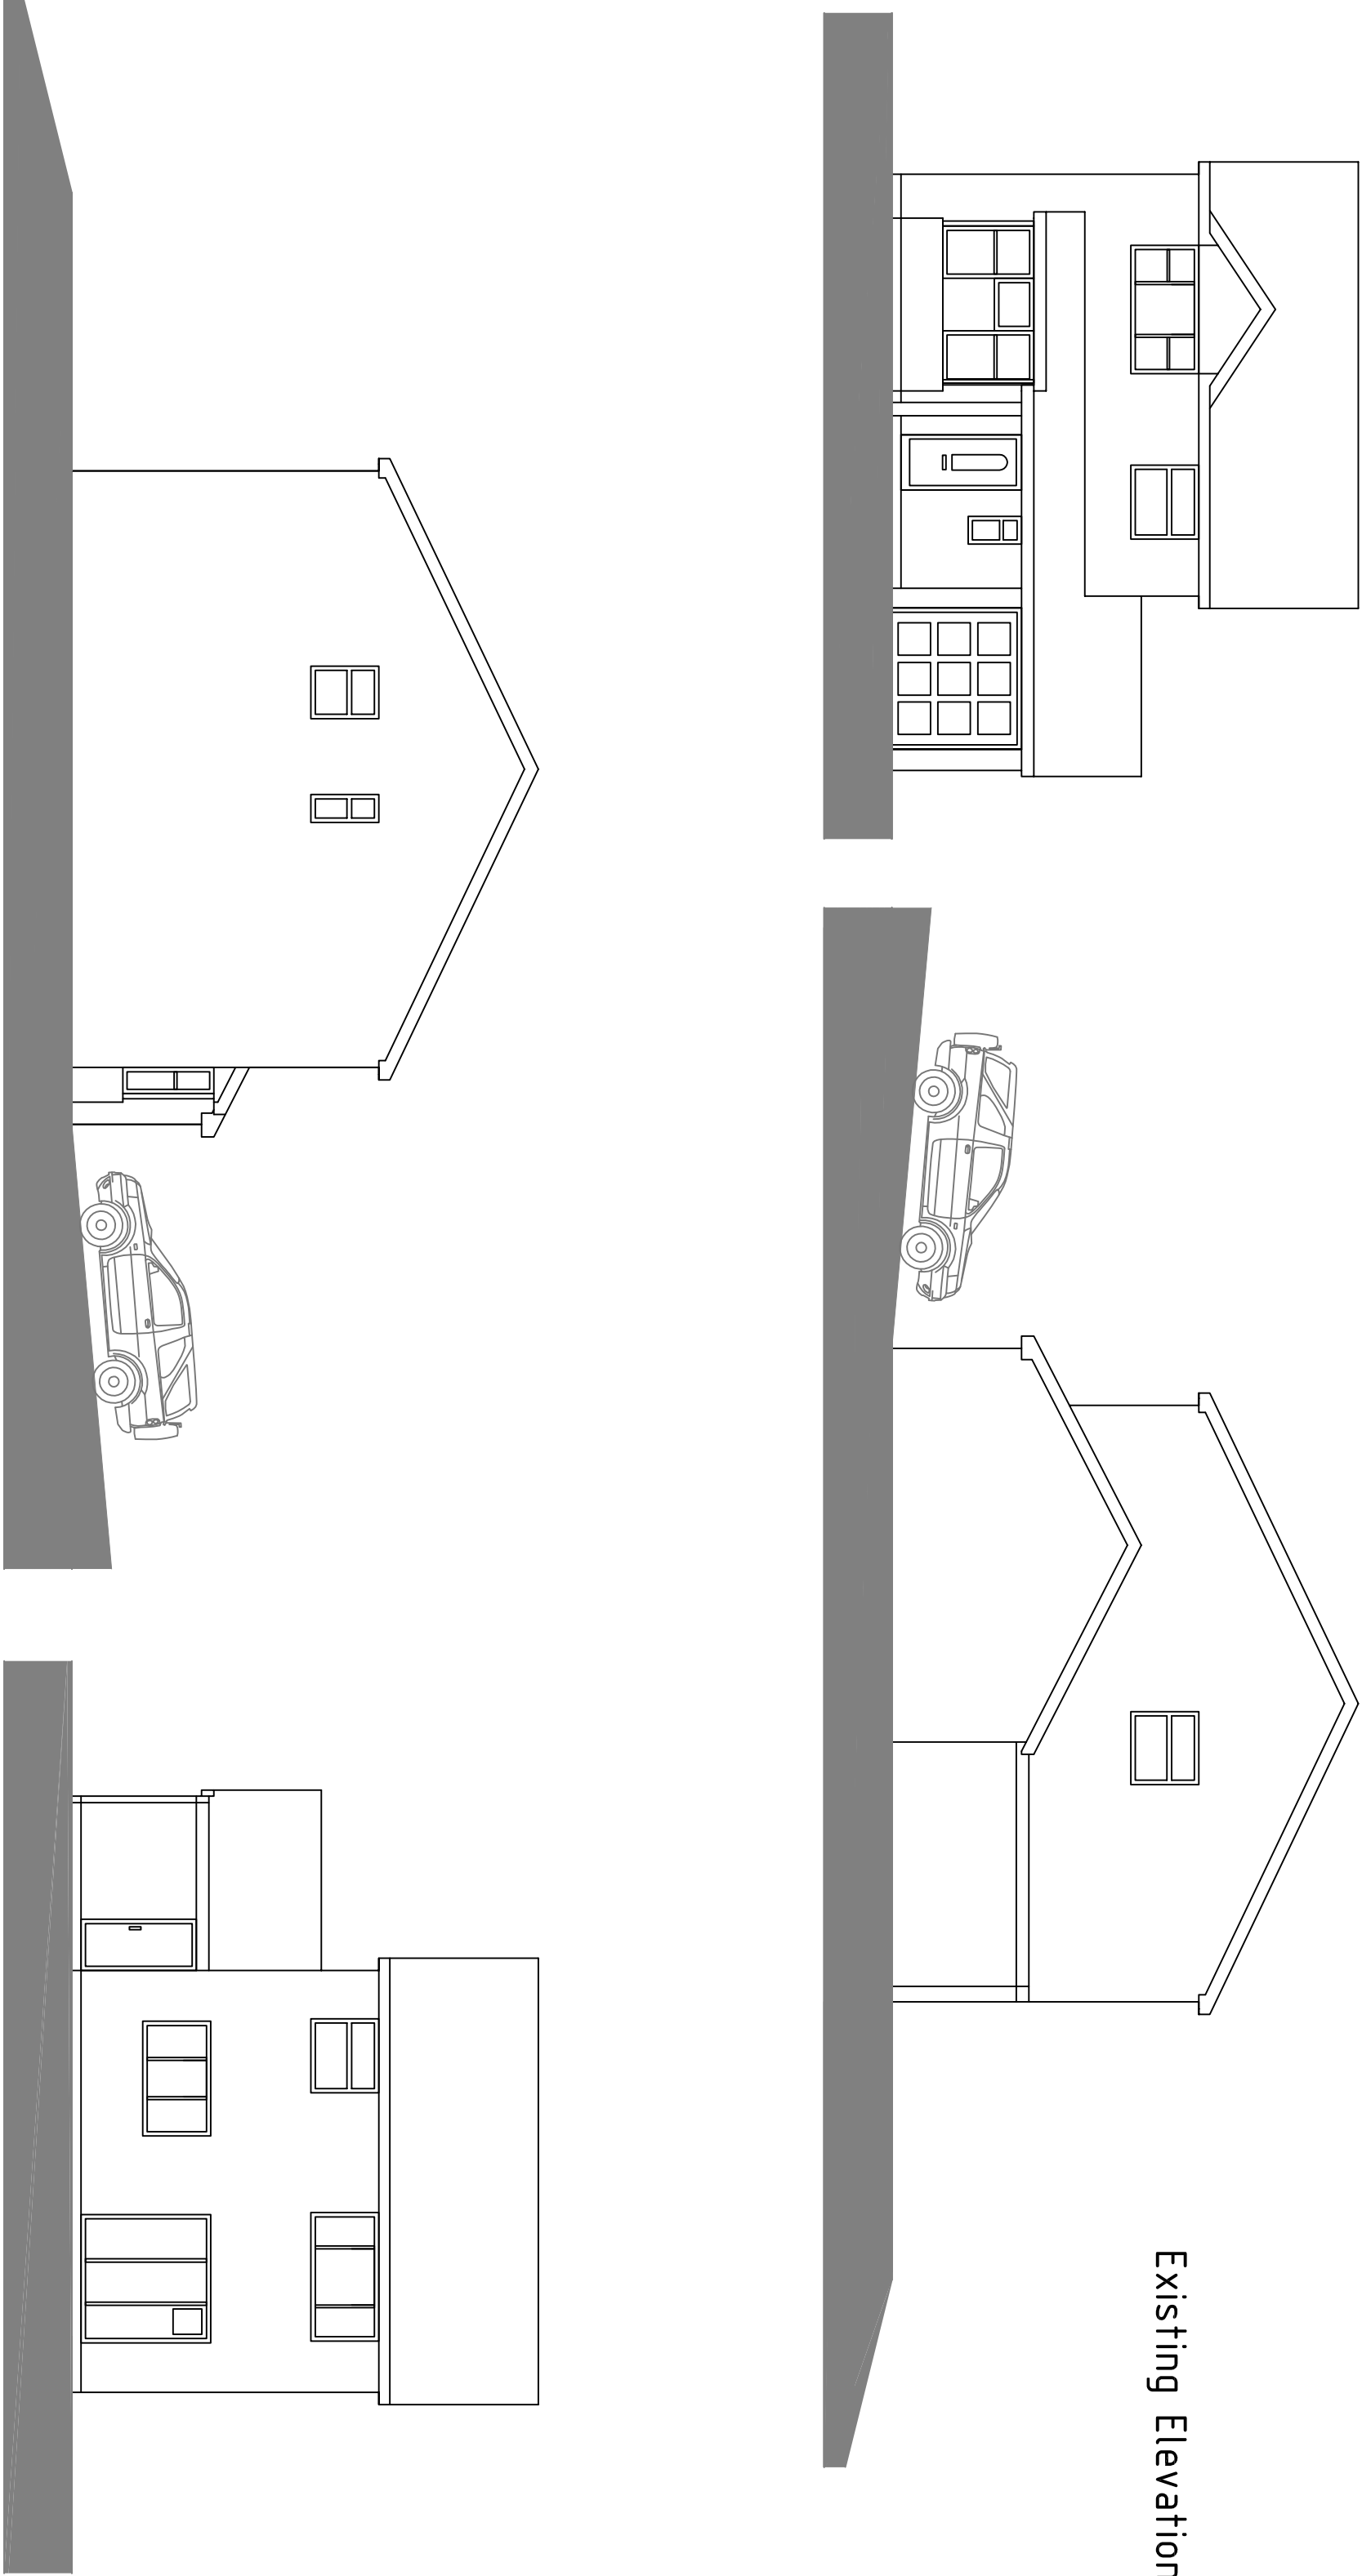

Existing Floor Plans

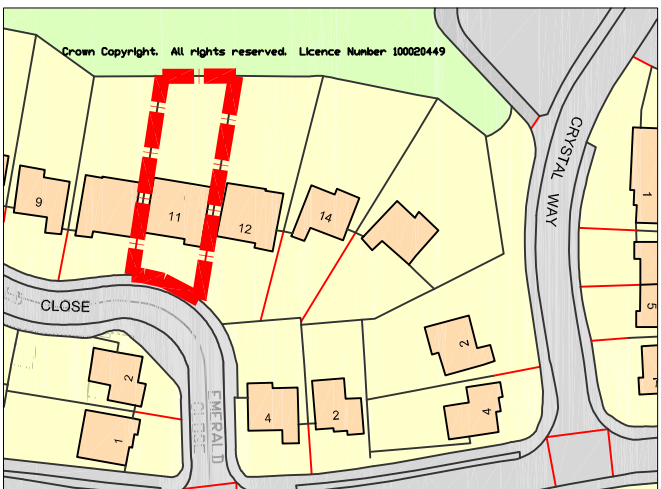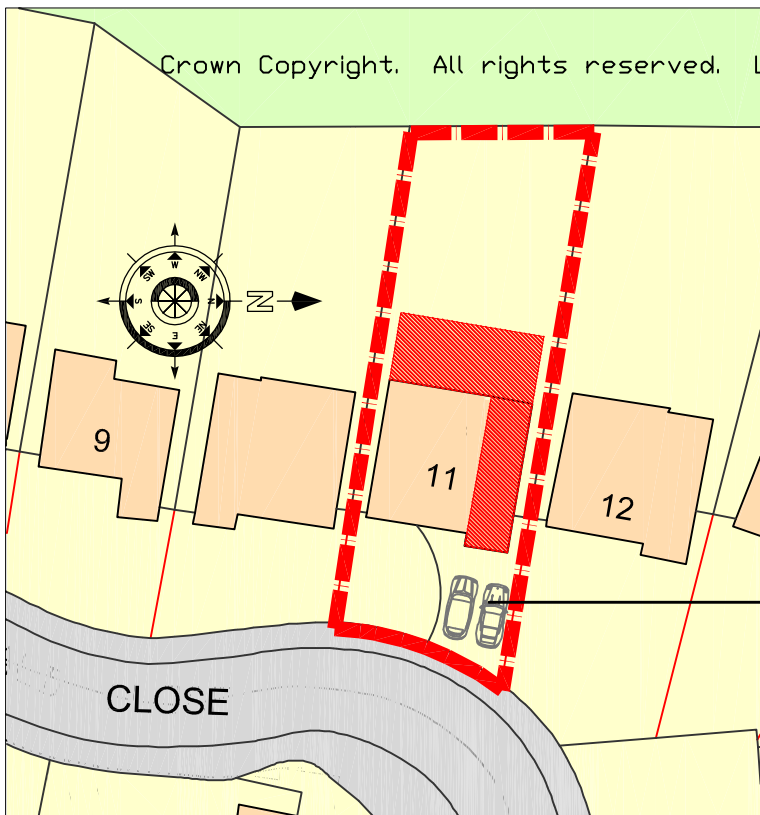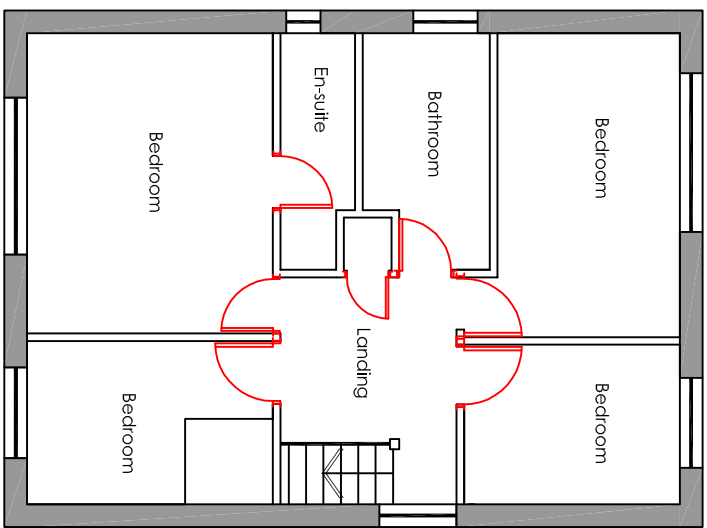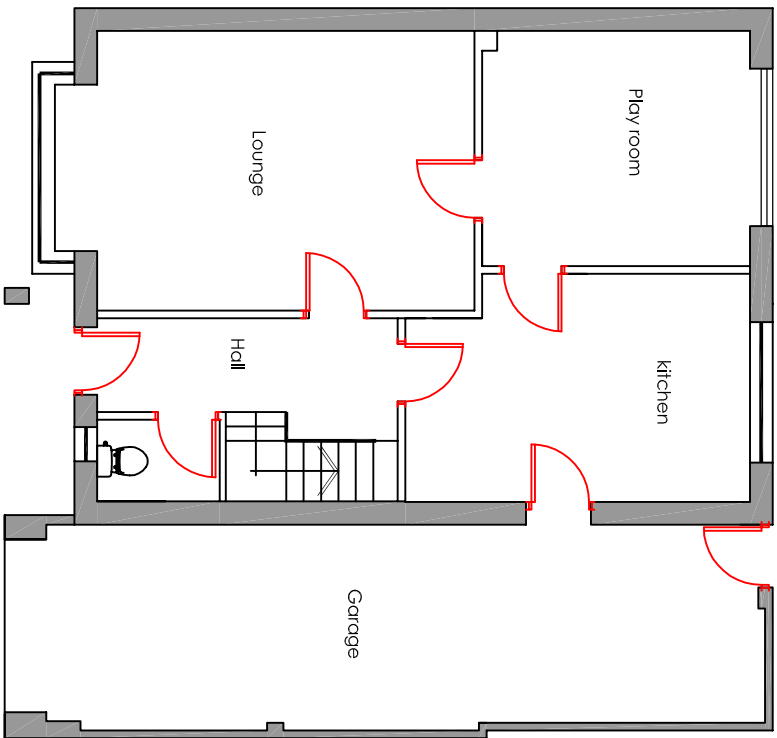

two parking spaces combined with on street parking

01	additional parking added	20/04/17	CF
Revision	Decision	Date	Drawn By
Project :			
Mr & Mrs S Mayne			
11 Emerald Close			
Waterlooville			
Hants			
PO7 8NZ			
Drawing Title :			
Proposed Two Storey Side and			
Single Storey Rear Extensions.			
Chris Flint Associates Ltd			
CHARTERED SURVEYORS - PROJECT MANAGERS			
DEVELOPMENT CONSULTANTS			
Drawn By	Date	SHEET SIZE	Approved By
CF	01/01/17	A1	
CFA	FULL	02	01
Drawn By	Date	Scale	1:1250 - 5000:100
PLANNING			
2 Emerald Close Waterlooville, Hants PO7 8NZ			
tel: 023 92 432484 fax: 023 92 358554			
Email: chris@flintassociates.co.uk			