

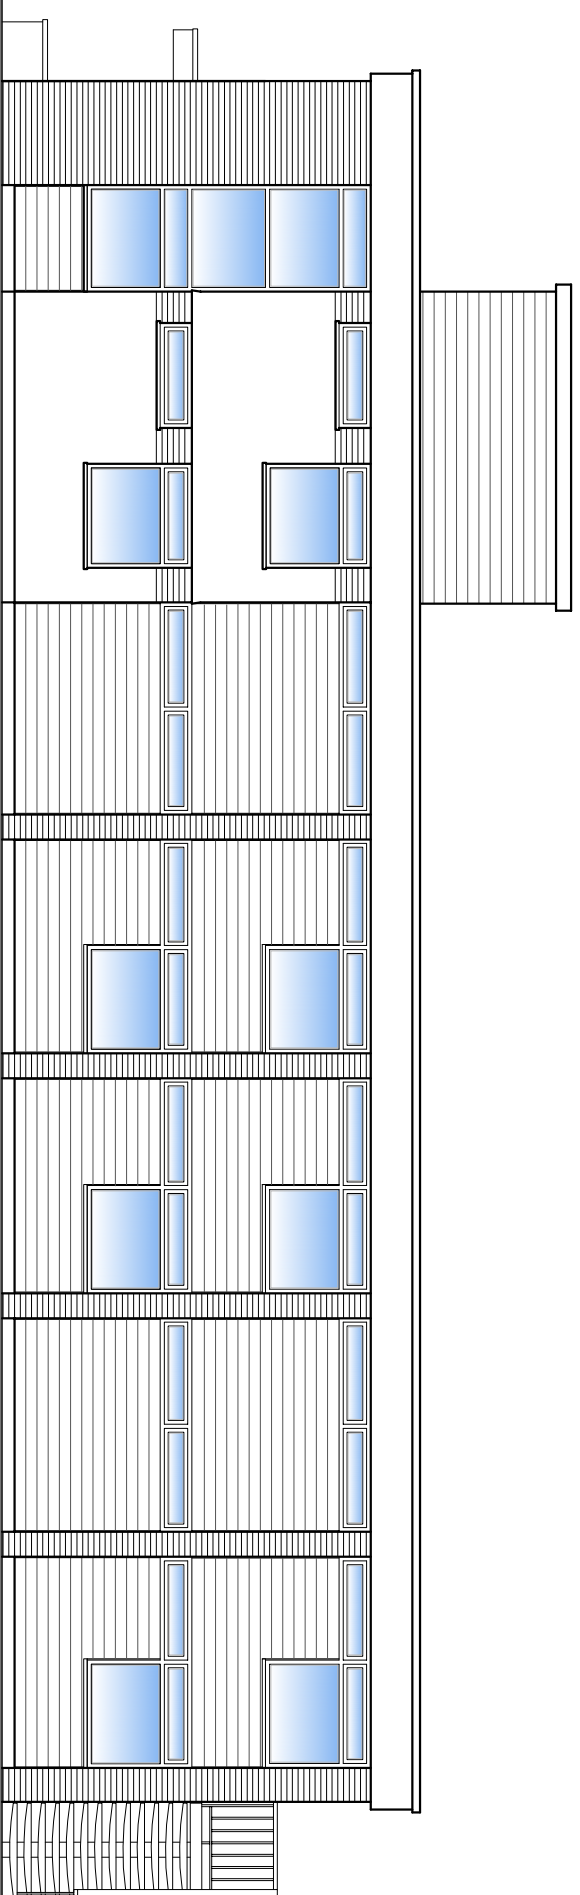
 
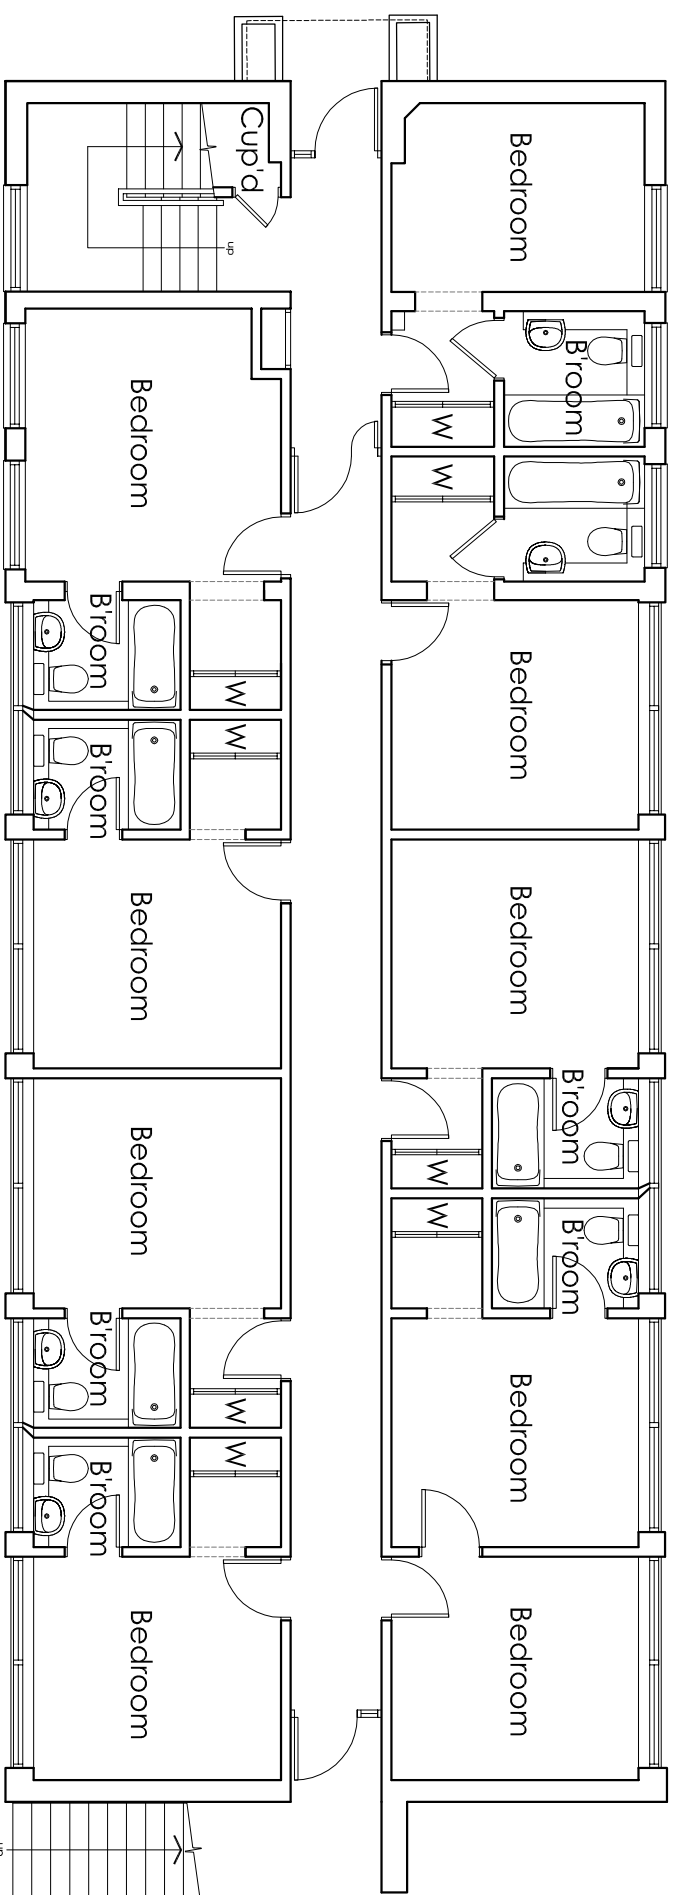


MILL RYTHE HOLIDAY VILLAGE


GANTON - EXISTING FLOOR PLANS & ELEVATIONS

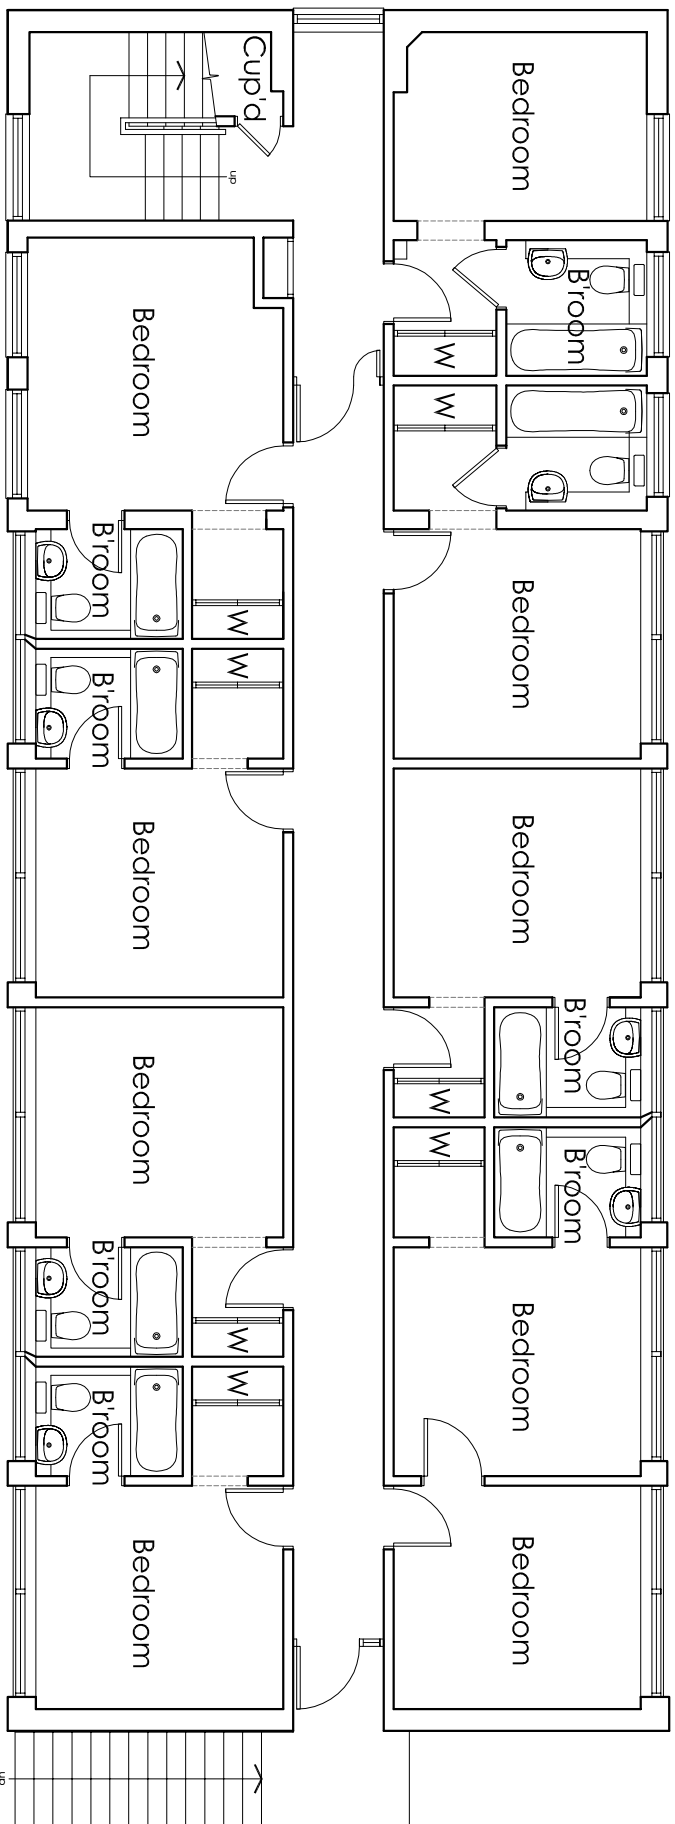



West Elevation - Elevation 1

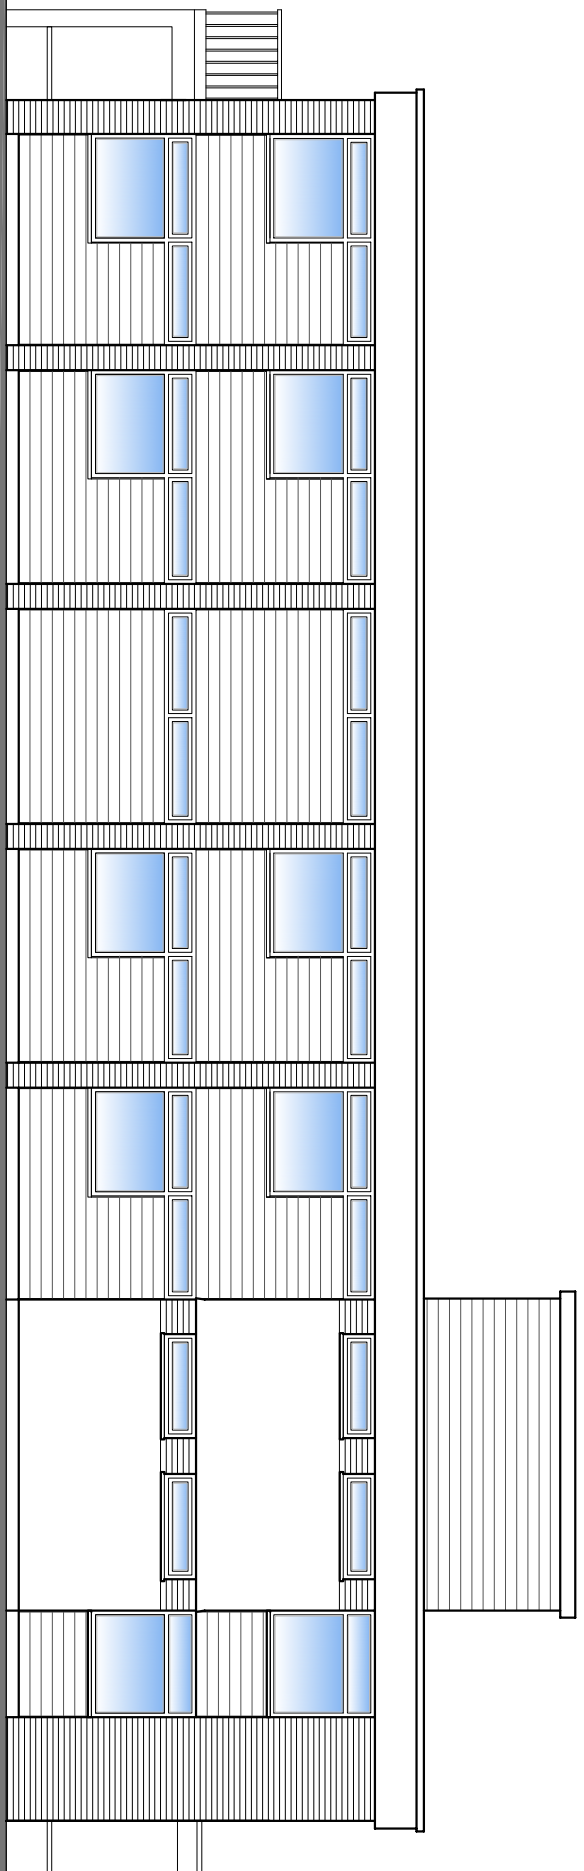


East Elevation - Elevation 3

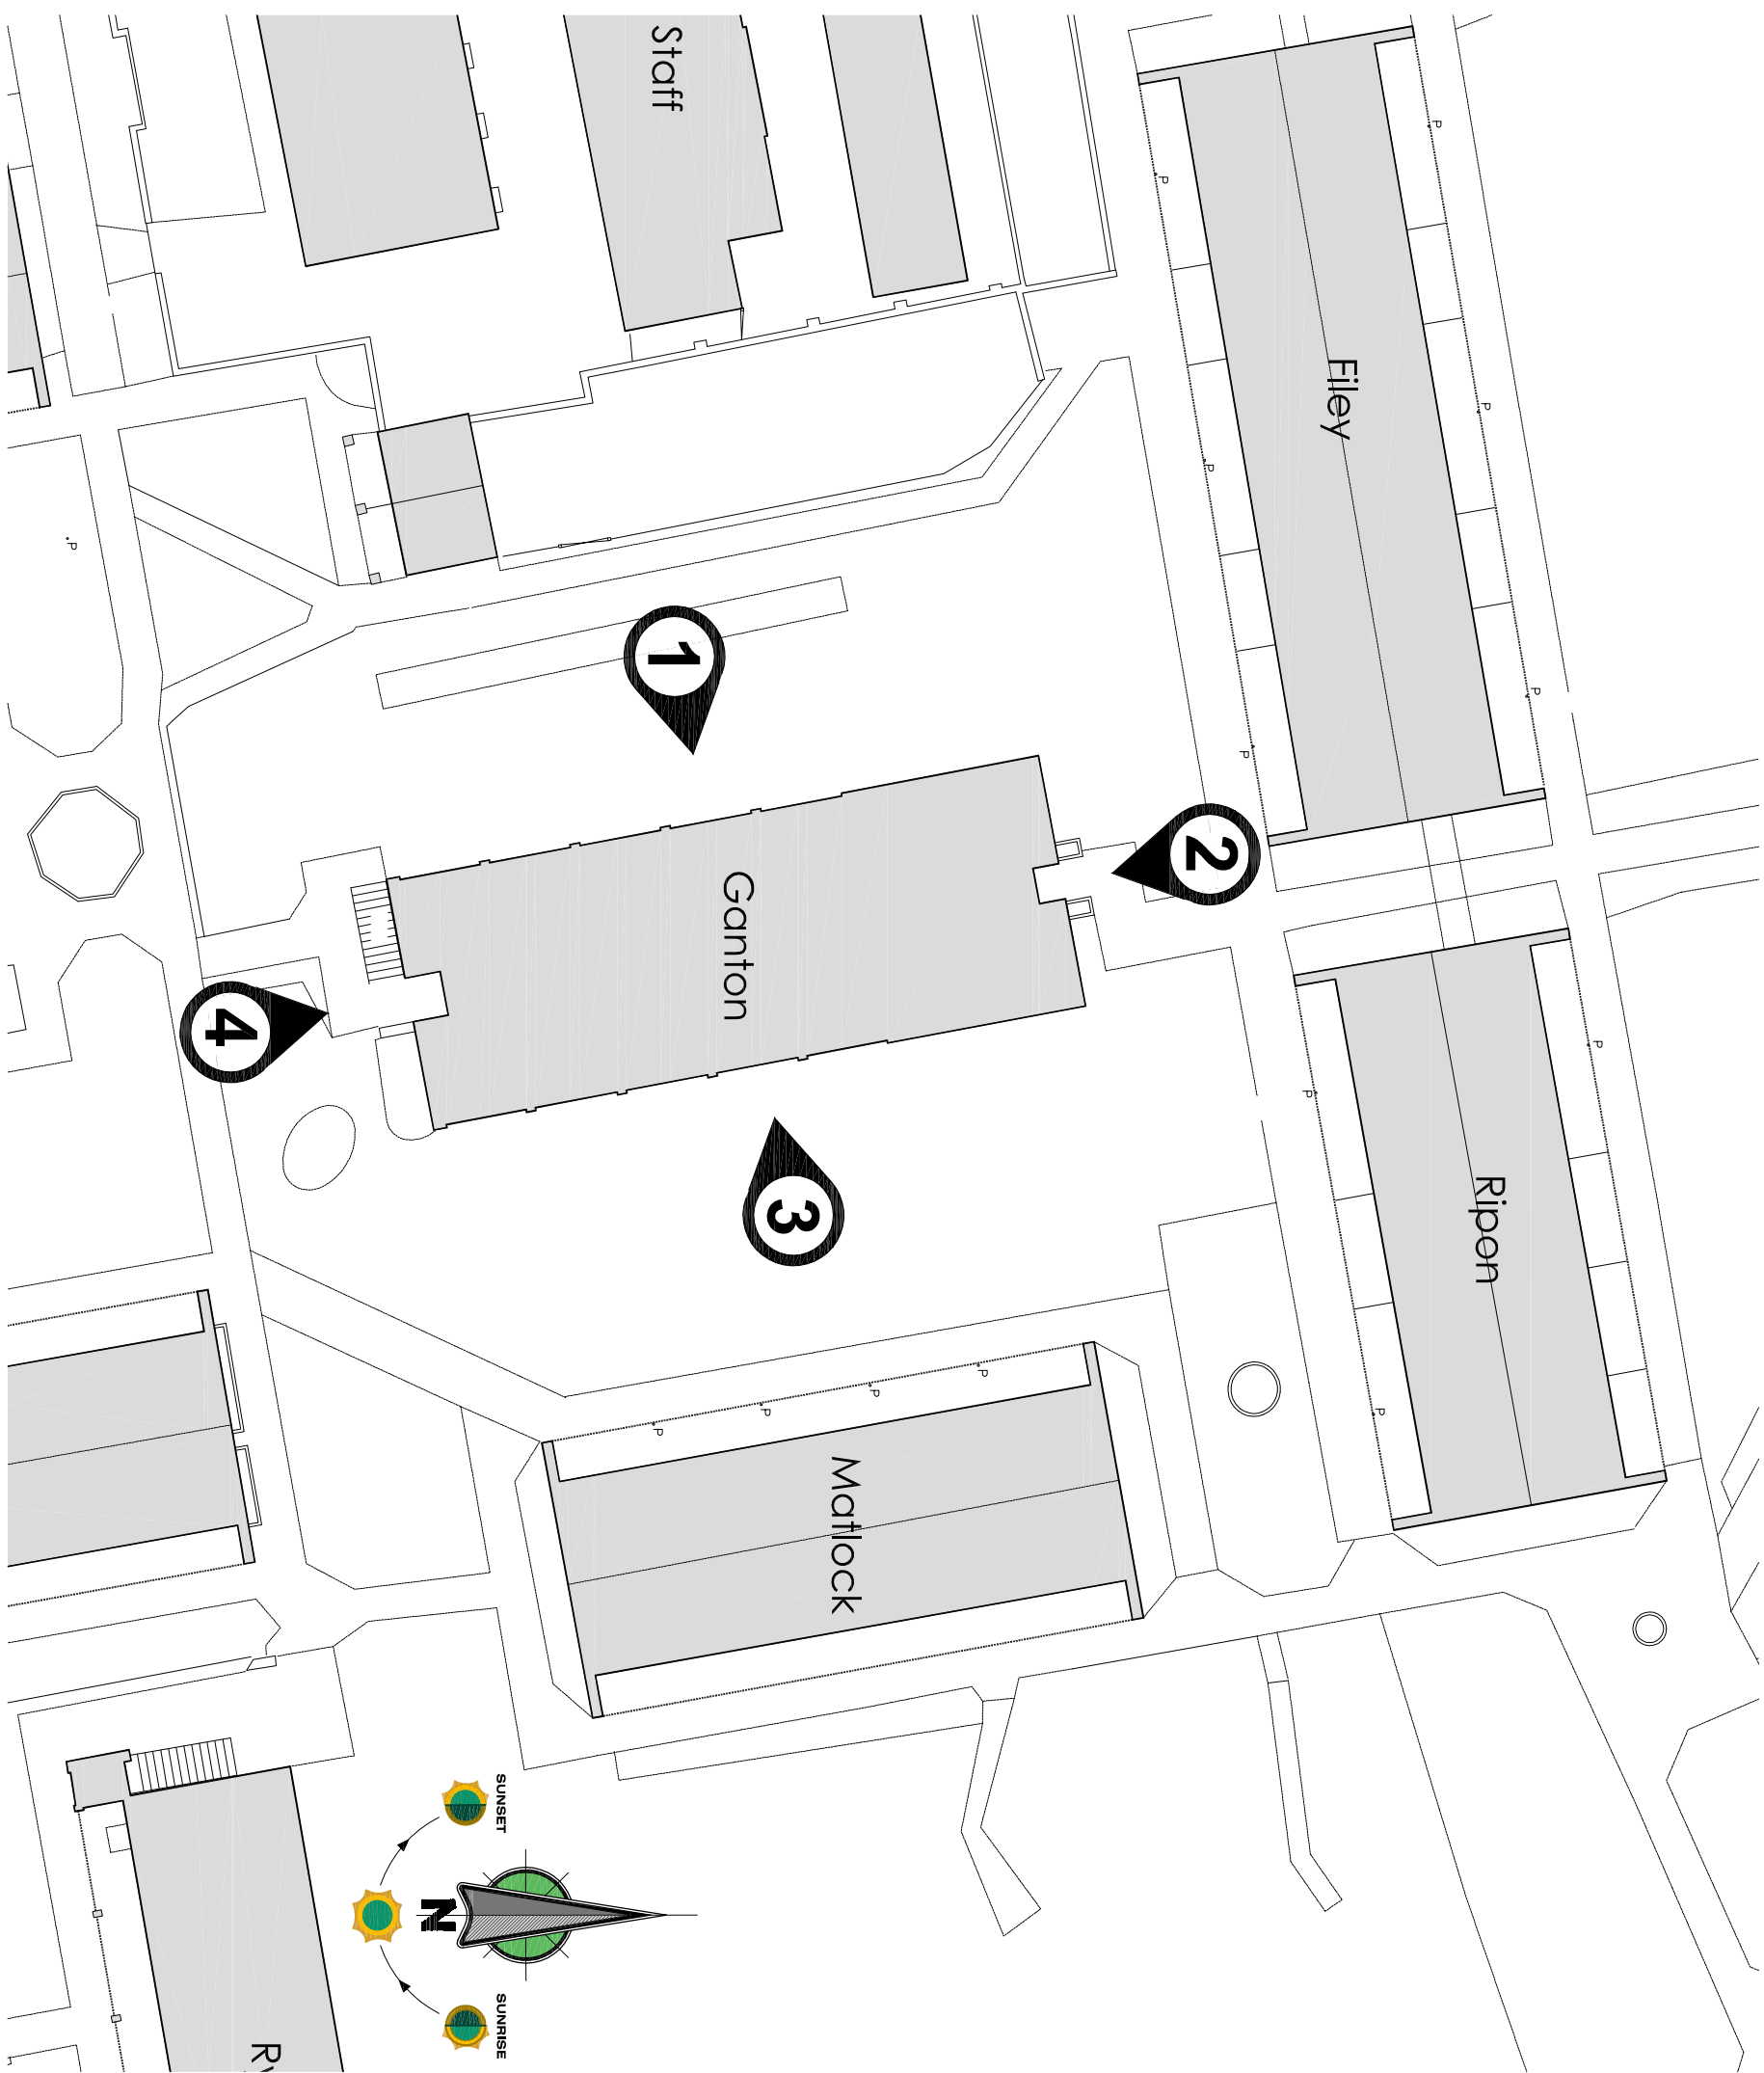

Elevation Key Plan - 1:250

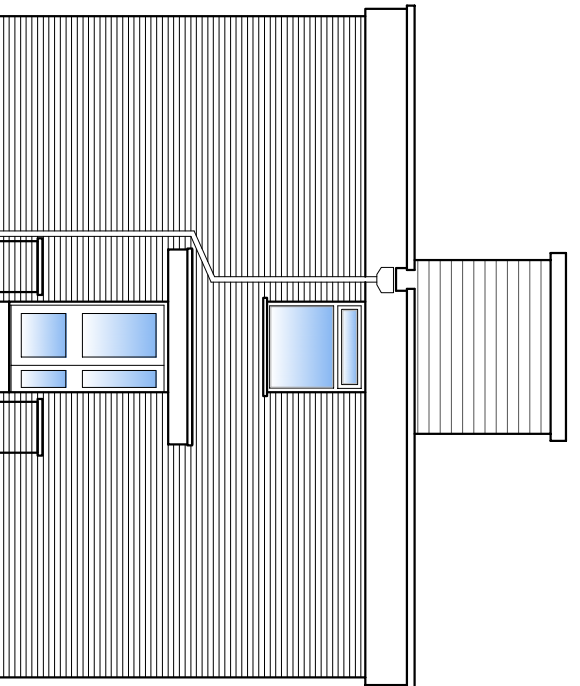 

North Elevation - Elevation 2

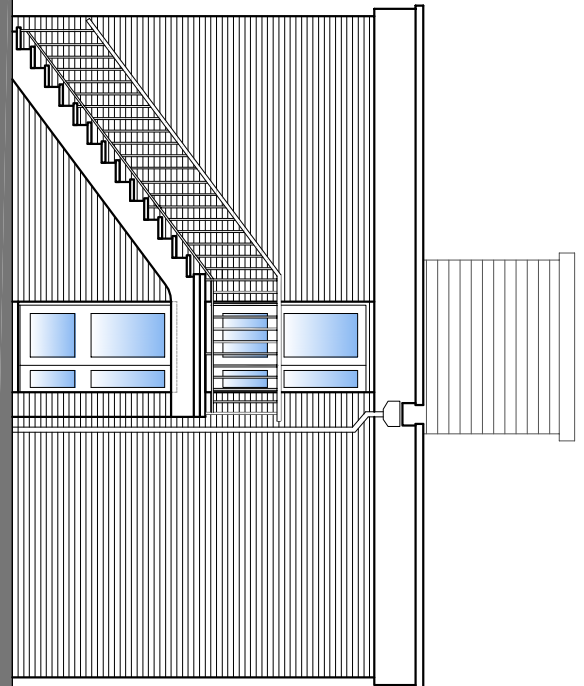

South Elevation - Elevation 4

Copyright. This drawing is the property of A&M Architectural Partnership LLP. Its copyright and design content is reserved by A&M Architectural Partnership LLP. It is not to be reproduced, stored in a retrieval system, or transmitted in any form or by any means, electronic, mechanical, photocopying, recording, or by any information storage or retrieval system, without the prior written permission of A&M Architectural Partnership LLP.



Client
AWAY RESORTS LTD.

Site Address
MILL RYTHE HOLIDAY VILLAGE
HAVANT ROAD, HAVING ISLAND,
HAMPSHIRE, PO11 0PB

Project

PROPOSED MASTERPLAN

Drawing Title
TWO STOREY CHALET - GANTON
EXISTING FLOOR PLANS AND SECTION

Date
Oct 2016
Scale
1:100 & 1:250 @ A1
Drawn
PF
Checked By
3877-332 Ganton Existing Plans & Elevations.dwg
Status
PLANNING

Drawing Number
3877-332
Revision
.