



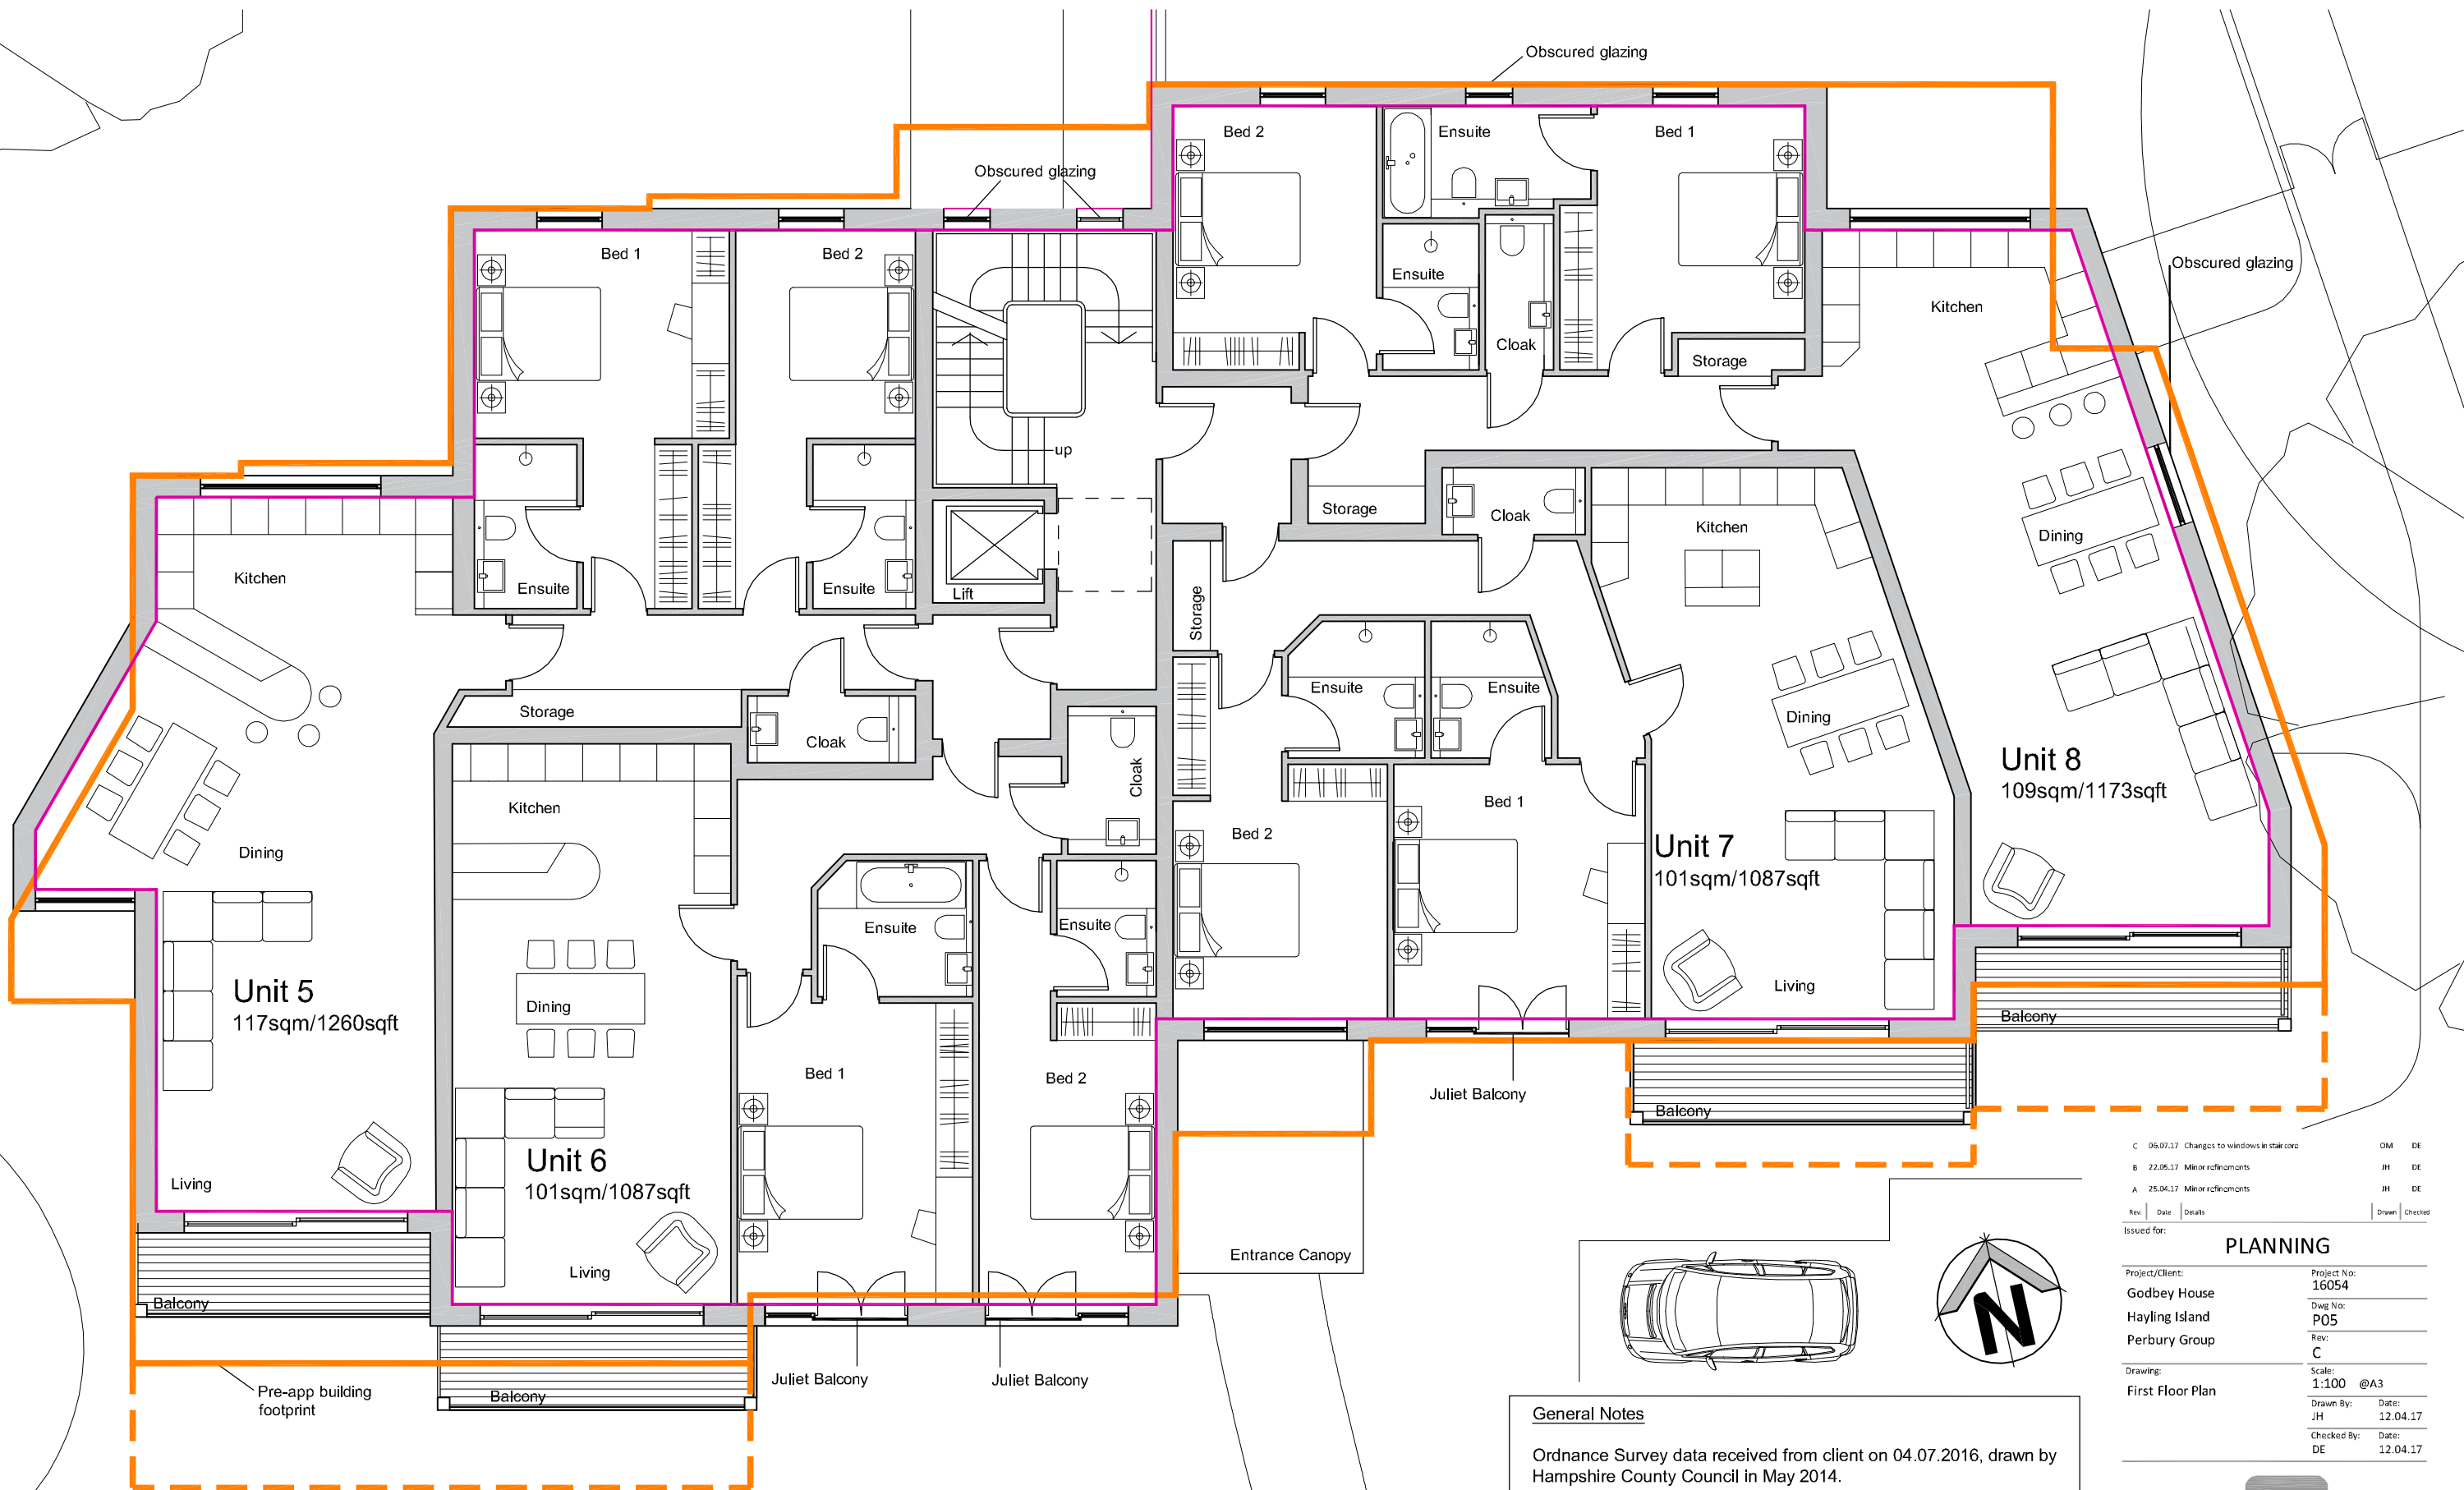

Key

- Pre-app building footprint
- Pre-app balcony footprint

First Floor Plan 1:100@A3

 

General Notes

Ordnance Survey data received from client on 04.07.2016, drawn by Hampshire County Council in May 2014.

Tree Survey Data drawn by and received from Barrell Tree Consultancy on 03.04.2017.

All dimensions to be confirmed on site. All drawings subject to planning and building regulations consent.

All drawings are subject to Local Authority consent.

The details shown are for design intent purposes only and are subject to further design development with suppliers and sub-contractors.

Do not scale off drawings, if in doubt ask.

C	05.07.17	Changes to windows in stair conc	OM	DE
B	22.05.17	Minor refinements	JH	DE
A	25.04.17	Minor refinements	JH	DE
Rev	Date	Details	Drawn	Checked

Issued for:

PLANNING

Project/Client:	Project No:
Godbey House	16054
Hayling Island	Dwg No:
Perbury Group	P05
	Rev:
	C
Drawing:	Scale:
First Floor Plan	1:100 @A3
	Drawn By:
	JH
	Date:
	12.04.17
	Checked By:
	DE
	Date:
	12.04.17



27 Glasshouse Studios, Fryern Court Road, Fordingbridge Hampshire, SP6 1QX T: (01425) 655806/653639

© BrightSpace Architects Ltd. Contractors must work only to the dimensions which are to be checked on site. Registered Office: 17 Northover Rd, Romington, Lymington, Hampshire, SO41 8BU. Registration Number: 01399088