



Yacht Haven House, Hayling Island

This drawing is copyright and is not to be reproduced. The contractor will be held responsible for the accuracy of works involving the setting out and checking of all dimensions on the drawing and on site. Dimensions must not be scaled from this drawing.

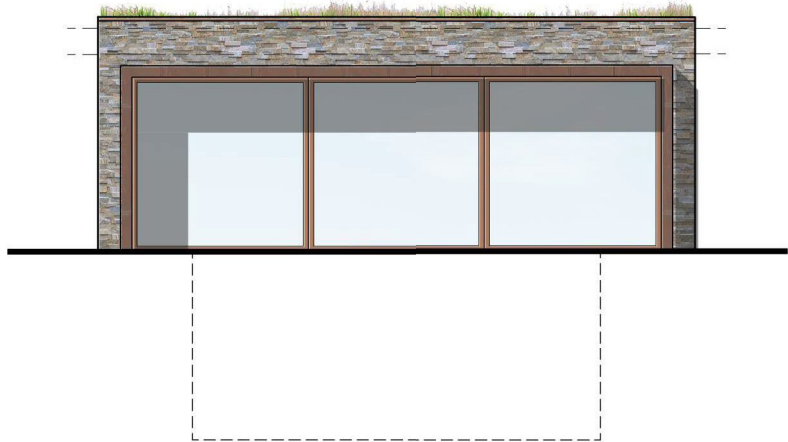


South Elevation

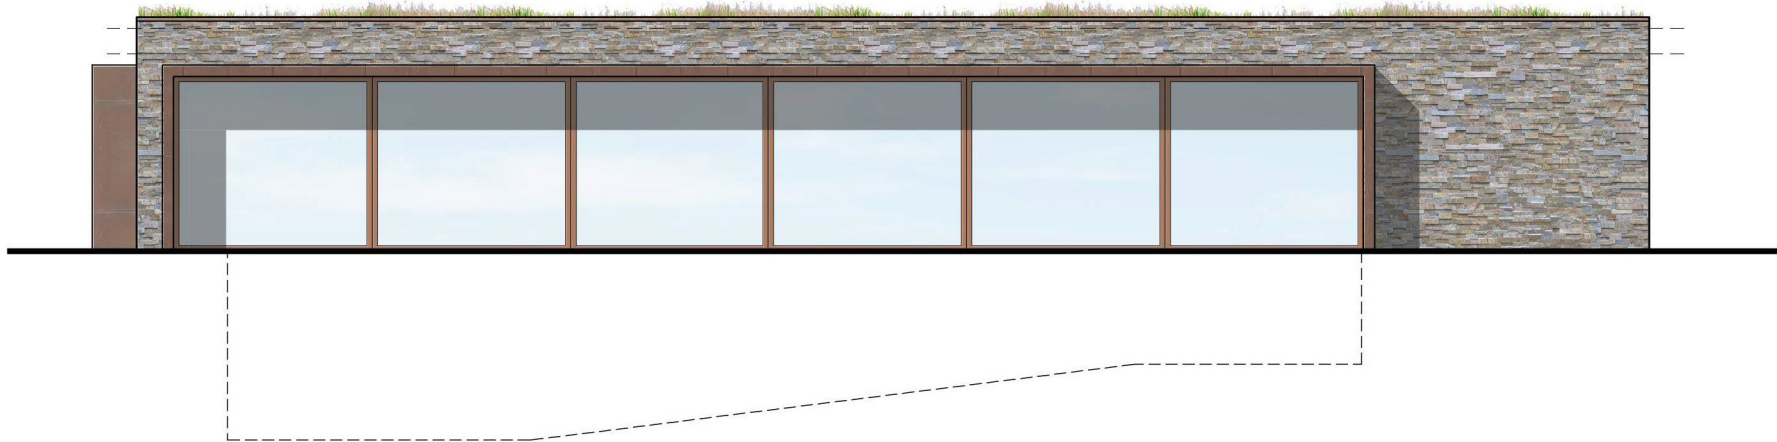


East Elevation




North Elevation

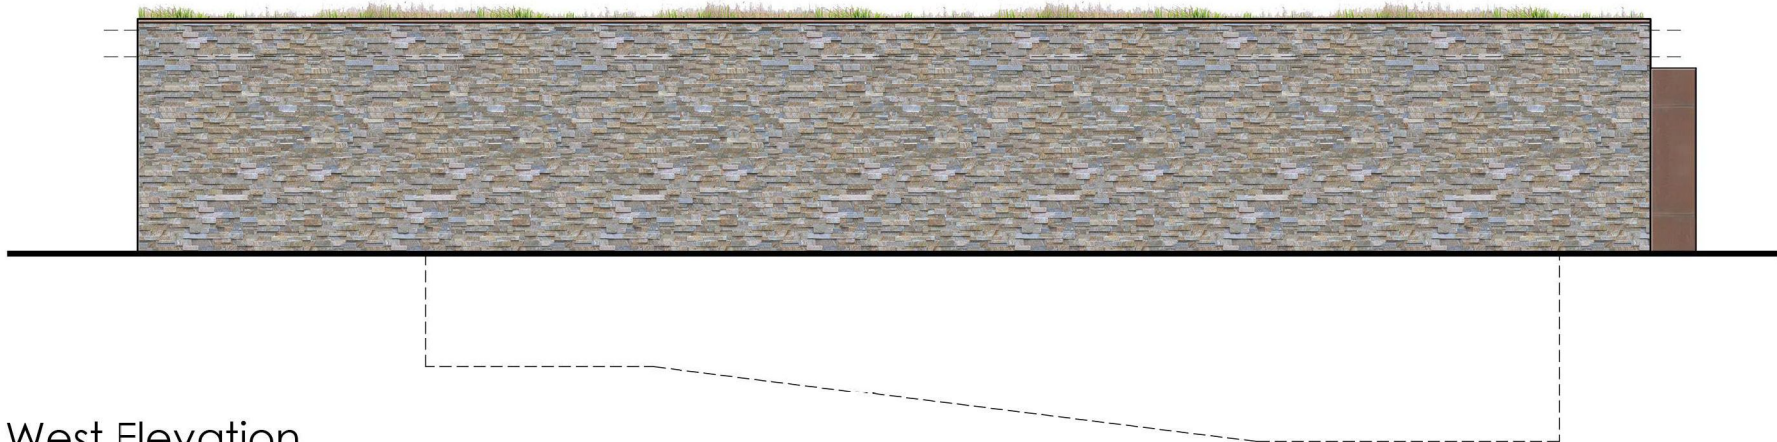


West Elevation

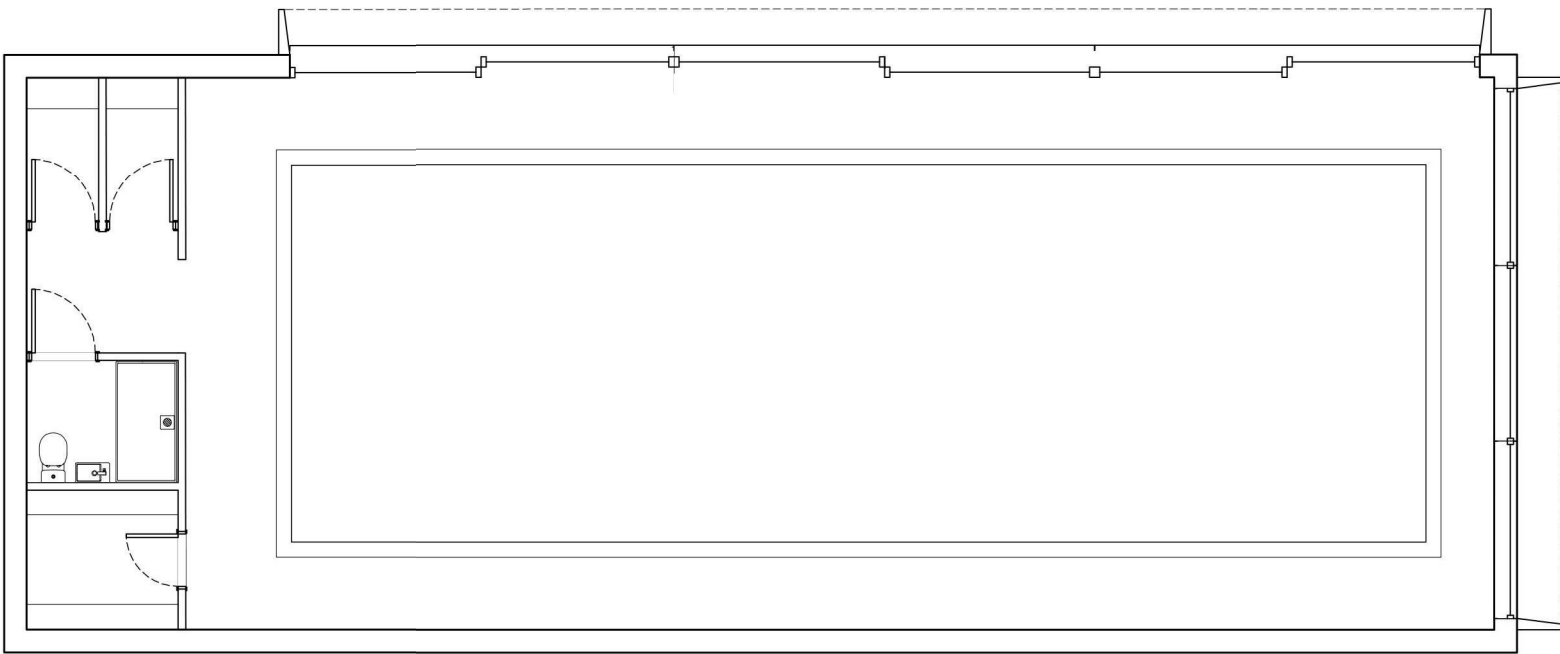

Floor Plan

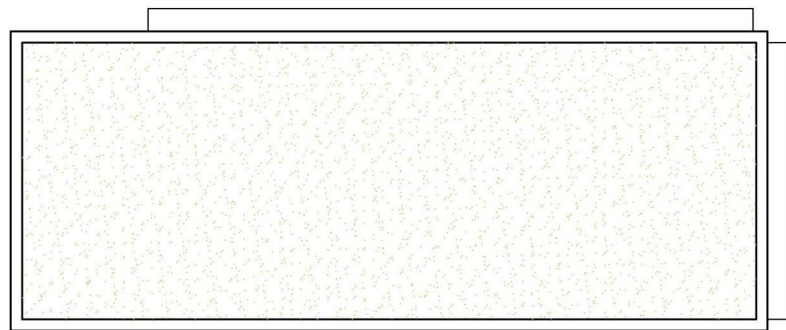

Roof Plan 1:200

 

planning application only

REVISIONS:


barclay+phillips
architects

The Studio, 5 Oakridge Office Park, Southampton Road, Whaddon,
Salisbury, Wiltshire, SP5 3HT.
Email: enquiries@barclay-phillips.co.uk

Tel: +44 (0) 1722 711177.
www.barclay-phillips.co.uk

PROJECT:
Proposed replacement dwelling at Yacht Haven House,
Copse Lane, Hayling Island, PO11 0RH
CLIENT:
Mr & Mrs Walters

DRAWING TITLE:
Pool House Plan & Elevations

 

SCALE:
1:100 &
1:200 @A3

DATE:
Feb 2017

DRAWING No.
P16-082
02-03-002

DRAWN BY:
LA

CHECKED BY: