


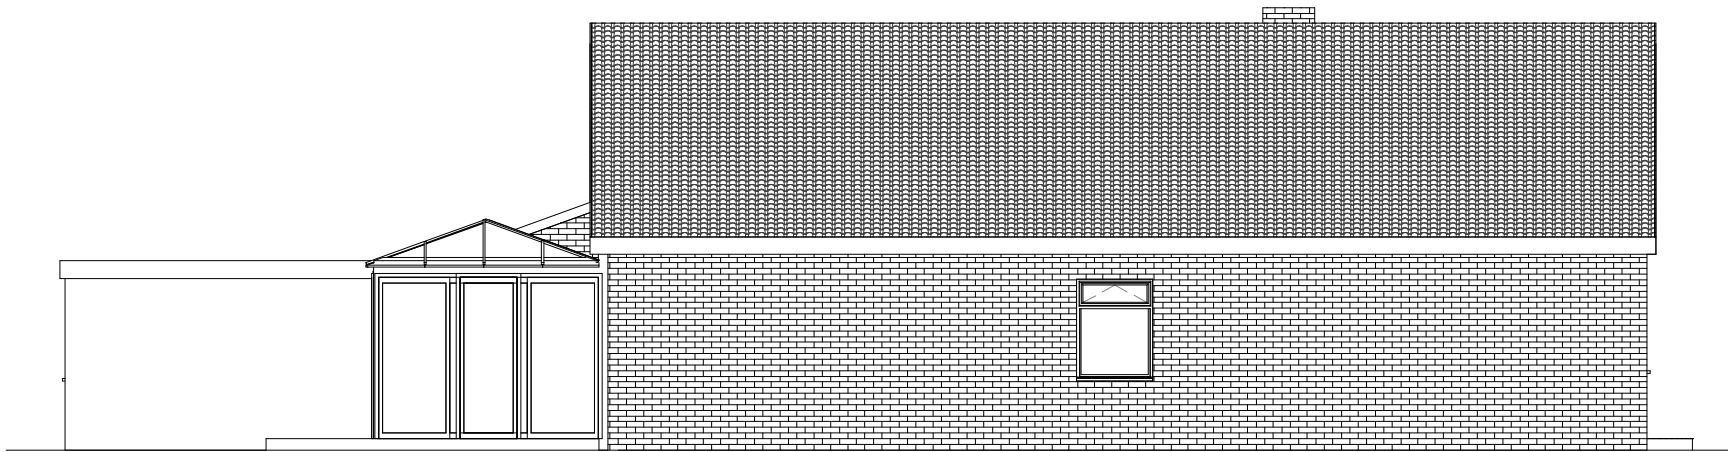


1 East Elevation
1 : 100



2 North Elevation
1 : 100



3 South Elevation
1 : 100

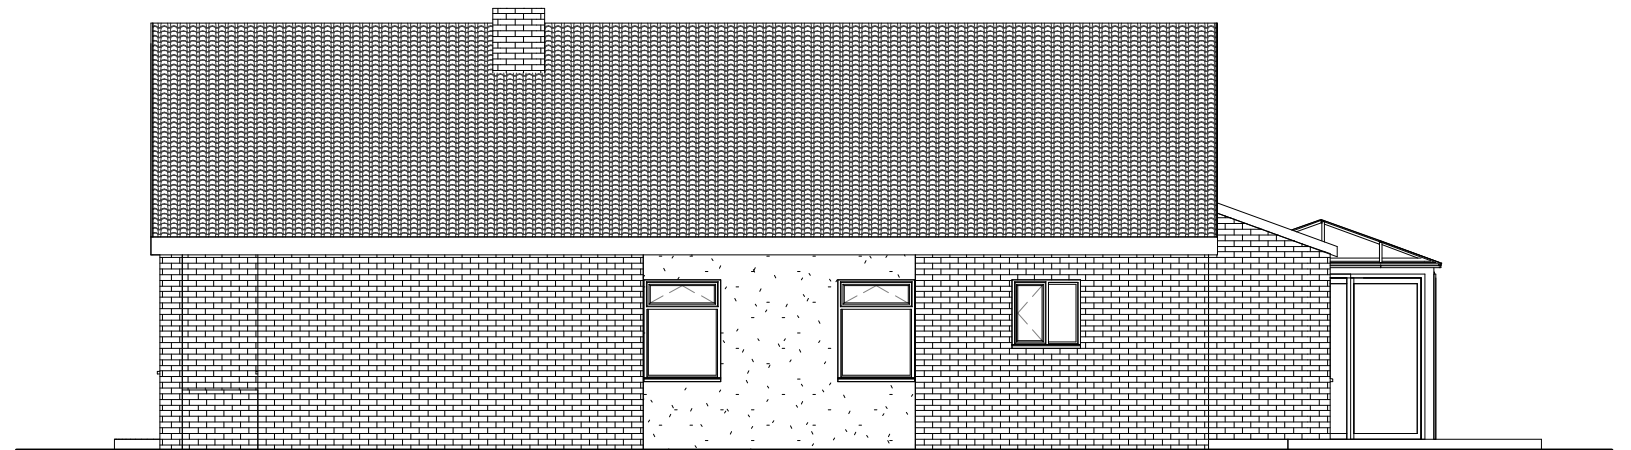

4 West Elevation
1 : 100

IJ Murray Associates

www.ijma.co.uk

No.	Description	Date

Debbie Mcilroy

20 North Shore Road

Existing Elevations

Project number	Project Number	A103
Date	Issue Date	
Drawn by	Author	
Checked by	Checker	Scale
		1 : 100