
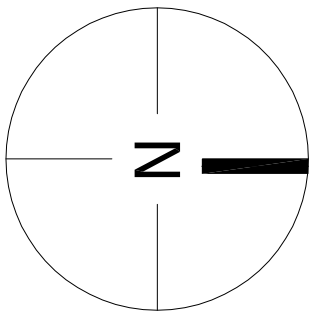


Land owned by Havant Borough Council

Application Site Boundary

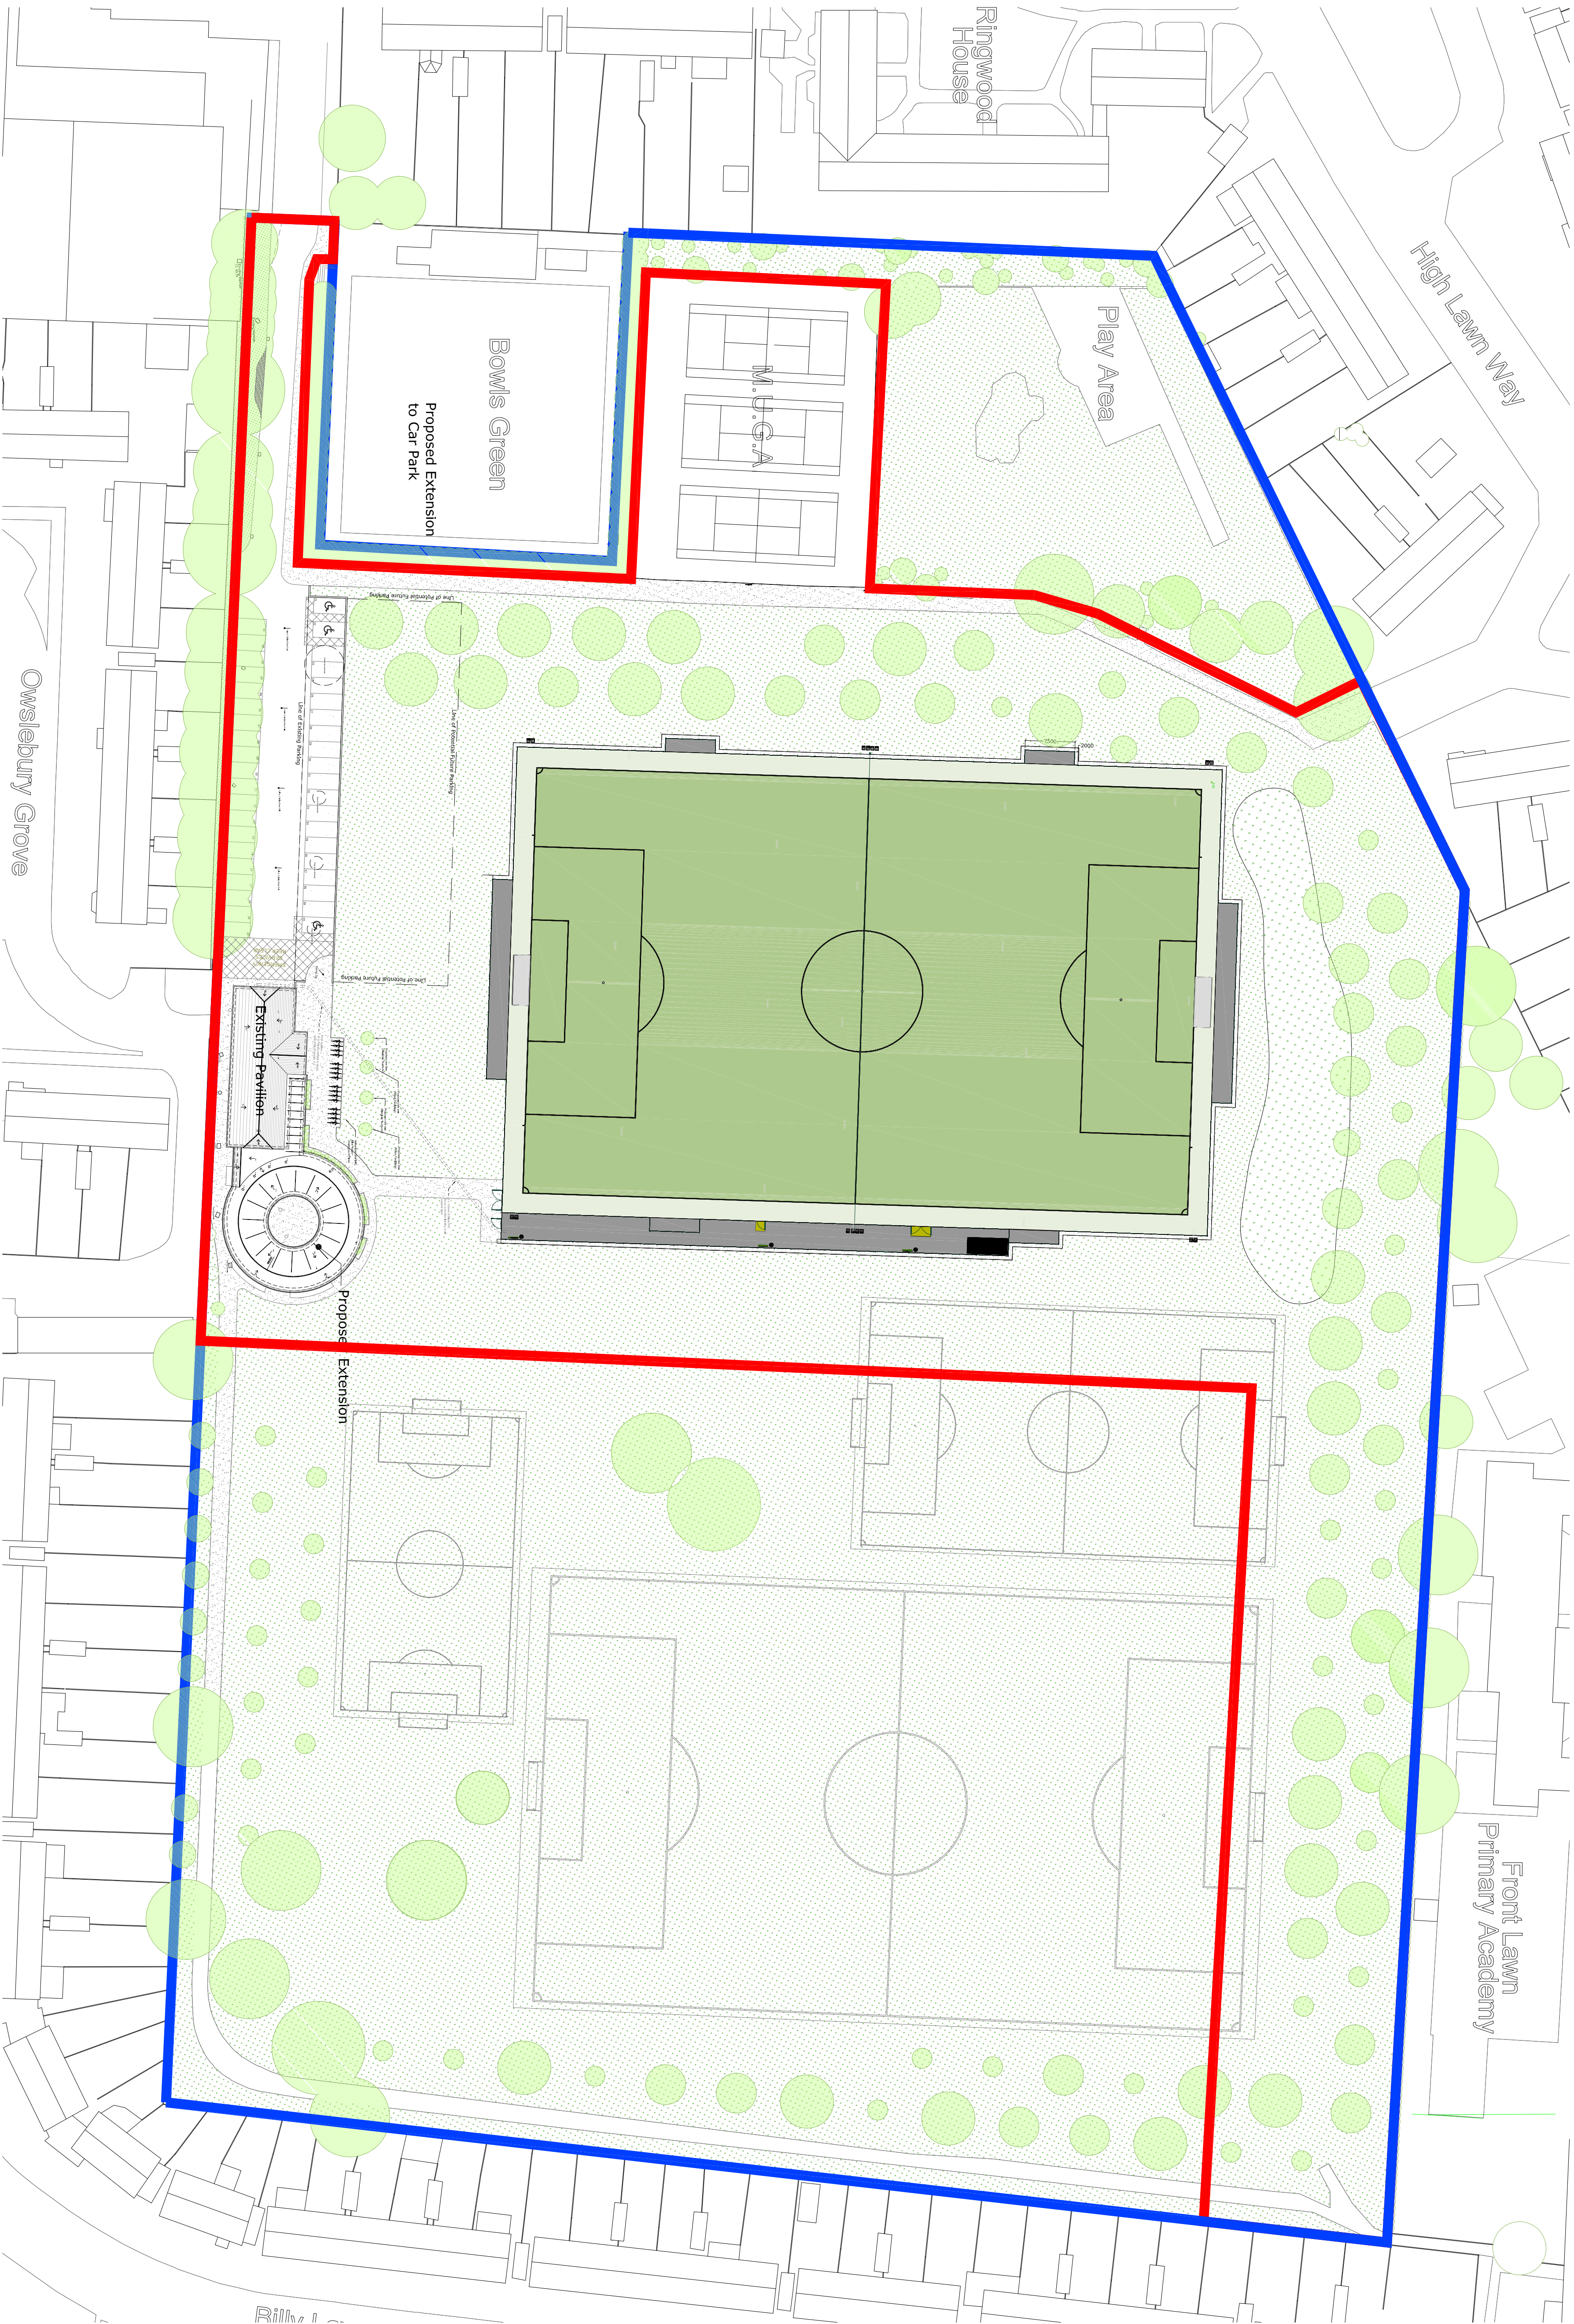

notes

this drawing is the copyright of the pdp architecture llp and must not be reproduced in whole or part or used for the execution of works without their permission.
all dimensions to be checked on site prior to commencement of construction works and the architect notified of any discrepancy.
figured dimensions are to be used in preference to scaled dimensions.
no deviation from this drawing will be permitted without prior consent of the architect.
all structural work is subject to the appointment of a structural engineer to confirm and agree the structural proposals.
os promap licence no. 10020448.


health & safety:
exceptional risks involving specific methods of construction or exceptional maintenance issues.

NO SIGNIFICANT RISK

revision notes		
revision notes	date	drawn/checked
A Landscaping amended Path omitted	15.09.16 SJW	
B Items removed for value engineering purposes	04.11.16 SJW	
C Additional items removed	4.11.16 SJW	
D Car Park Design and external landscaping amended	06.01.17 SJW	

client	
--------	--

PLANNING

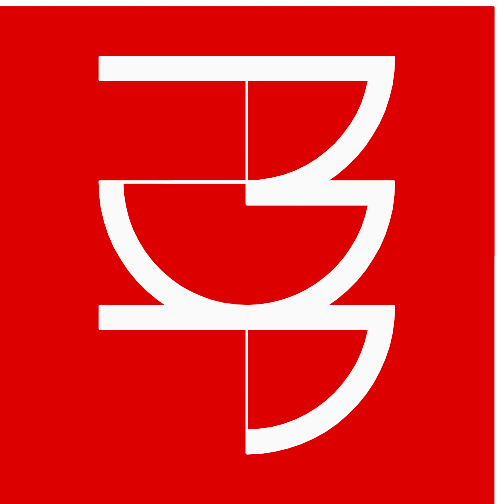

pdp architecture llp
chartered architects town planning
interior design consultants
2 beechworth road havant
hampshire po9 1ax
tel 023 9248 1100
fax 023 9247 5050
email pdp@pdp-architects.co.uk
www.pdp-architects.co.uk

project	Extensions and Renovations to Front Lawn Sports Pavilion Havant		
detail	Proposed Site Plan		
drawn	SJW	checked	
date	Aug 16	status	Planning
at scale	a3 scale	rev	27973-101
1:500	1:1000	D	