




PROPOSED EAST ELEVATION
REF. NO.: HR02 PE01-1

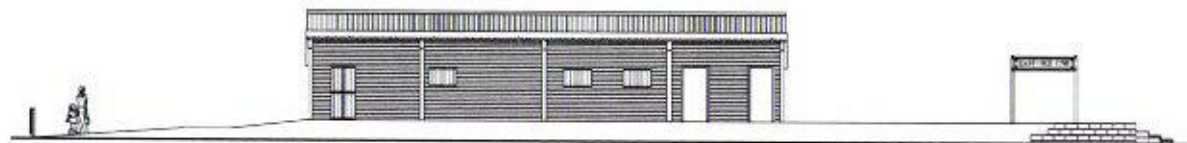


PROPOSED NORTH ELEVATION
REF. NO.: HR02 PE01-2

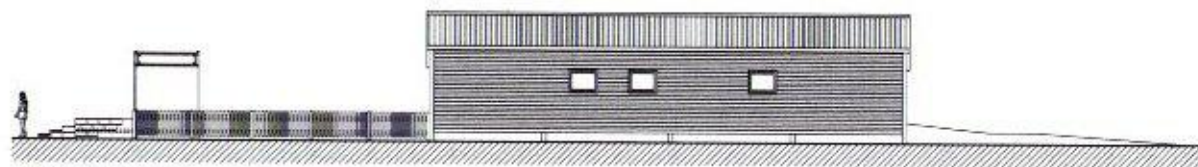

PROPOSED SOUTH ELEVATION
REF. NO.: HR02 PE01-3

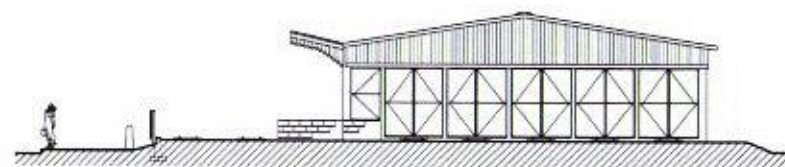

PROPOSED WEST ELEVATION
REF. NO.: HR02 PE01-4

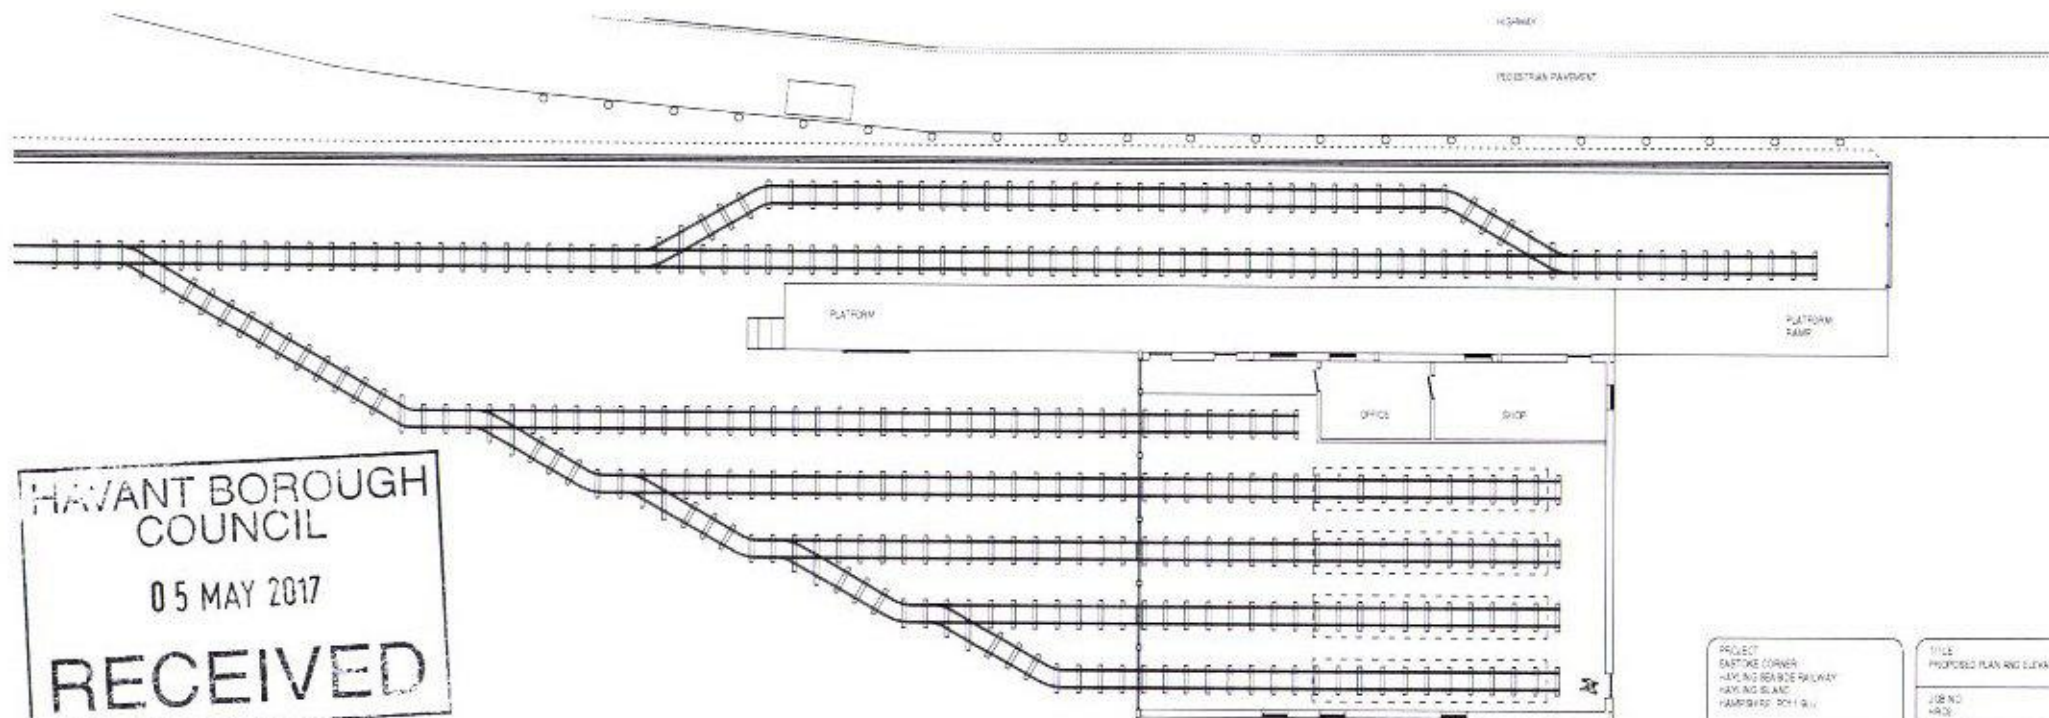

PROPOSED FLOOR PLAN
REF. NO.: HR02 PP01

PROJECT:
EASTOKE CORNER
HAYING RIDGE RAILWAY
HAYING ISLAND
HANTS/SUSSEX
RCH 1 & 2

CLIENT:
MR. BOB HALLIDAY

TITLE:
PROPOSED PLAN AND ELEVATIONS

JOB NO:
HR02

DWG. NO:
PP01 / PP01.2.2.4

SCALE:
1:100 @ A1

DATE:
10.06.2017

REV:

DRAWN BY:
Design Station