




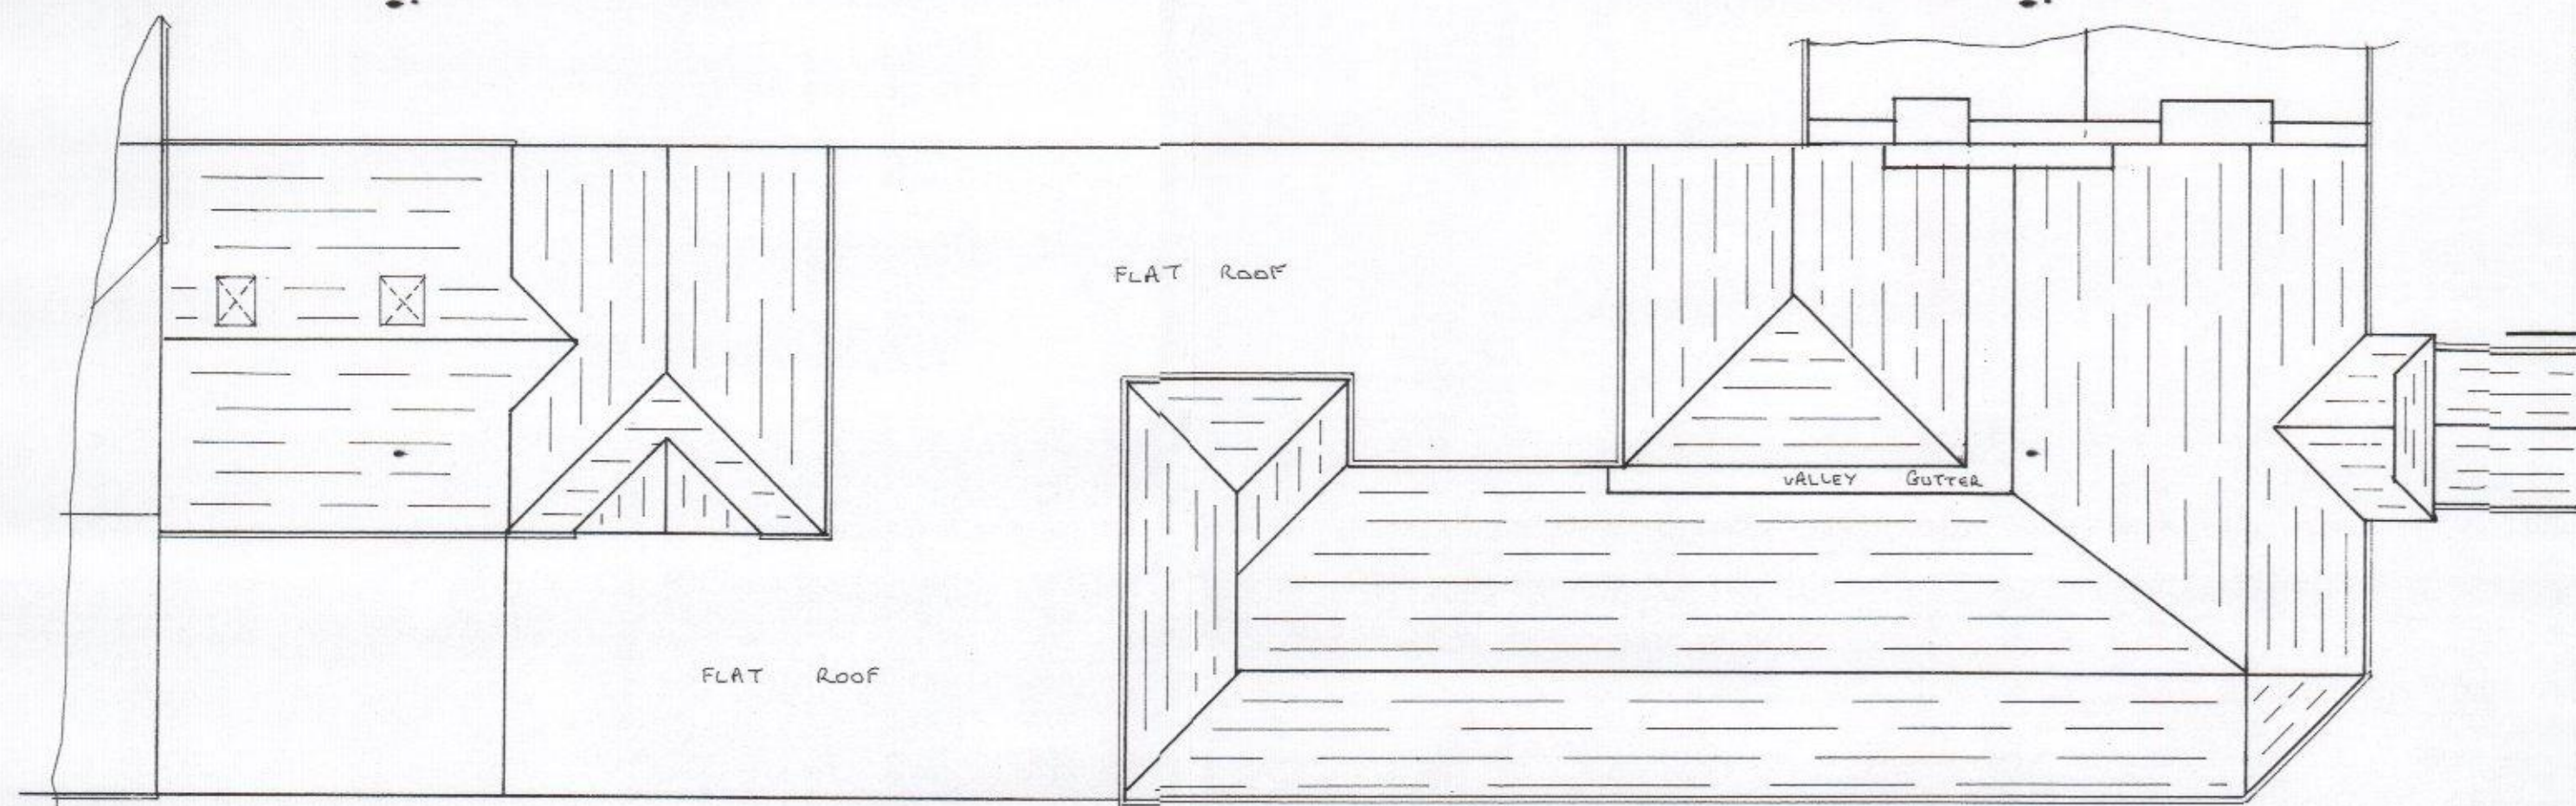


ROOF PLAN

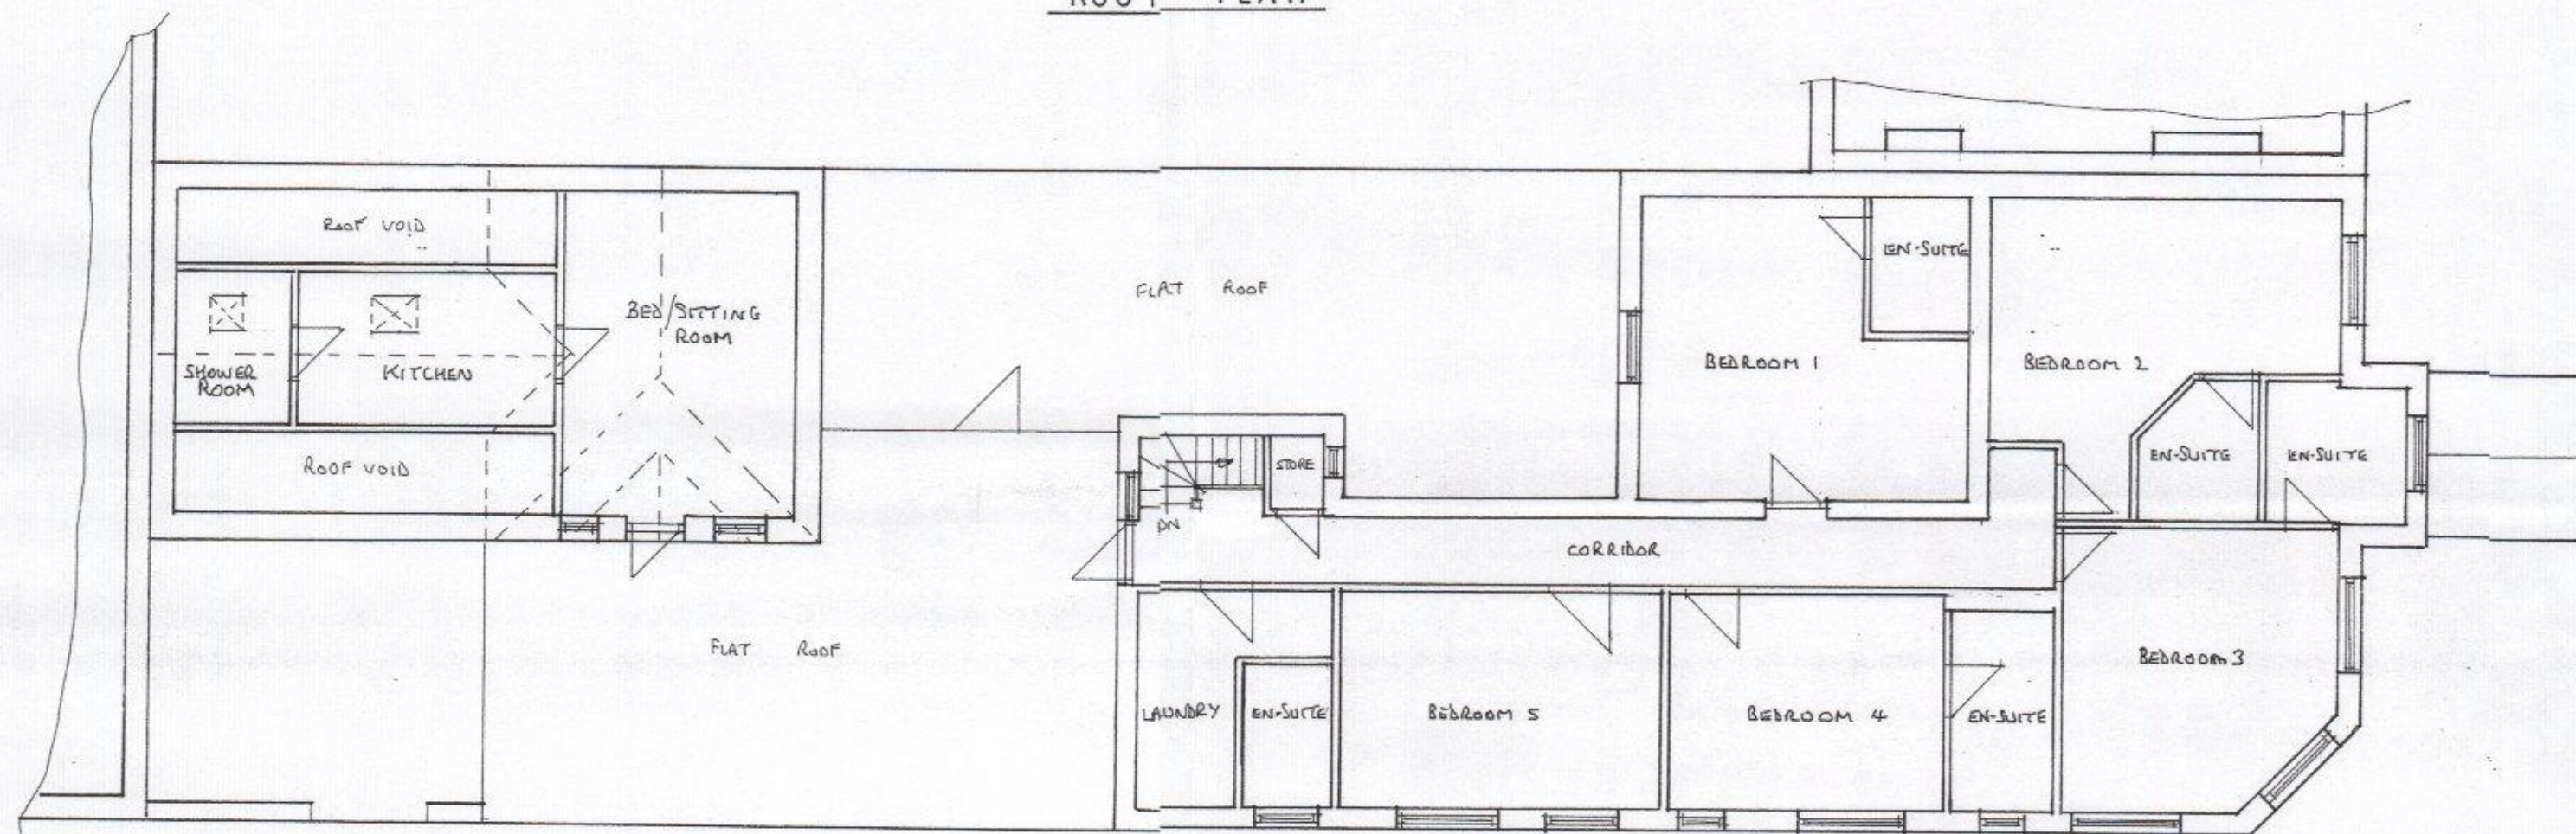


FIRST FLOOR PLAN

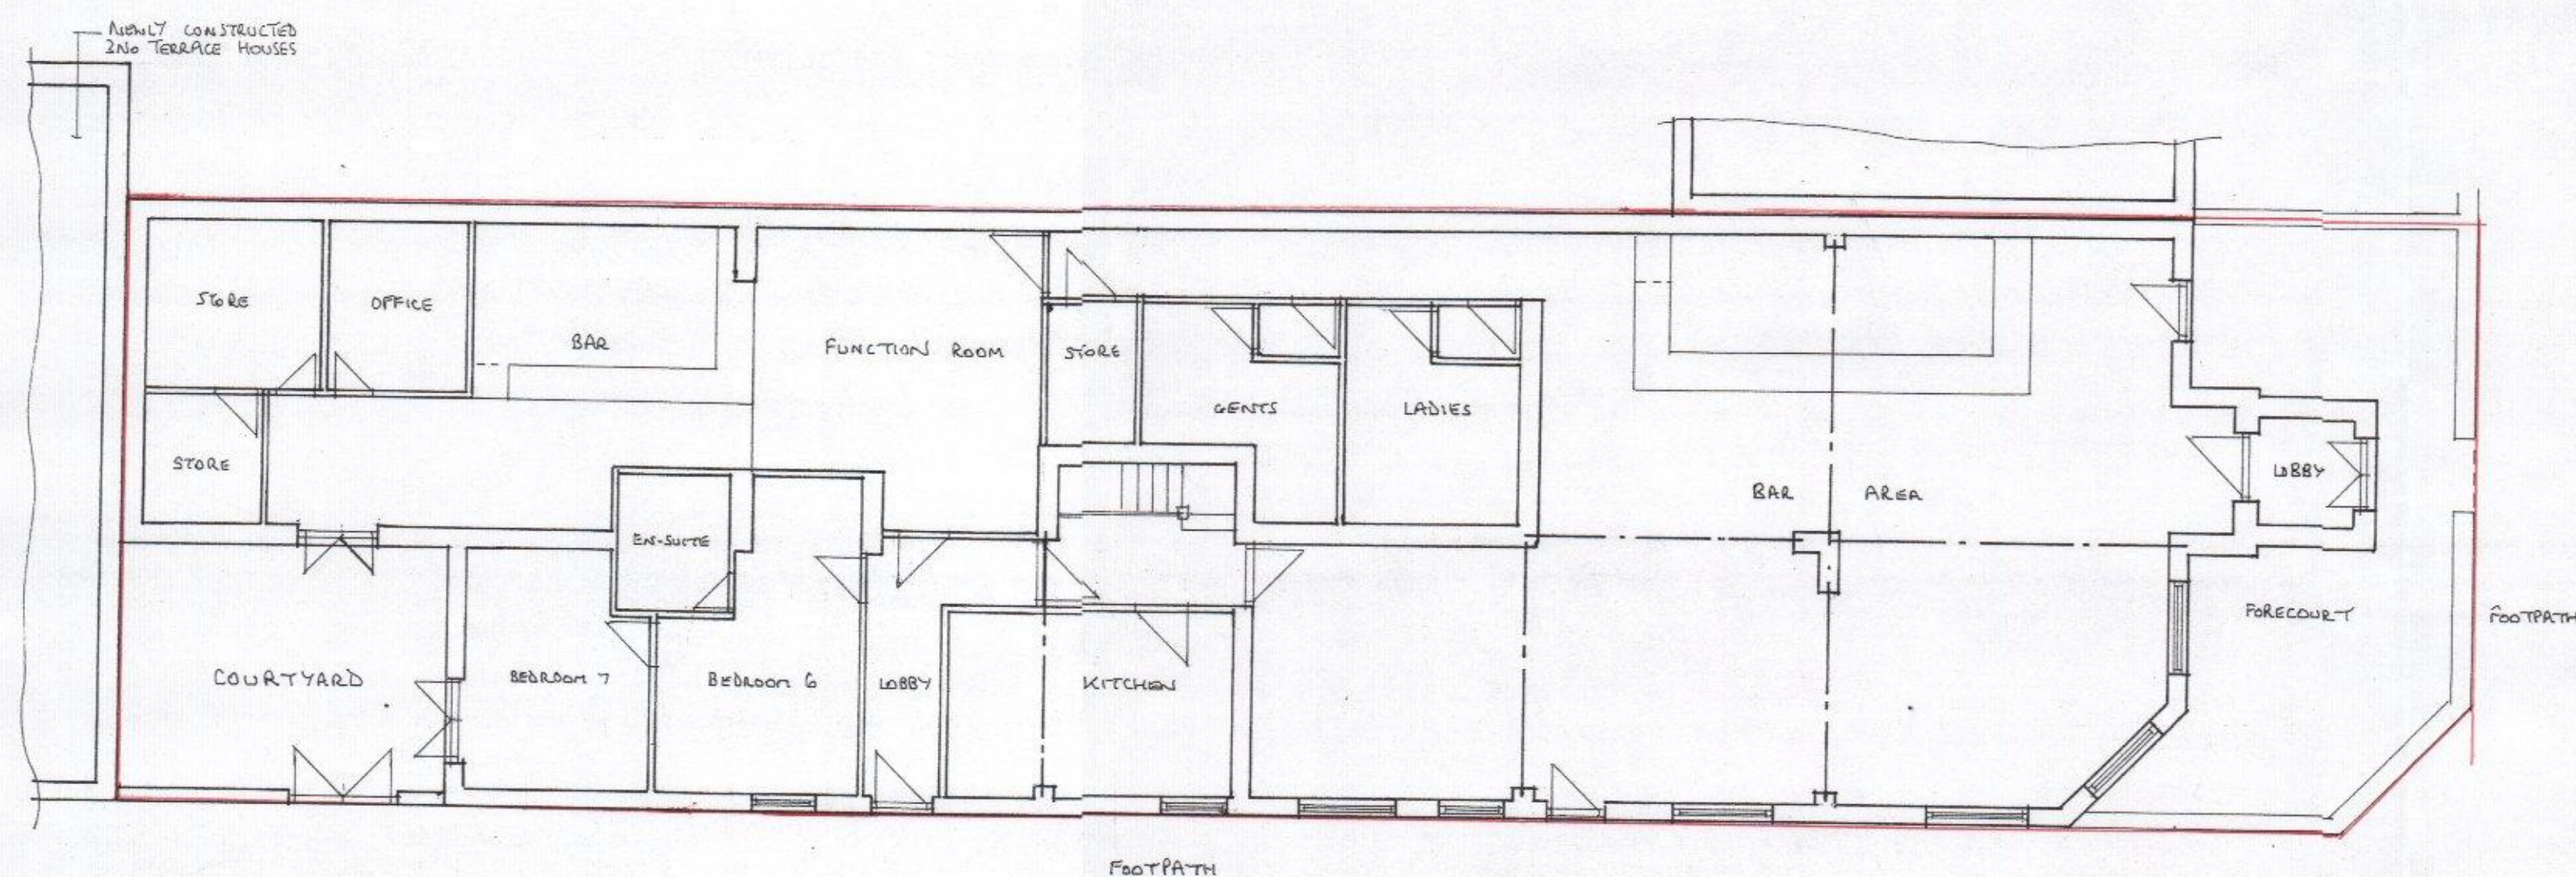

GROUND FLOOR PLAN

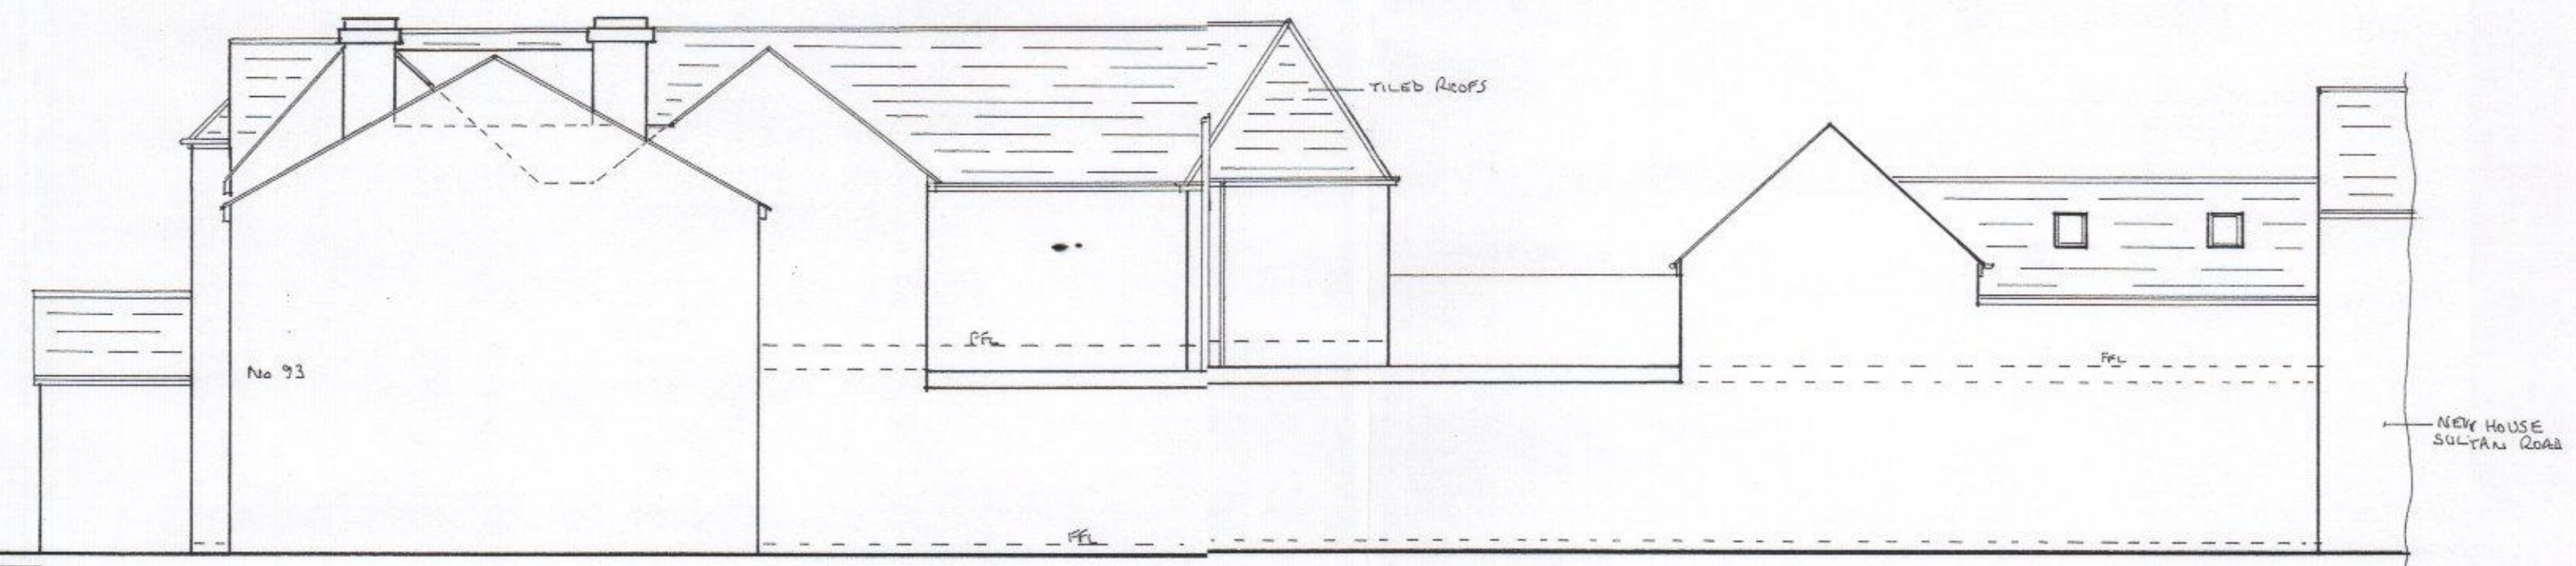


SIDE (SOUTH) ELEVATION

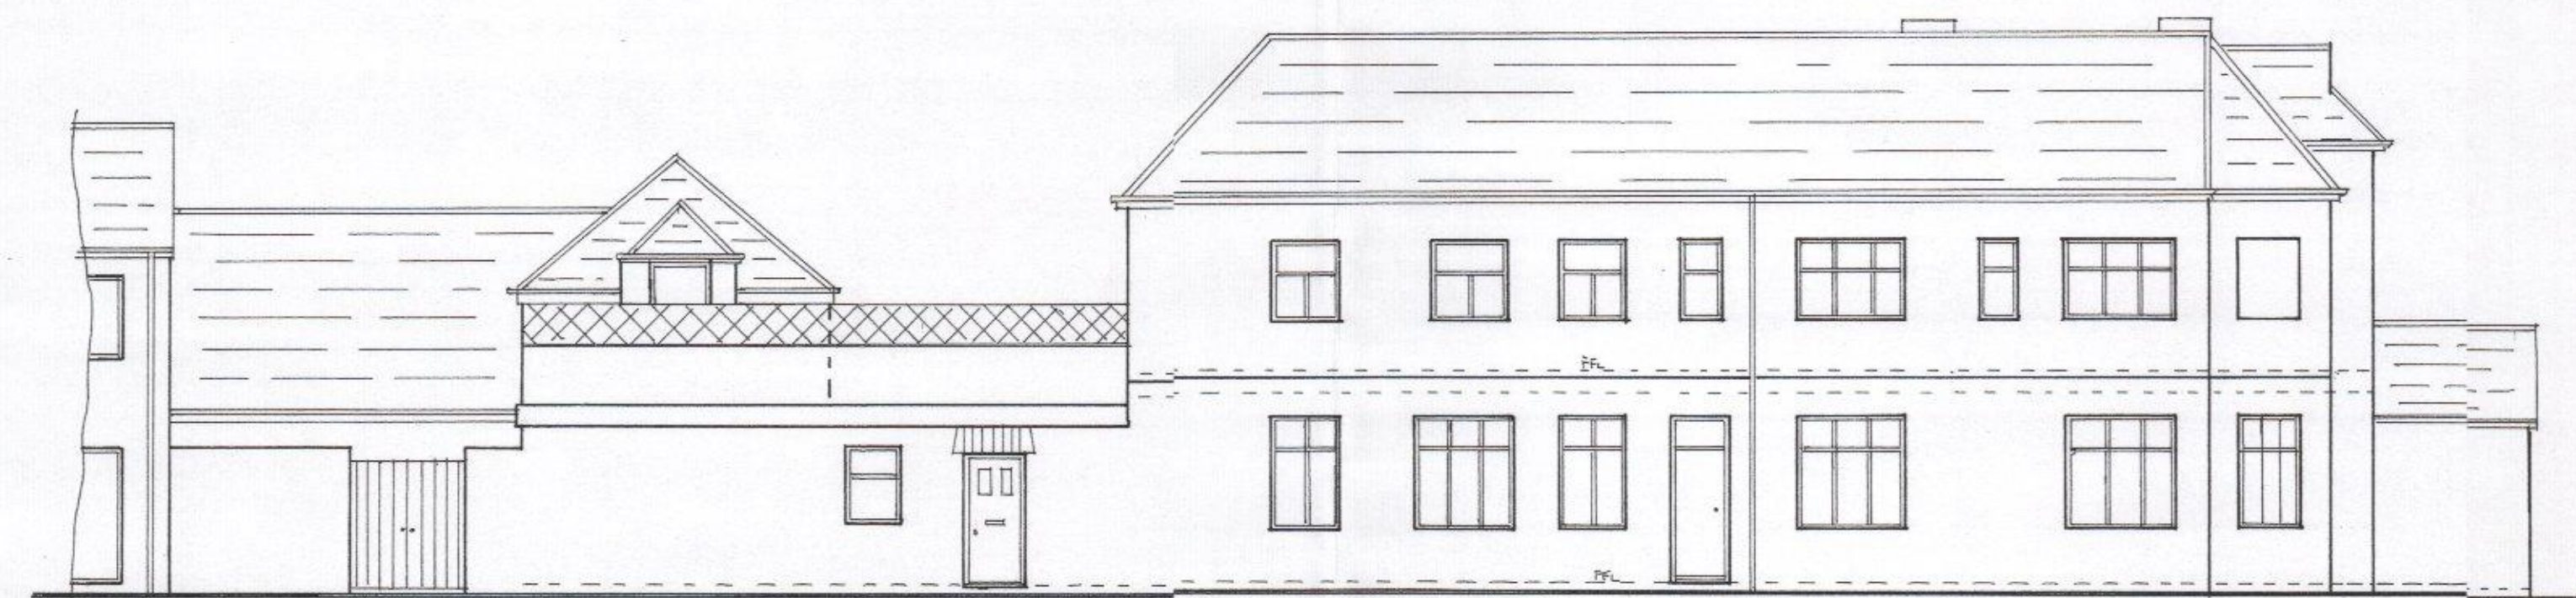


SIDE (NORTH) ELEVATION



FRONT (WEST) ELEVATION

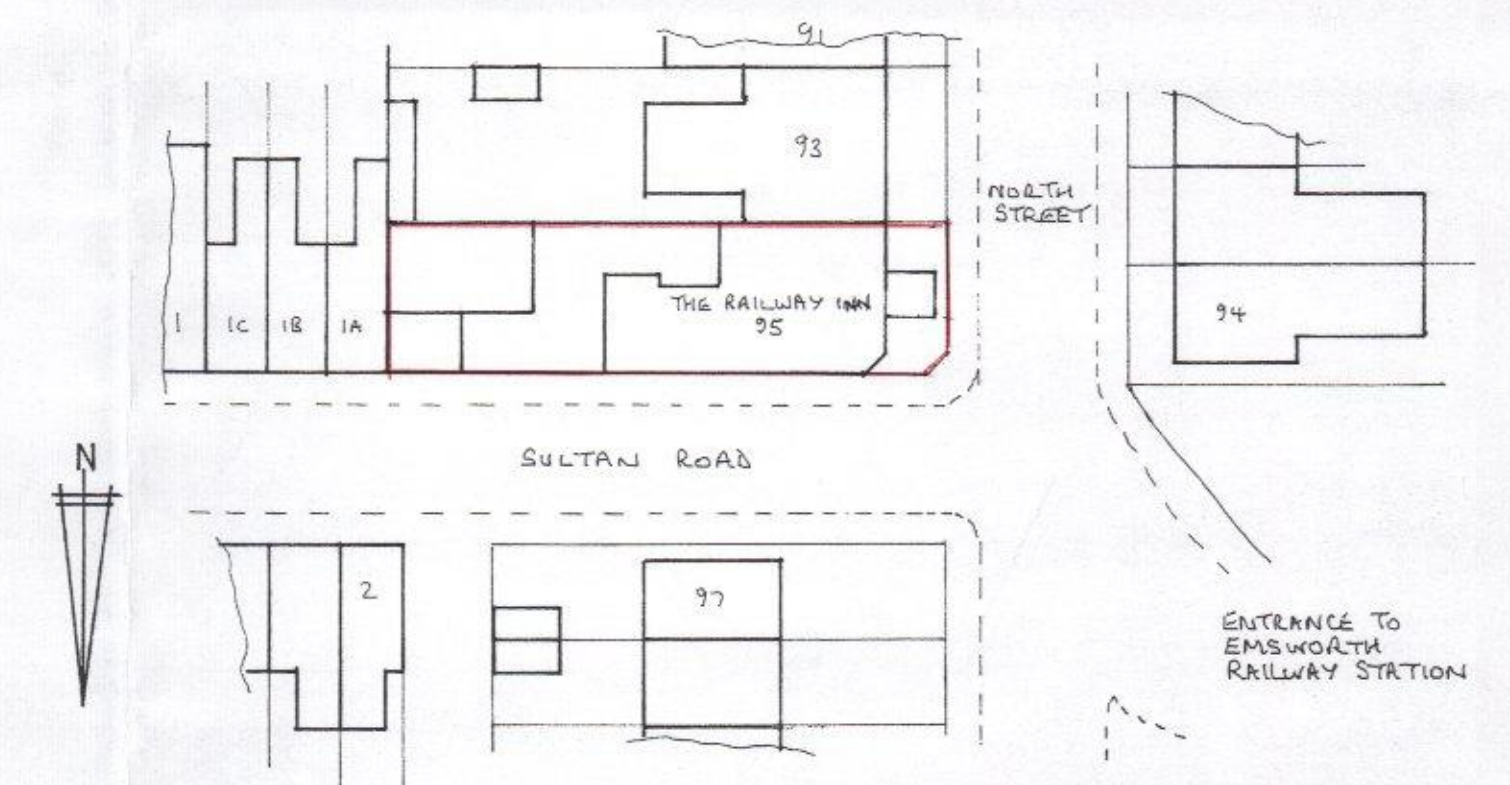

SITE PLAN SCALE 1:500

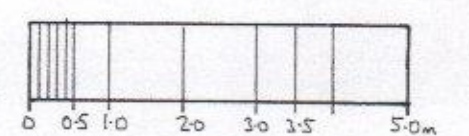

SCALE BAR 1:100 @ A1 SIZE

THE RAILWAY INN, 95 NORTH STREET, EMSWORTH, HANTS.	HAVANT BOROUGH COUNCIL 23 DEC 2016
FOR: MR D. LUCAS	RECEIVED
EXISTING PLANS AND ELEVATIONS	
SCALE 1:100	DATE 22-7-16
JOB No. 06/16-(01)	DWN. BY MS
DRAWING FOR PLANNING PURPOSES ONLY.	