




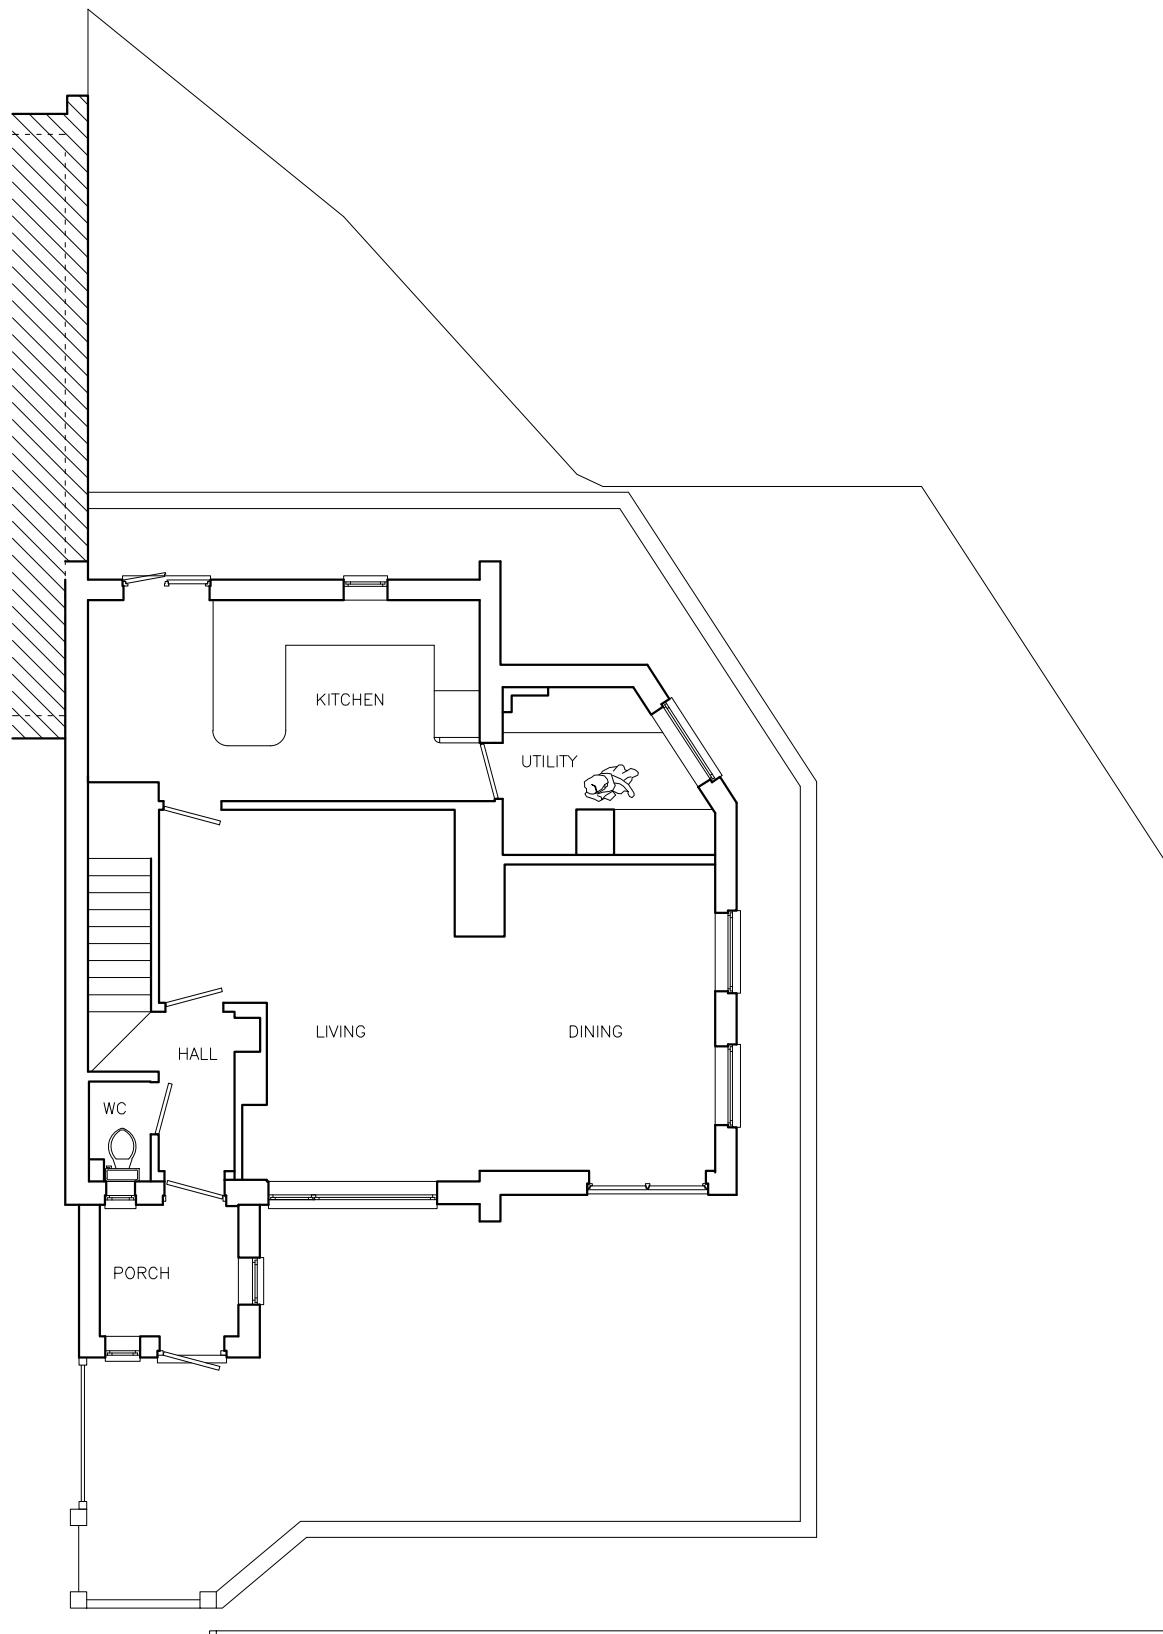

EXISTING GROUND FLOOR PLAN
REF. NO.: DS101 EP01-1

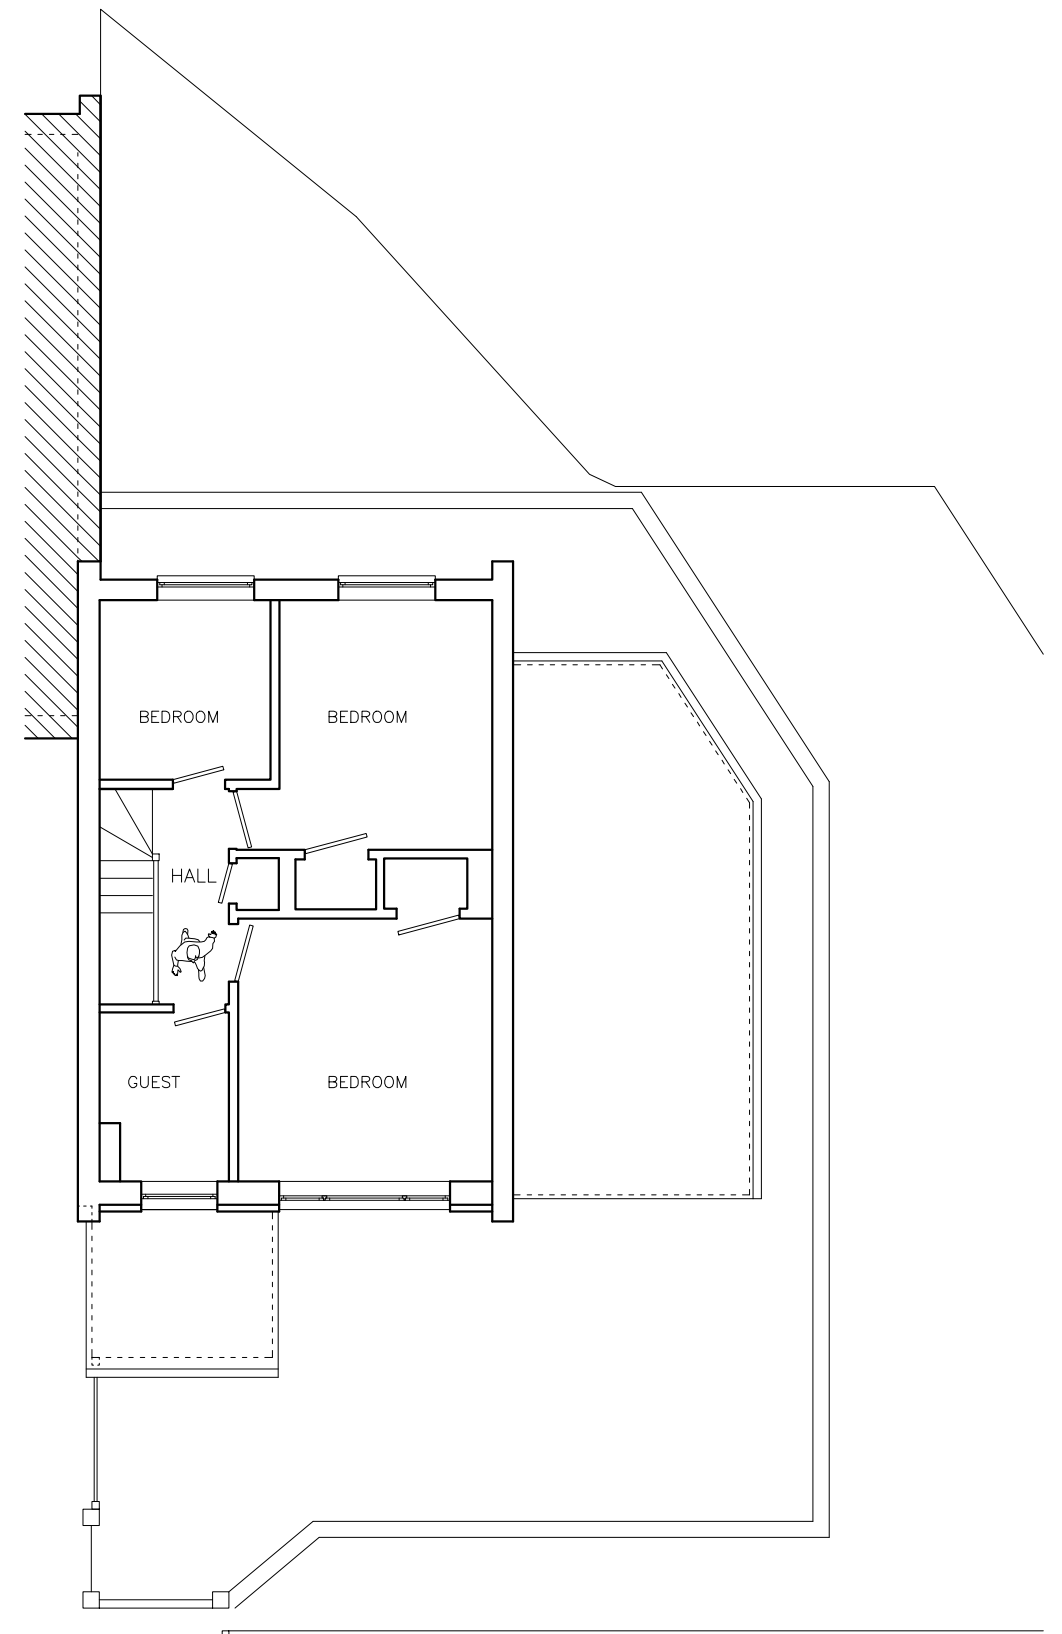

EXISTING FIRST FLOOR PLAN
REF. NO.: DS101 EP01-2

 

archiplus ltd.

www.archiplus.co.uk
Copyright of this drawing is reserved by Archiplus Ltd. This drawing is not to be scaled for construction except for planning purposes only. All dimensions are to be checked on site prior to construction or manufacture. If there are any discrepancies the designer is to be informed immediately.

PROJECT:
38 MONTGOMERY WALK,
WATERLOOVILLE,
HAMPSHIRE
PO7 5TD

CLIENT:
MR. JAMIE CLAYTON

TITLE:
EXISTING GROUND AND FIRST FLOOR
PLANS

JOB NO.:
DS101

DWG. NO.:
EP01-1,2

SCALE:
1:100 @ A1

DATE:
25 05 2017

REV.:
-

DRAWN BY:
J.L.