



This drawing may be scaled with reference to the scale bar for PLANNING application purposes only. Do not scale for any other purpose, use only annotated dimensions. All dimensions are to be checked by parties using the drawing, and any errors or omissions are to be reported to James Potter Associates Ltd.

Rev	Date	Note	Author	Checked
-	dd/mm/yy	Note	XXX	XXX

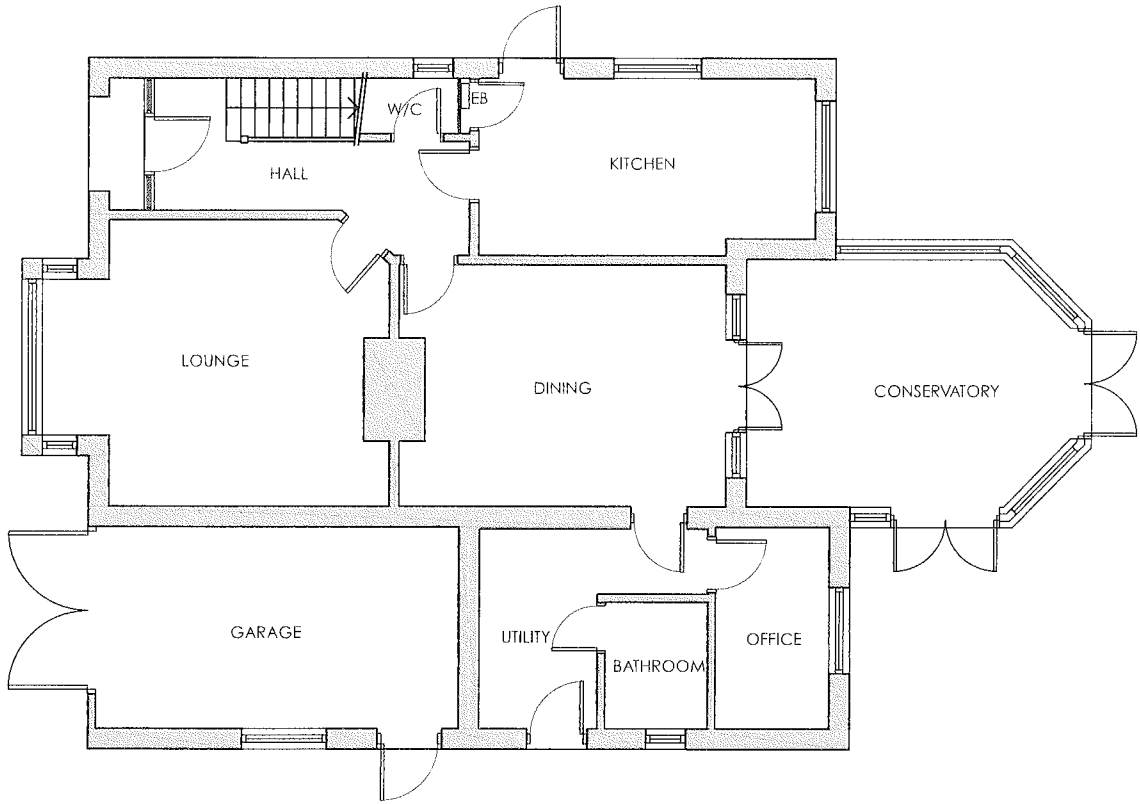

EXISTING GROUND FLOOR PLAN

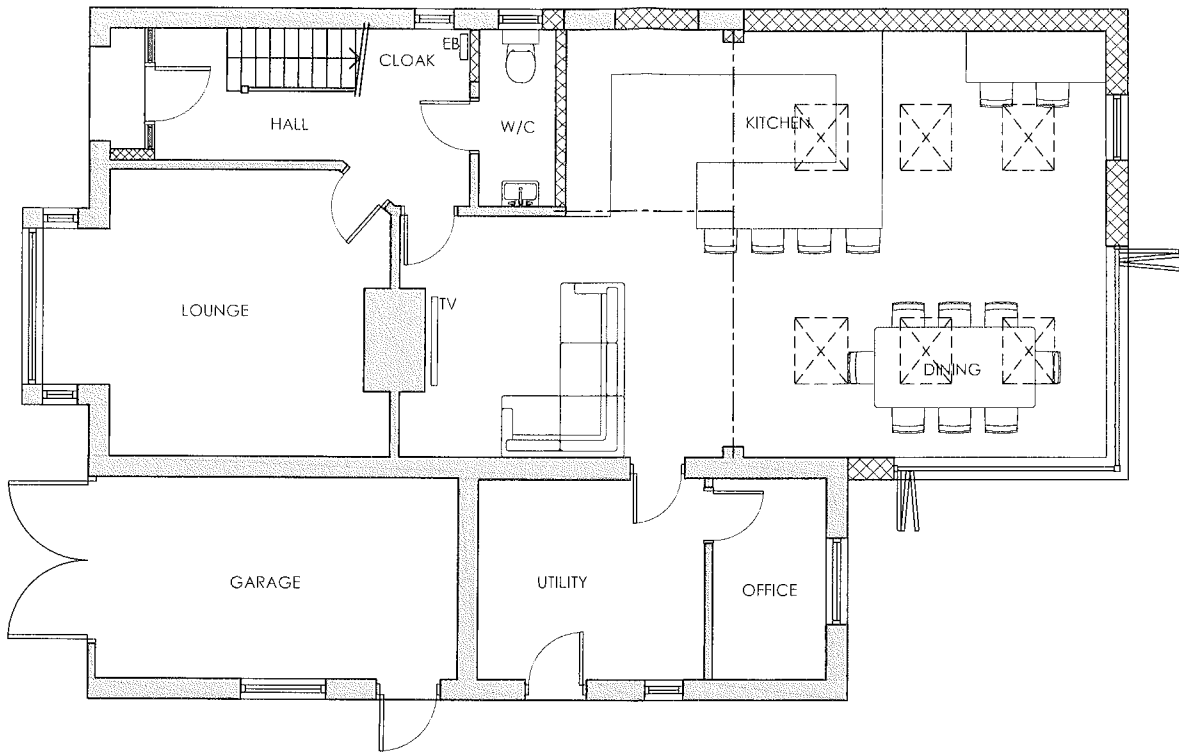



PROPOSED GROUND FLOOR PLAN

HAVANT BOROUGH COUNCIL
DEVELOPMENT CONTROL
21 APR 2017
RECEIVED

KEY

- Proposed new walls / partitions
- Proposed structural lintels & beams
- Existing walls / partitions
- Roof light above

SCALE 1:100

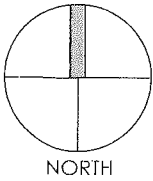 

Project	REAR EXTENSION & HOME ALTERATIONS 6 CONNAUGHT ROAD HAVANT PO9 2RJ					Drawing	GROUND FLOOR PLANS			
						Job-Dwg Number	17016-PL-002		Rev.	-
Client	MR & MRS LYNTON-EVANS					 JAMES POTTER ASSOCIATES www.jpa.design JPA - PORTSMOUTH Suite 2, Winter Works, Rear of 119 Winter Road, Southsea, Portsmouth, PO4 8DS t: +44(0)2393 871 000				
Status	PLANNING									
Scale	1:100		Sheet Size A3							
Author	RH	Checked	JP	Date	27/03/17					