



Plots 40, 41, 42, 43

Floor Area :
GF: 37.26 sqm 401.06 sq ft
FF: 37.26 sqm 401.06 sq ft
TOTAL: 74.52 sqm 802.13 sq ft

Ground Floor Plan

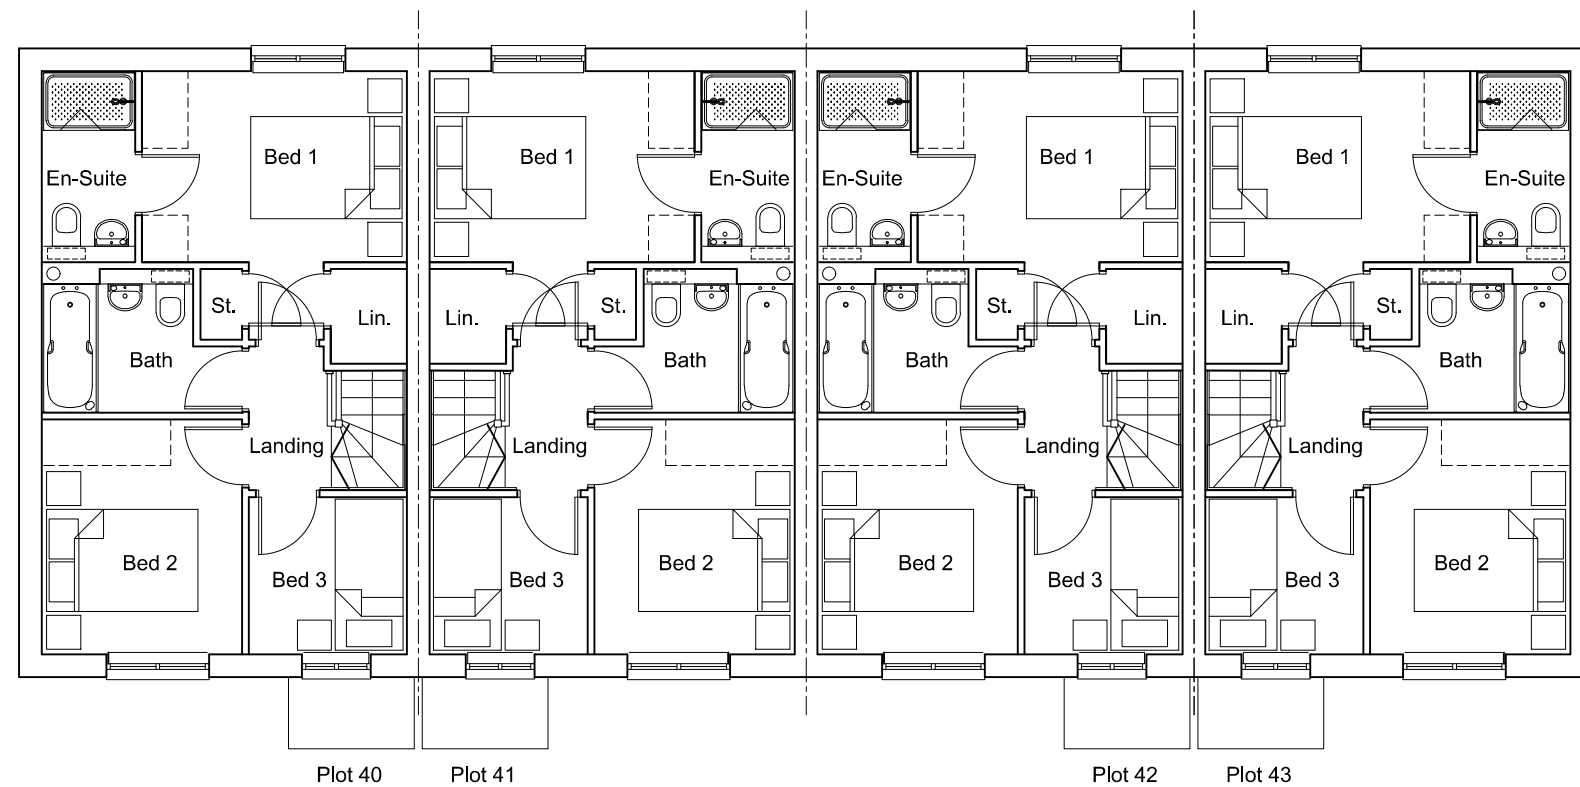

First Floor Plan

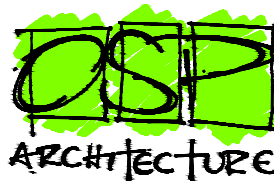REV.		DATE		REVISIONS:		By		Planning				CLIENT:		Bellway Homes LTD (Wessex)		PROJECT:		Land West of Horndean Road Emsworth		Broadmede House Farnham Business Park Weydon Lane Farnham Surrey GU9 8QT Tel. 01252 267878 info@osparchitecture.com www.osparchitecture.com  O'KEEFE SCANLON LIMITED	
X		xx/xx/xx		xxxxxx		XX						SCALE:		1:100 (A3 ORIGINAL)		DRAWING:		Cherry - 3 Bedroom House Ground & First Floor Plans			
										DRAWN:		KLH		16386		P263		—			
										DATE:		22.06.17									
										This drawing may be scaled or cross referenced to the scale bar for planning application purposes only.Do not scale for any other purpose,use figured dimensions only.Subject to site survey and all necessary consents. All dimensions to be checked by user and any discrepancies,errors or omissions to be reported to the Architect before work commences.This drawing is to be read in conjunction with all other relevant materials.											