



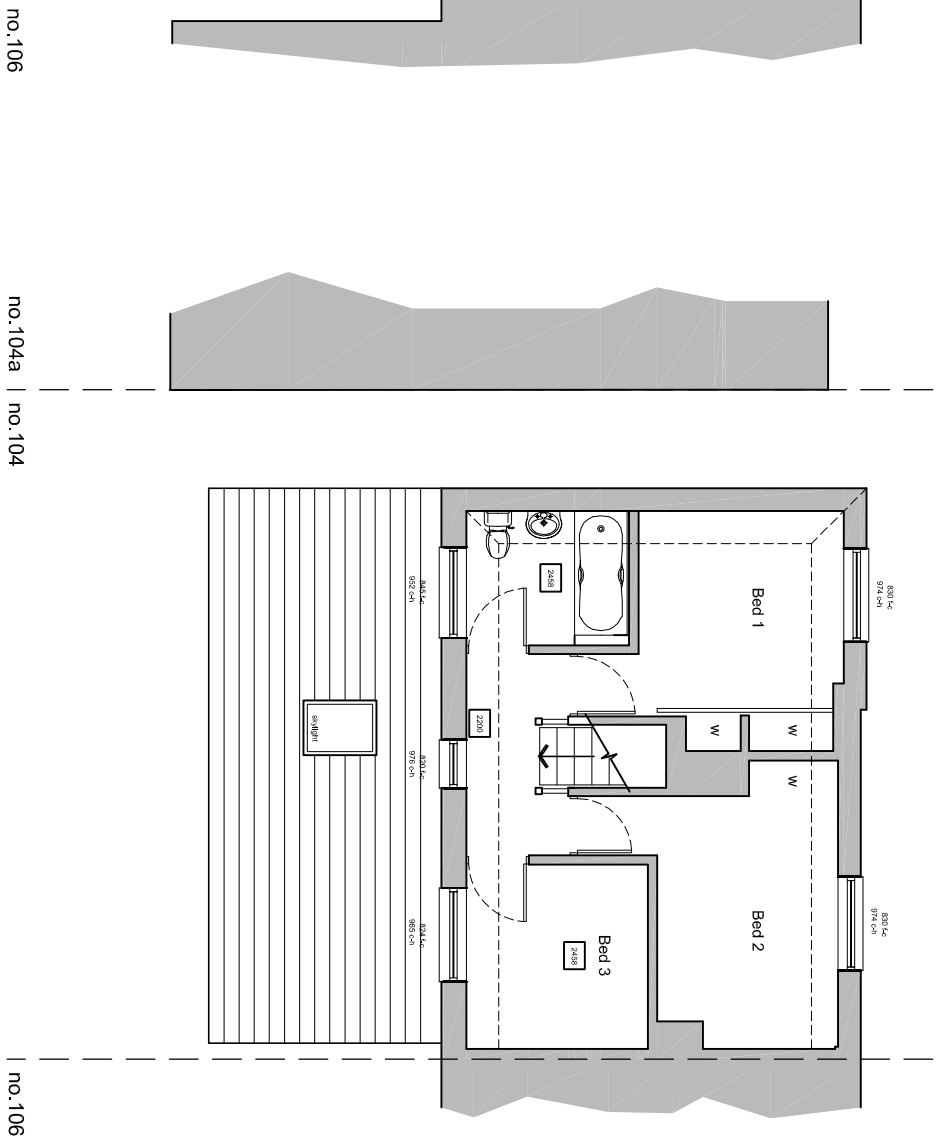


West (front) elevation
unchanged in new proposal

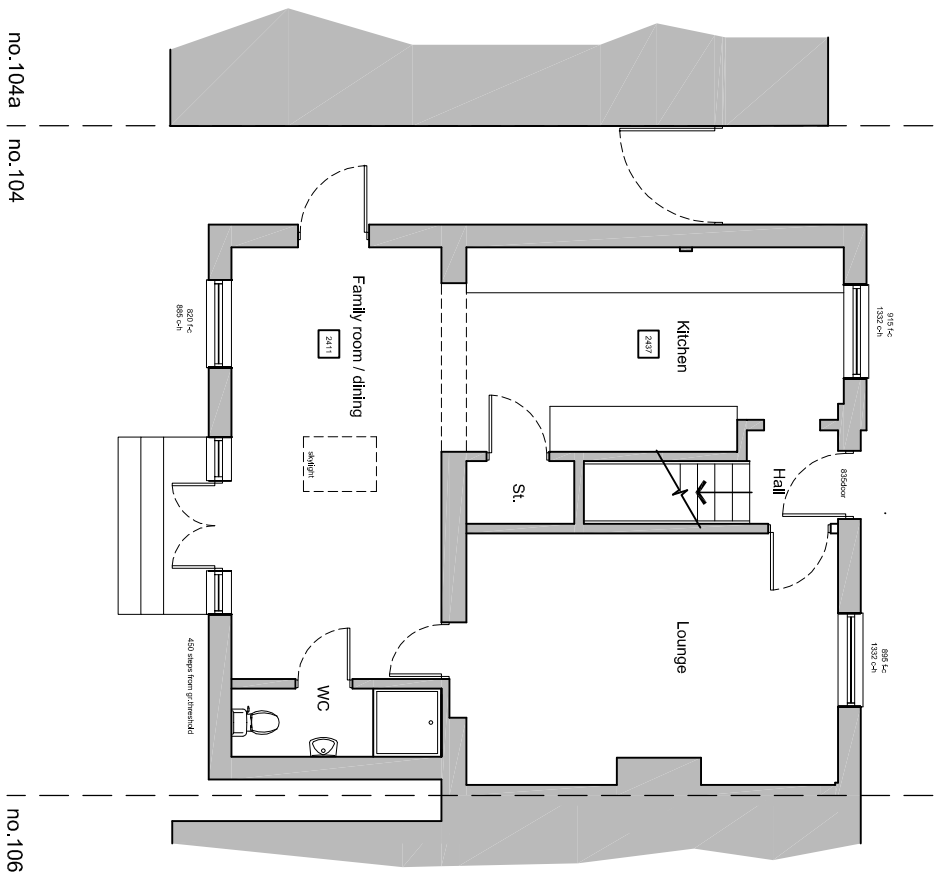


Existing ground floor plan


Existing first floor plan

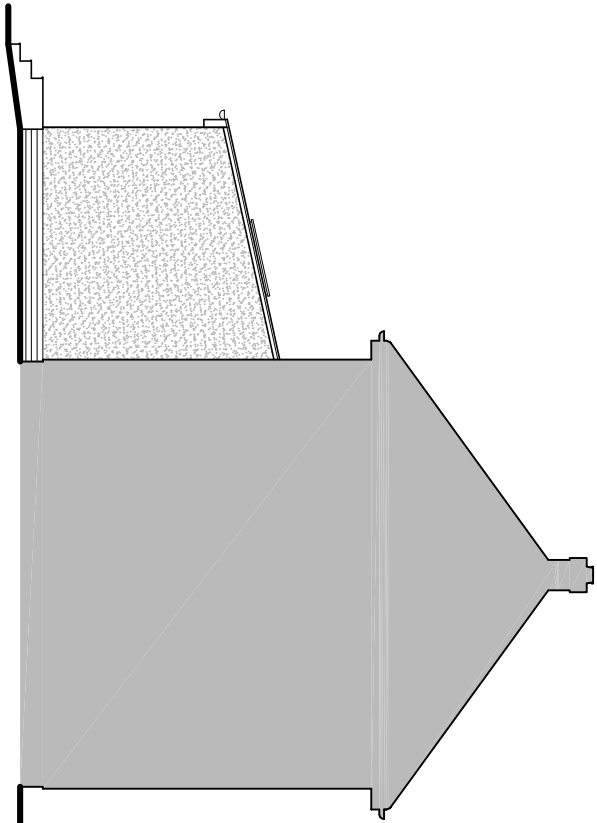

North (side) elevation

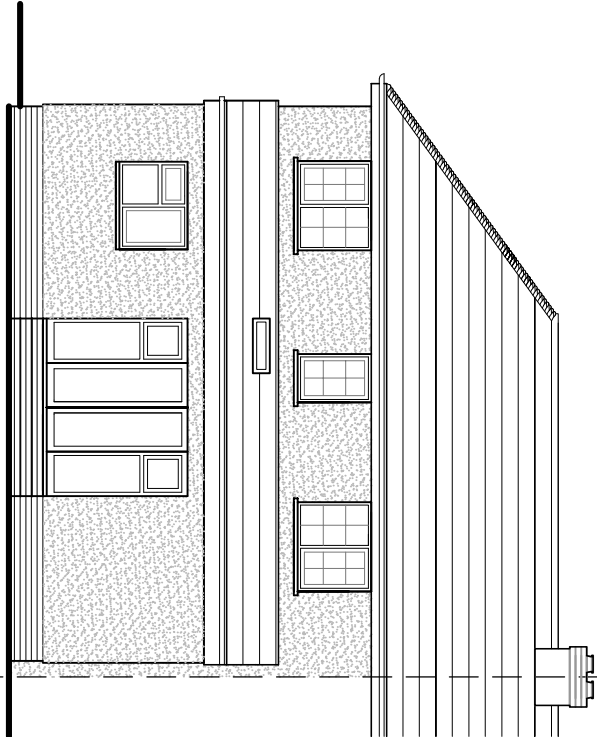


East (rear) elevation

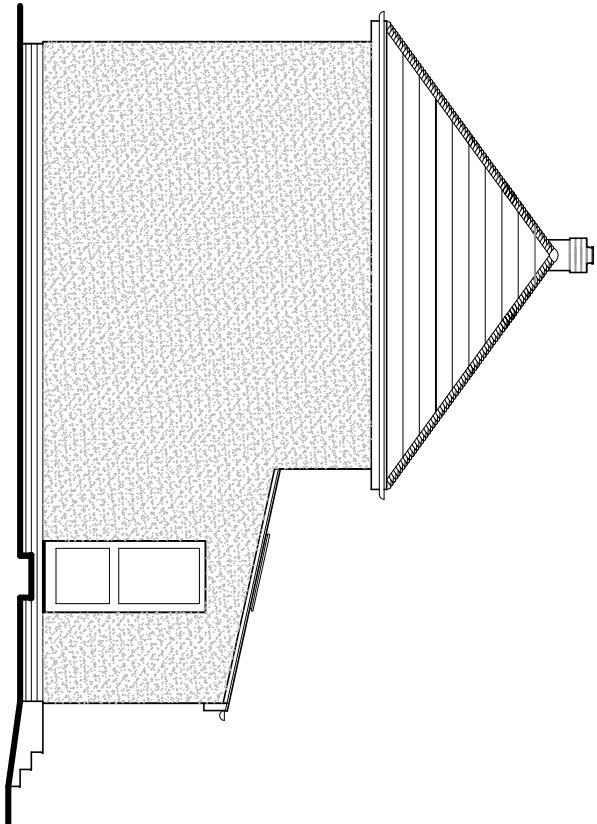

South (side) elevation

Existing plans and elevations scale 1:100

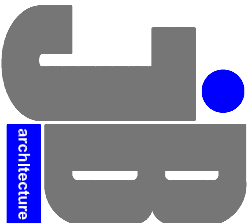

JIMMY BESSANT ARCHITECTURE
TEL: 01243 373620 M: 07769904282
E: jimmy@jb-architecture.co.uk
Web: www.jb-architecture.co.uk

For
MR & MRS TAWS
Project
**PROPOSED FIRST FLOOR EXTENSION
AT 104 BOSMERE GARDENS,
EMSWORTH
PO10 7NR**

Title
**EXISTING FLOOR PLANS
& ELEVATIONS**

Date	Drawn	Scale	Checked
MAY 2017	JB	1:100 @ A3	-
Job Number	Drawing Number	Revision	
PL136.17	-01		