


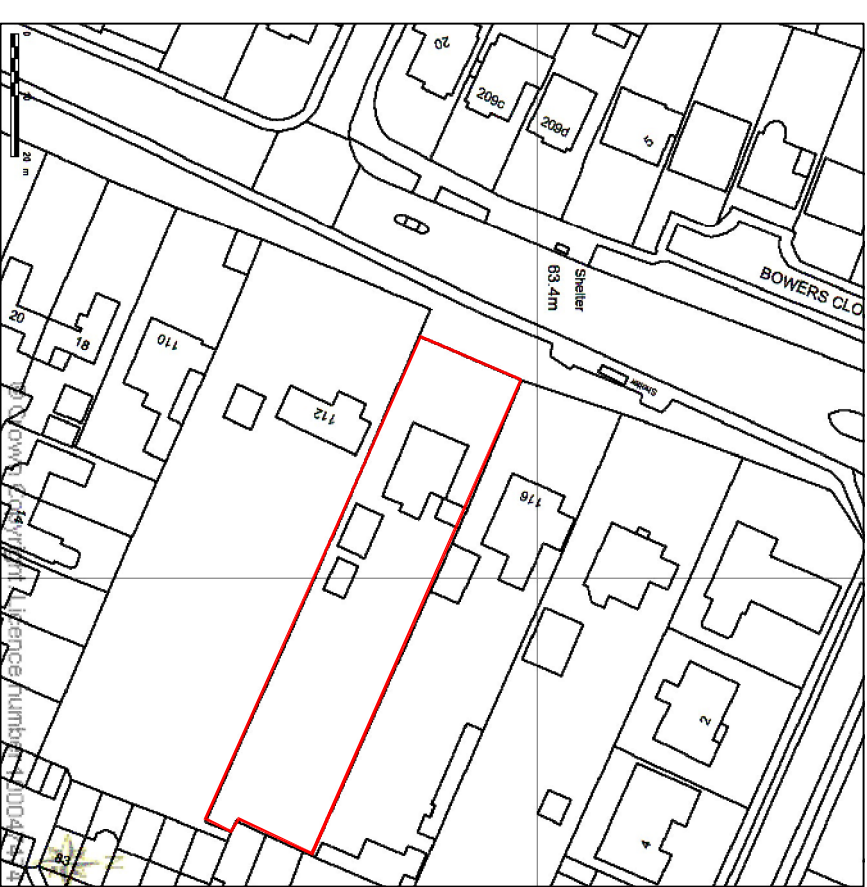

LONDON ROAD

112

114

116

87

91

95

18.0m

10.45m

10.45m

23m

17.5m

Dutabulding to be positioned min 1 metre away from Eastern Boundary

Proposed relocation of Dutabulding from APP/15/00681 planning application 16/01174

B: Revised site plan	Jun 17
A: Relocation of building	Oct 16
Address: Proposed Games room/workshop 114 London Road Horndean PO8 8HB	
Drawing Title: Location, Site Plans	
Drawing Number Planning/002	Scale: 1:1250, 1:500 @ A3
Date: Oct 2016	Rev: B