




Front Elevation

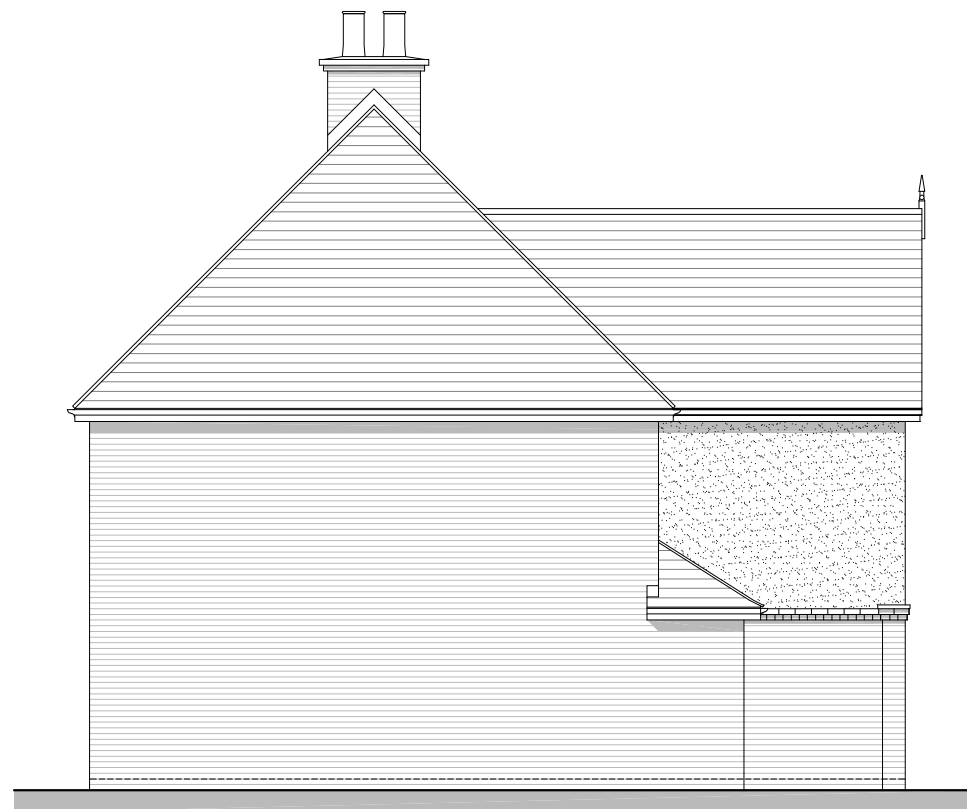


Side Elevation A



Rear Elevation



Side Elevation B

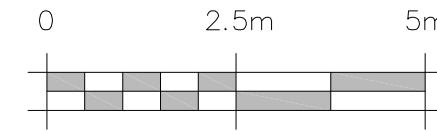

Plots 2, 3, 62, 65, 67,
Handed: 3, 62, 65, 67,

Floor Area :
GF: 65.89 sqm 709.23 sq ft
FF: 81.62 sqm 878.55 sq ft
TOTAL: 147.51 sqm 1587.79 sq ft

REV. DATE		REVISIONS:	By XX	Planning	CLIENT: Bellway Homes LTD (Wessex)		PROJECT: Land West of Horndean Road Emsworth		<div>Broadmede House Farnham Business Park Weydon Lane Farnham Surrey GU9 8QT Tel. 01252 267878 info@osparchitecture.com www.osparchitecture.com</div> <div> O'KEEFE SCANLON LIMITED</div>
x	xx/xx/xx				xxxxxx	SCALE: 1:100 (A3 ORIGINAL)		DRAWING: Alder – 4 Bedroom House Elevations	
DRAWN: KLH		DATE: 16.03.17			16386		P230		

© COPYRIGHT EXISTS ON THE DESIGNS AND INFORMATION SHOWN ON THIS DRAWING

This drawing may be scaled or cross referenced to the scale bar for planning application purposes only. Do not scale for any other purpose, use figured dimensions only. Submitter to site to verify all necessary consents.

All dimensions to be checked by user and any discrepancies, errors or omissions to be reported to the Architect before work commences. This drawing is to be read in conjunction with all other relevant materials.