


0 2.5m 5m

HT S01
AS - 51-53
OPP - 54-56

Floor Area :
GF: 39.10 sqm 420.87 sq ft
FF: 39.10 sqm 420.87 q ft
TOTAL: 78.20 sqm 841.74 sq ft



Rear Elevation

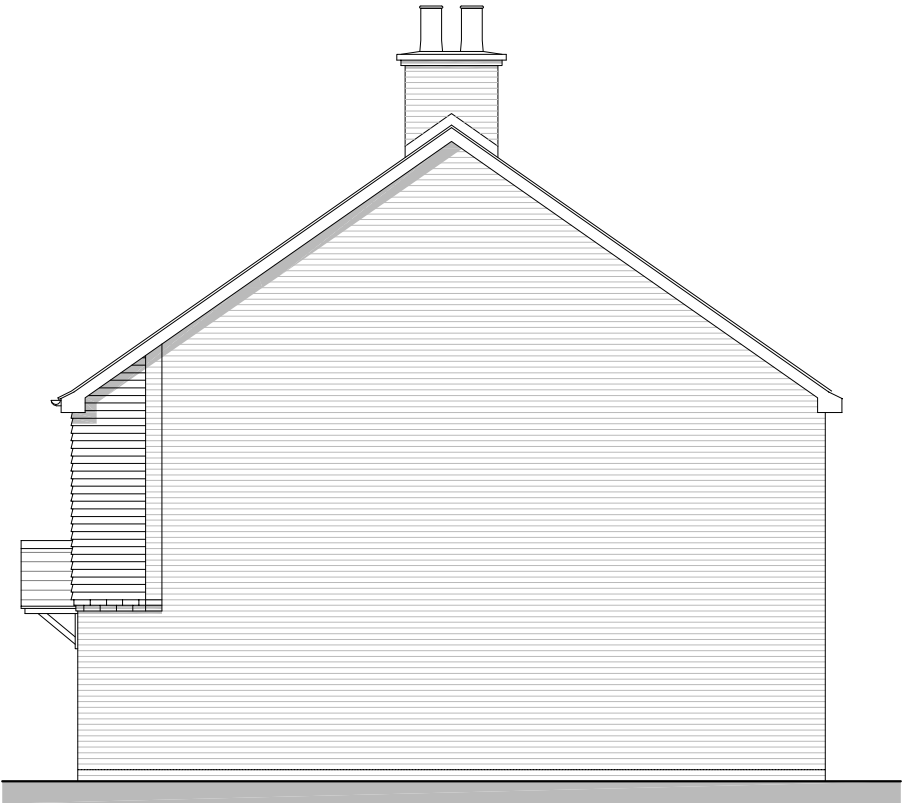

Side Elevation B

REV.	DATE	REVISIONS:
A	21/04/17	Handing of central house corrected

By
RB

Planning

CLIENT: Bellway Homes LTD (Wessex)

PROJECT: Land West of Horndean Road
Emsworth

SCALE: 1:100 (A3 ORIGINAL)

DRAWING: Block 51 to 53 & 54 to 56
Rear & Side Elevations

DRAWN: KLH
DATE: 23.03.17

16386

P158

A

Broadmede House
Farnham Business Park
Weydon Lane
Farnham
Surrey
GU9 8QT
Tel. 01252 267878
info@osparchitecture.com
www.osparchitecture.com



O'KEEFE SCANLON LIMITED

© COPYRIGHT EXISTS ON THE DESIGNS AND INFORMATION SHOWN ON THIS DRAWING
This drawing may be scaled or cross referenced to the scale bar for planning application purposes only.Do not scale for any other purpose,use figured dimensions only.Subject to site survey and all necessary consents.
All dimensions to be checked by user and any discrepancies,errors or omissions to be reported to the Architect before work commences.This drawing is to be read in conjunction with all other relevant materials.