


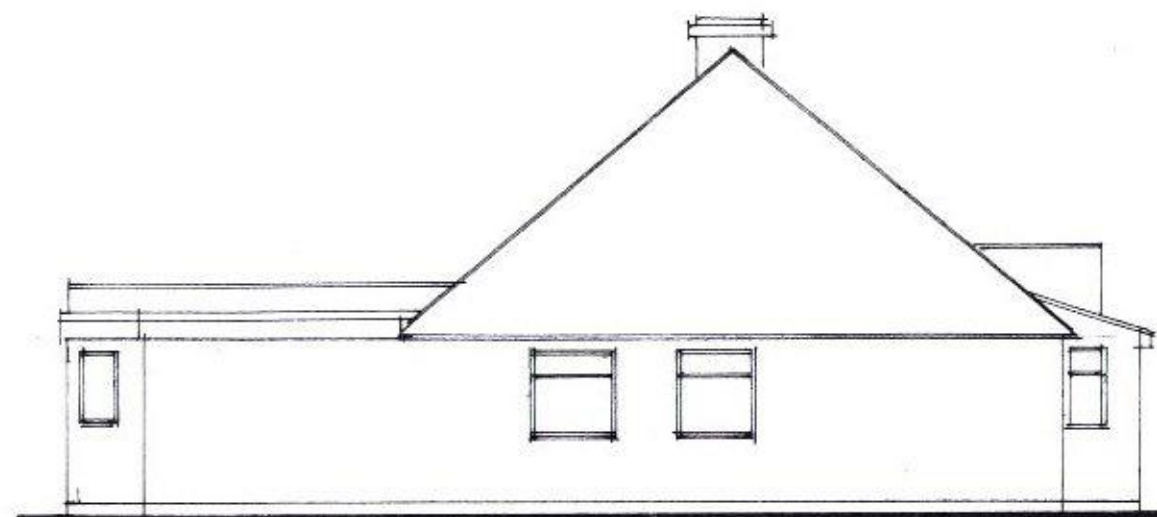


Existing East Elevation.




Existing South Elevation.




Existing West Elevation.

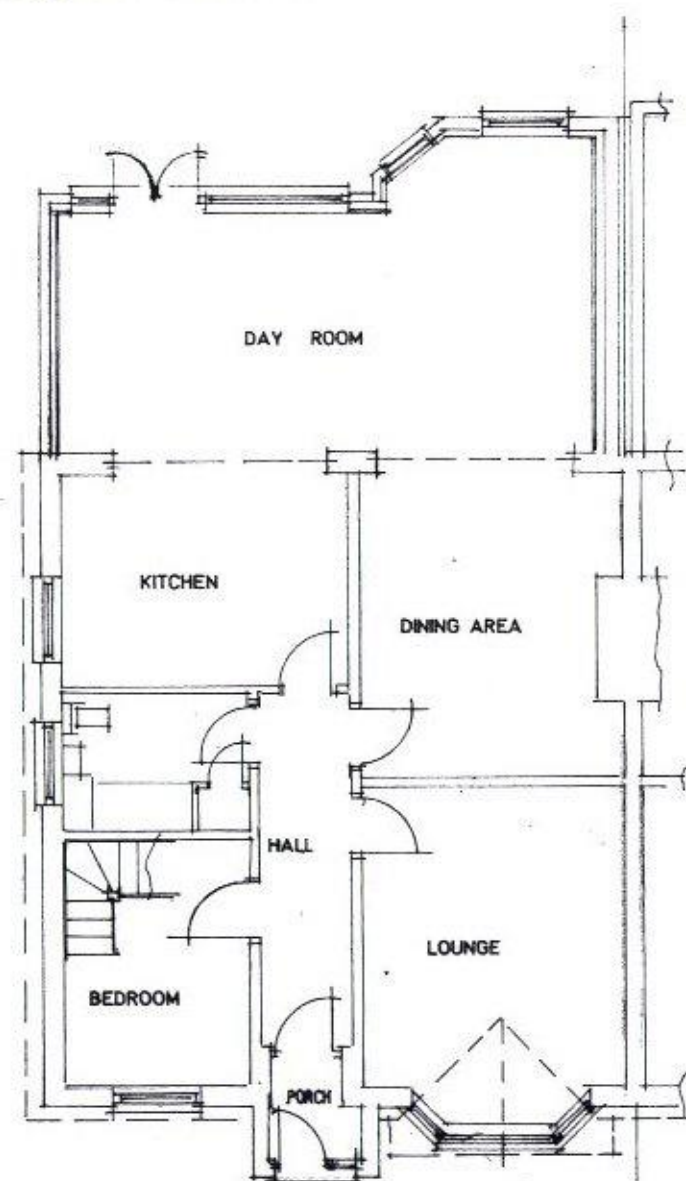

Existing Ground Floor Layout and First Floor Layout.

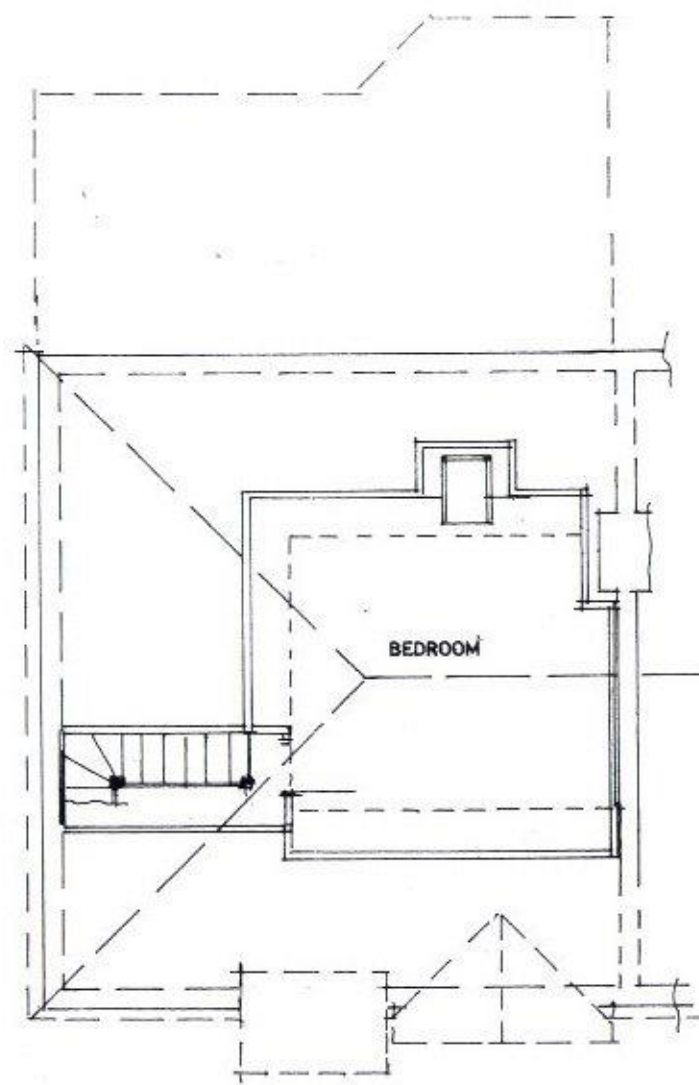

Bar scale 1:100 @ A3

 

Proposed roof hip to gable with
front and rear dormers at
93 Park Lane, Bedhampton,
Havant, Hants. PO9 3HQ

V. Mihell Esq..

Scale 1:100

Date October 2015

A3 Drawing Number

1

Revision