


NOTE: 'R03' WINDOW RESTRICTORS BY 'HANDLESTORE.COM' TO BE 250MM LONG & POSITIONED TO ACHIEVE A MAXIMUM OPENING OF 30° TO CASEMENTS TO WINDOWS ① & ②

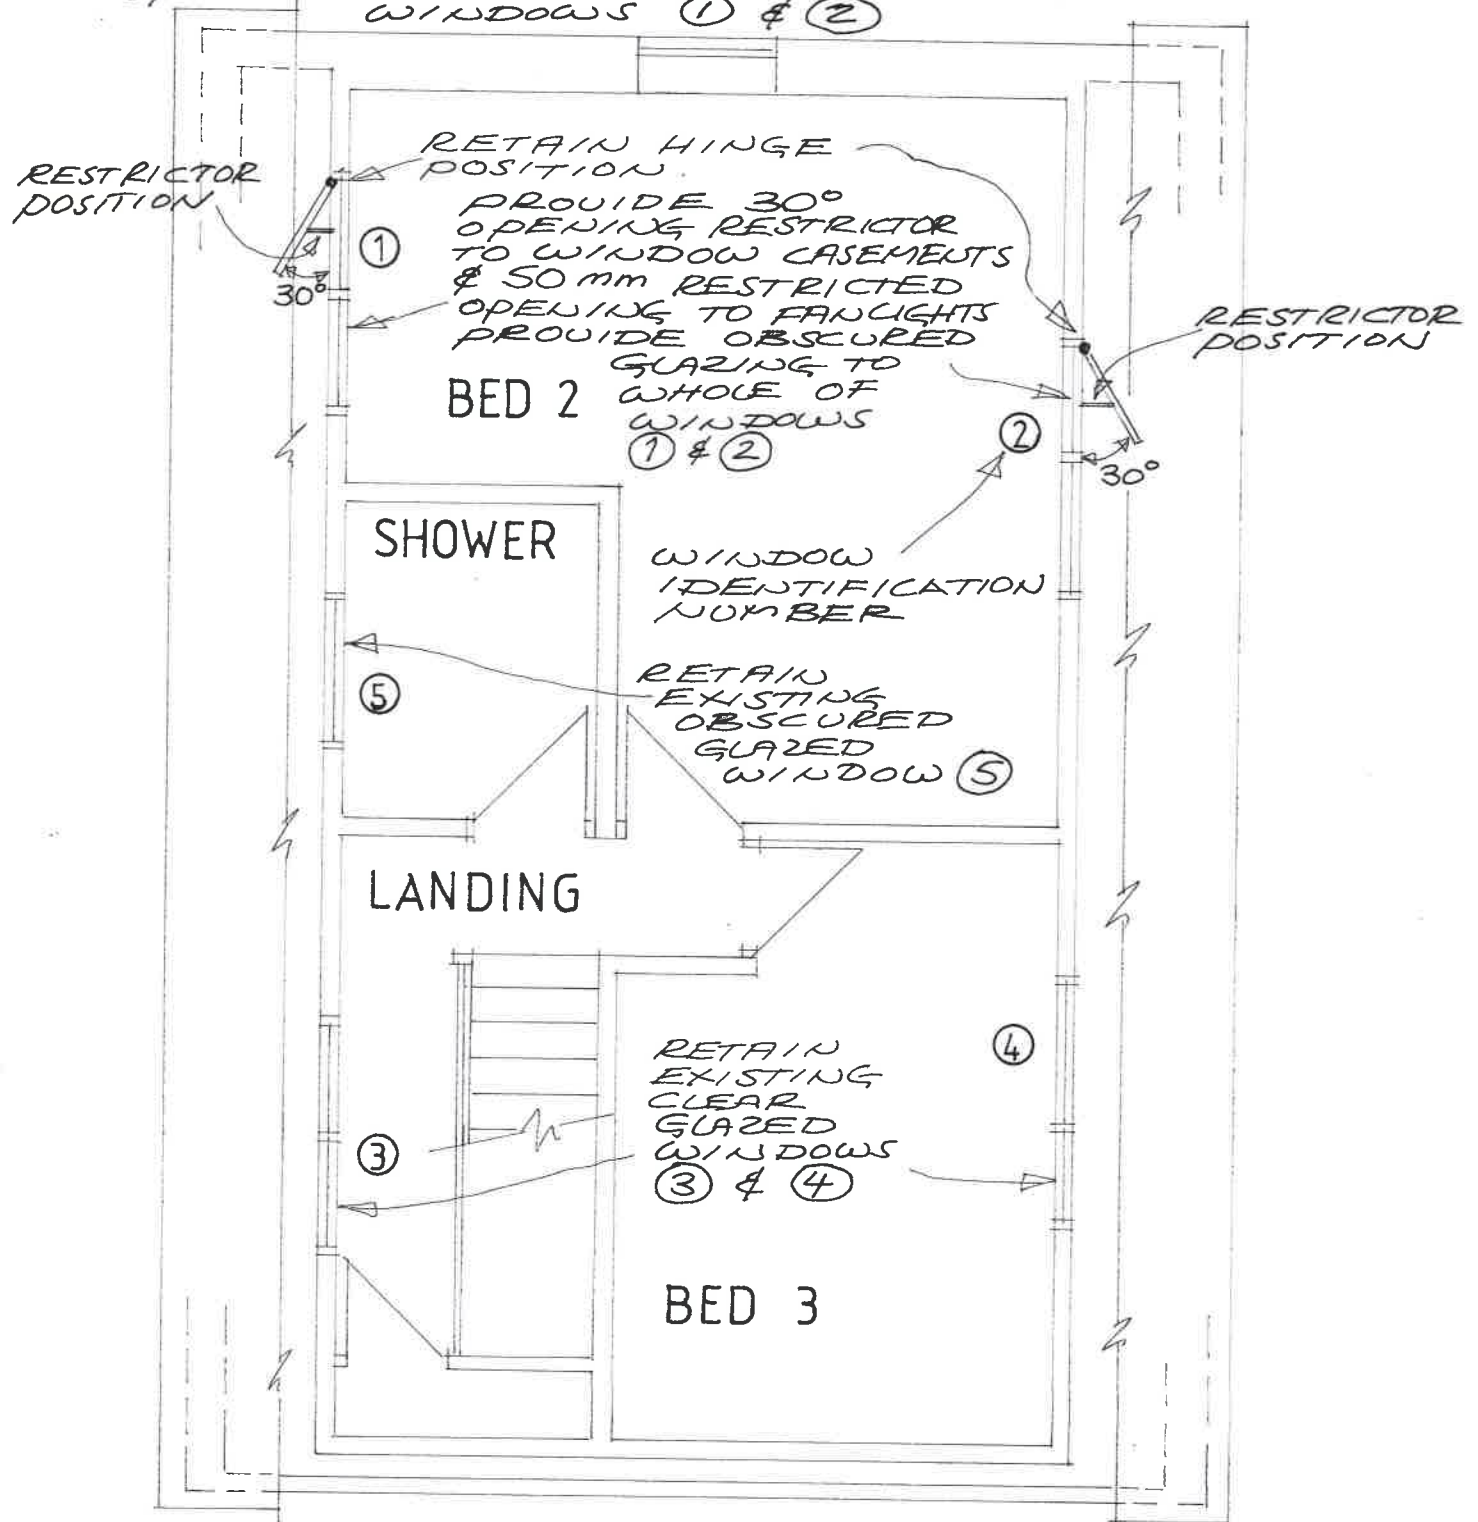

FIRST FLOOR PLAN Scale 1:50

28, SHILLINGLEE, PURBROOK