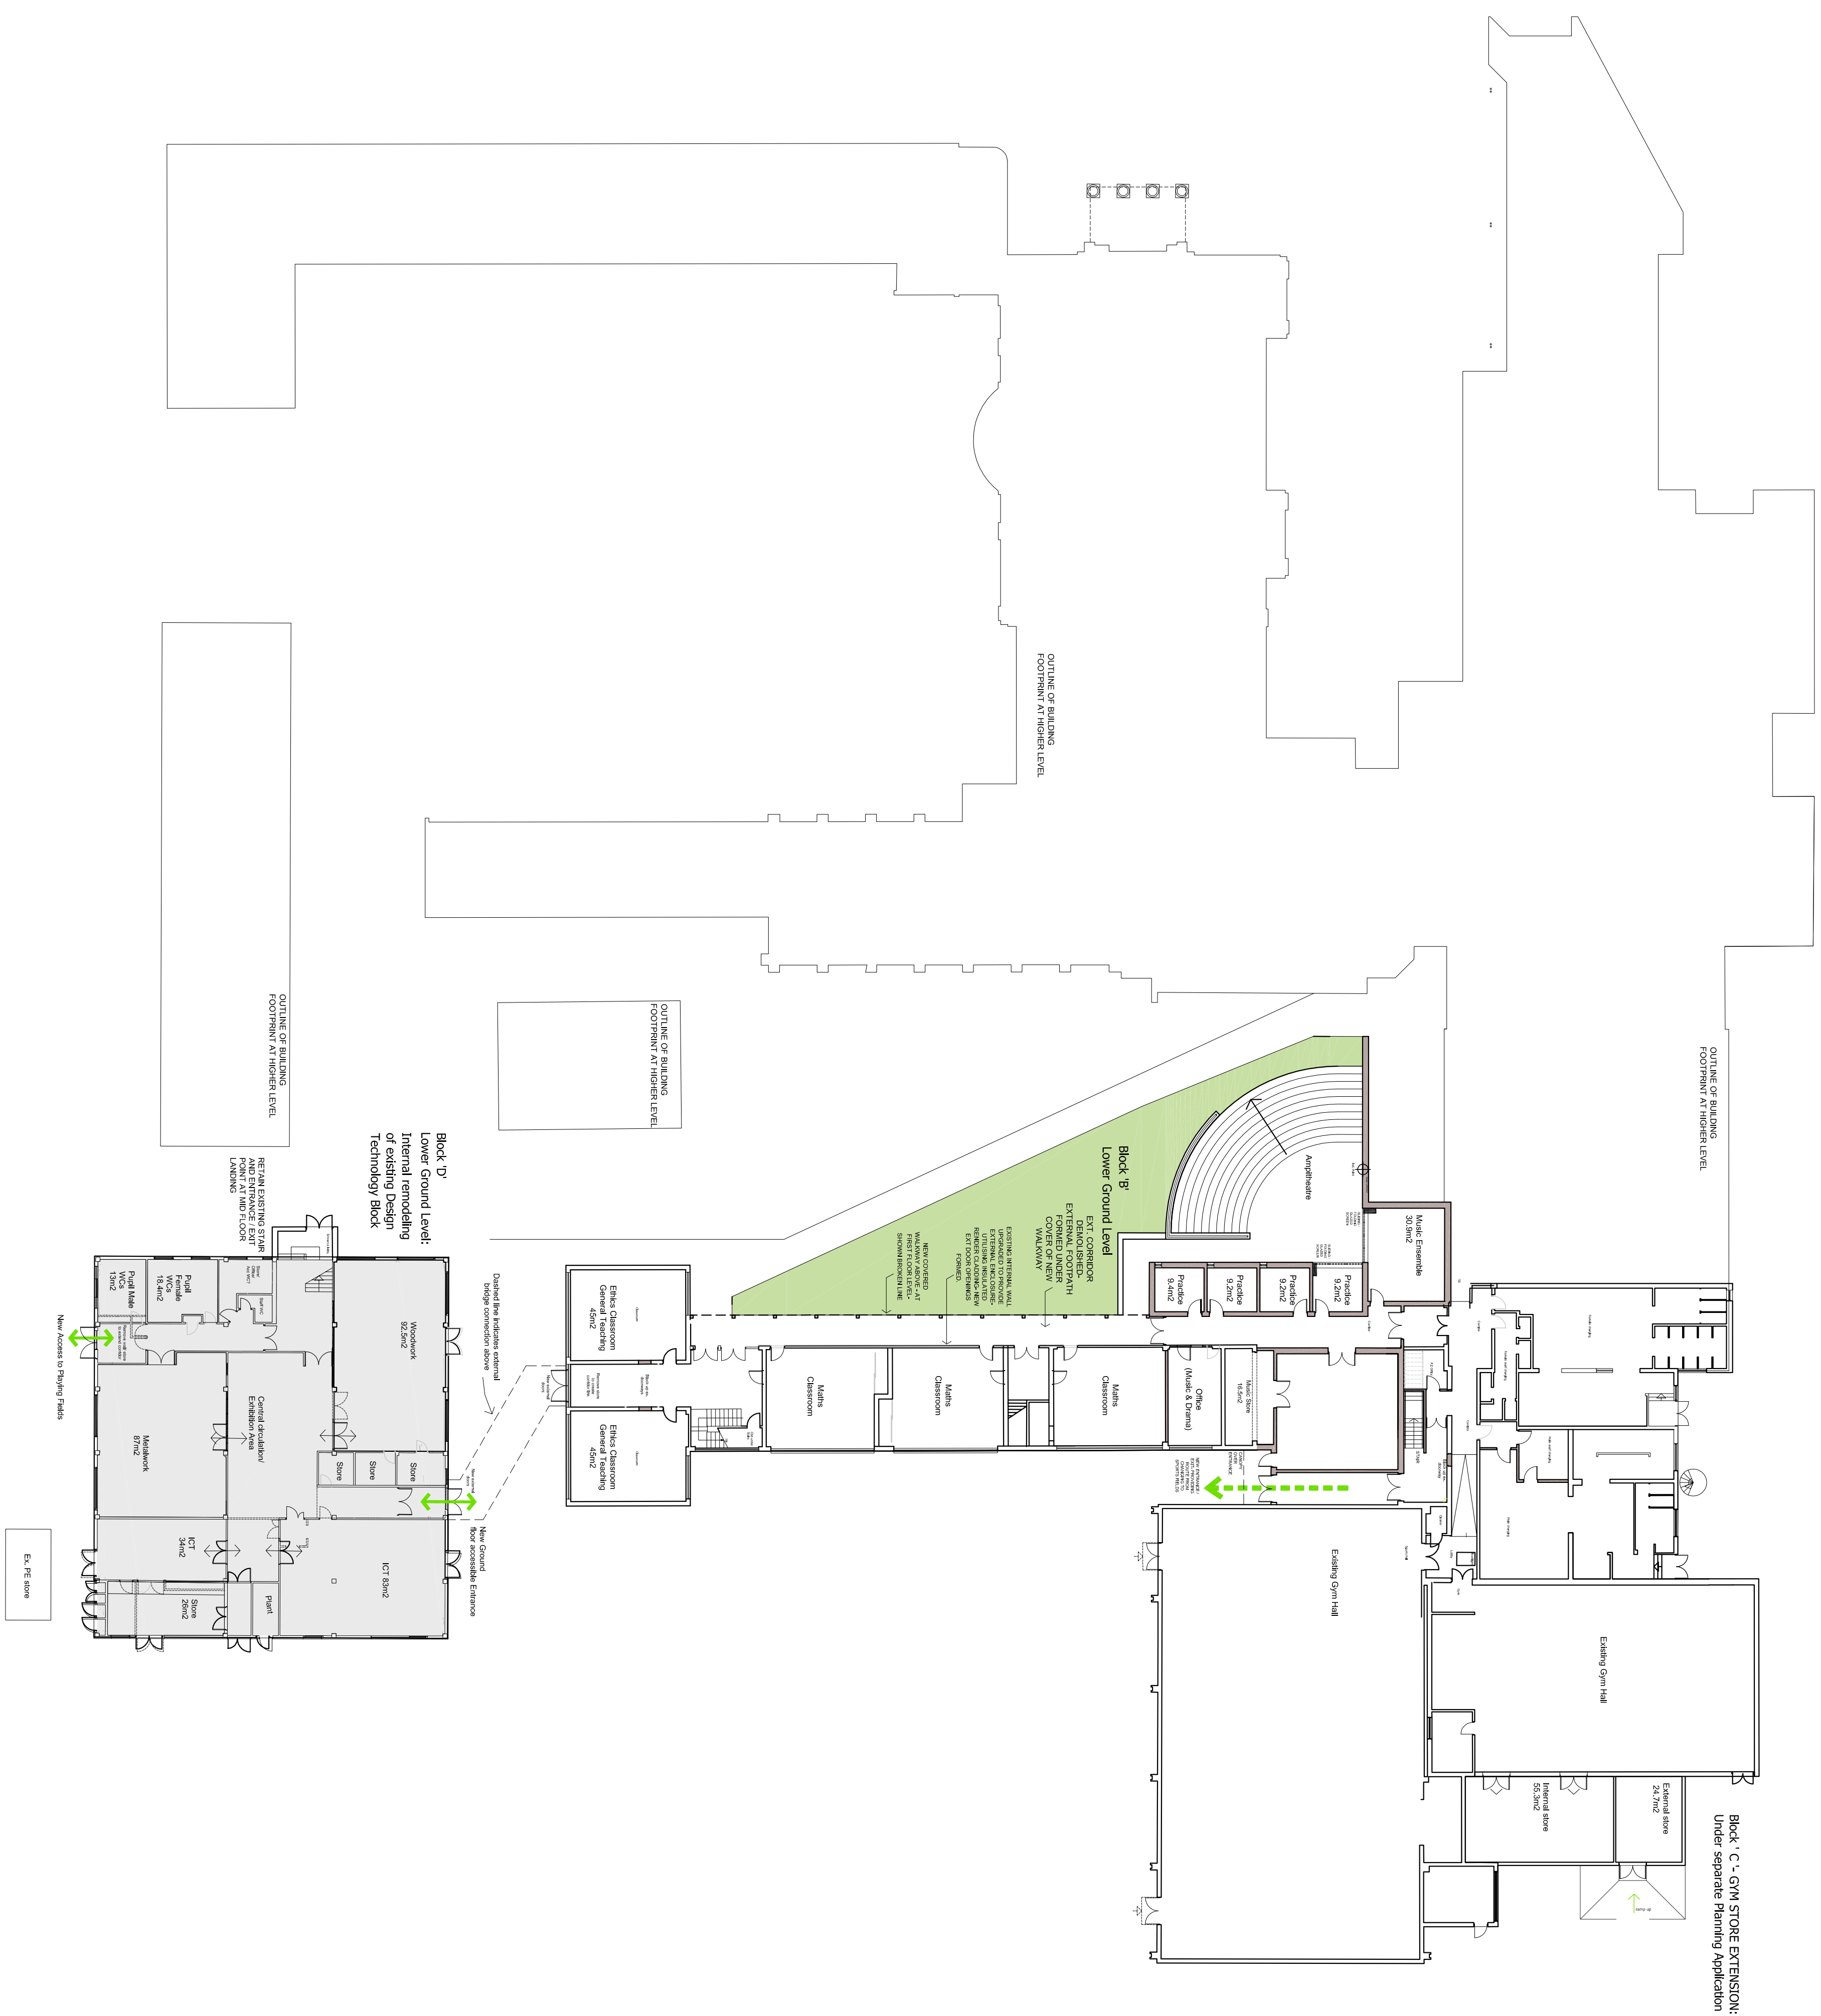


Purbrook Park School

Extensions, Internal Remodelling and External Works

Project B: Drawing Title
Lower Ground Level Plan (at Block B/D)
 as Proposed
Overall

Drawn	Date	Checked	Date	Scale	in A1
JAN '11	06.06.14		06.06.14	1:200	
13 083		Banning: J.T.			
		PL-08		Rev.	

Ground Floor Planning Building
 Southern Gate (Block B)
 West Street, Pong B2
 1: 0447 777 748
 2: 0447 777 749
 Email: info@architects.co.uk
 Limited company
 Registered in England No. 09333

ARCHITECTS