




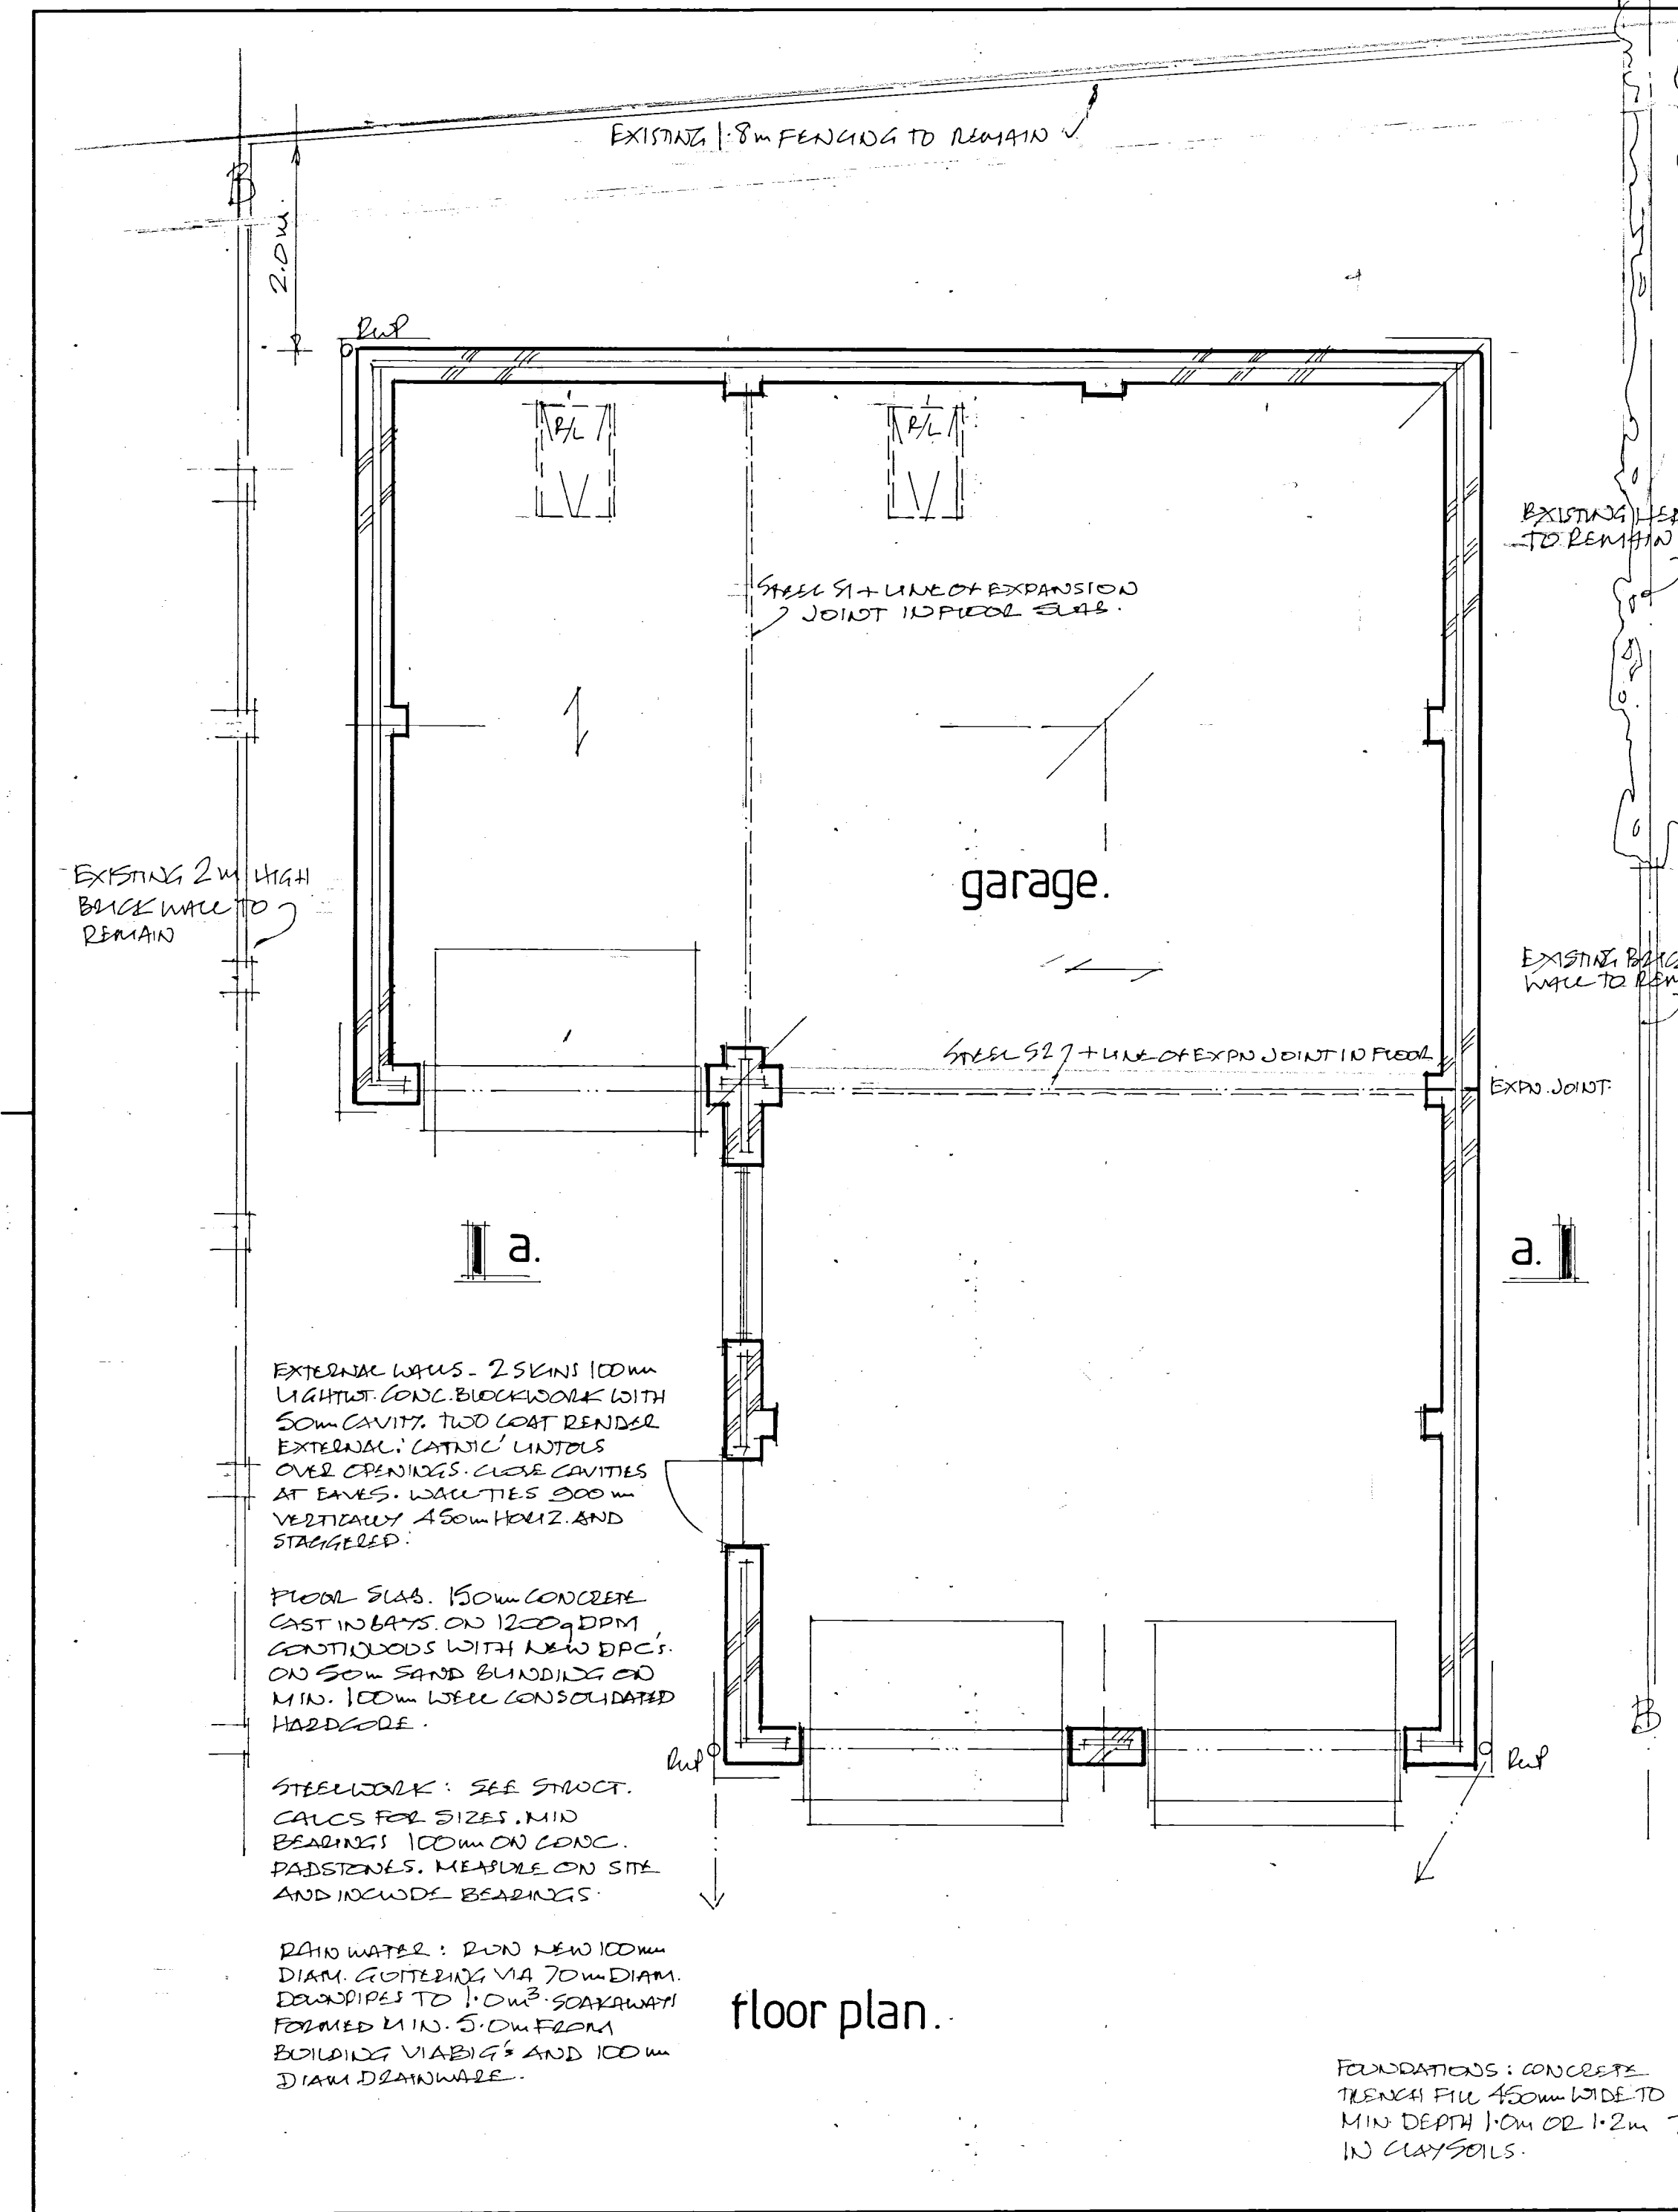


floor plan.

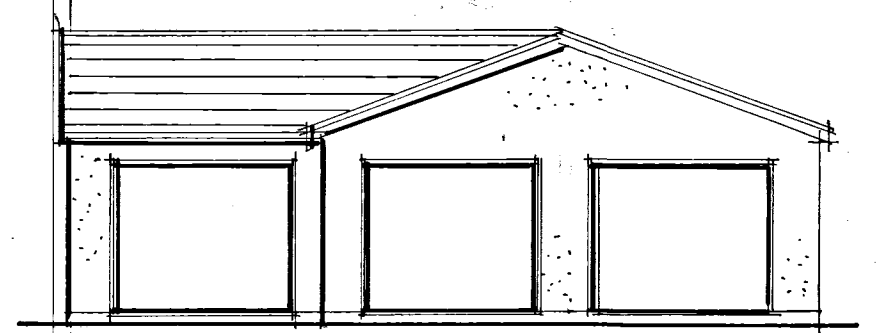


south . front.

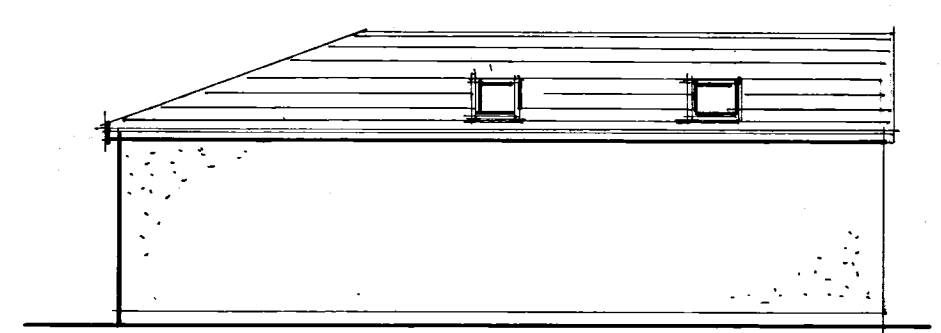


north.

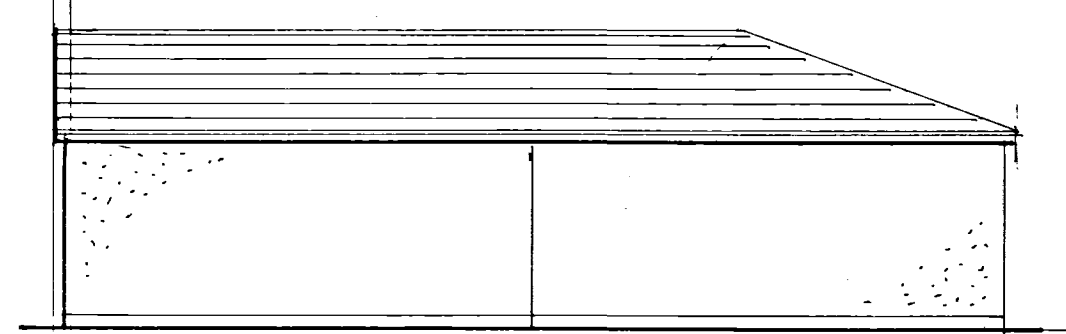


east.

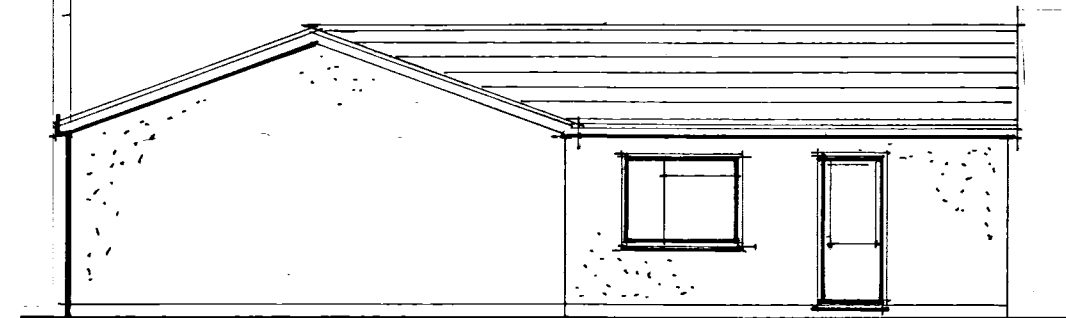

west.

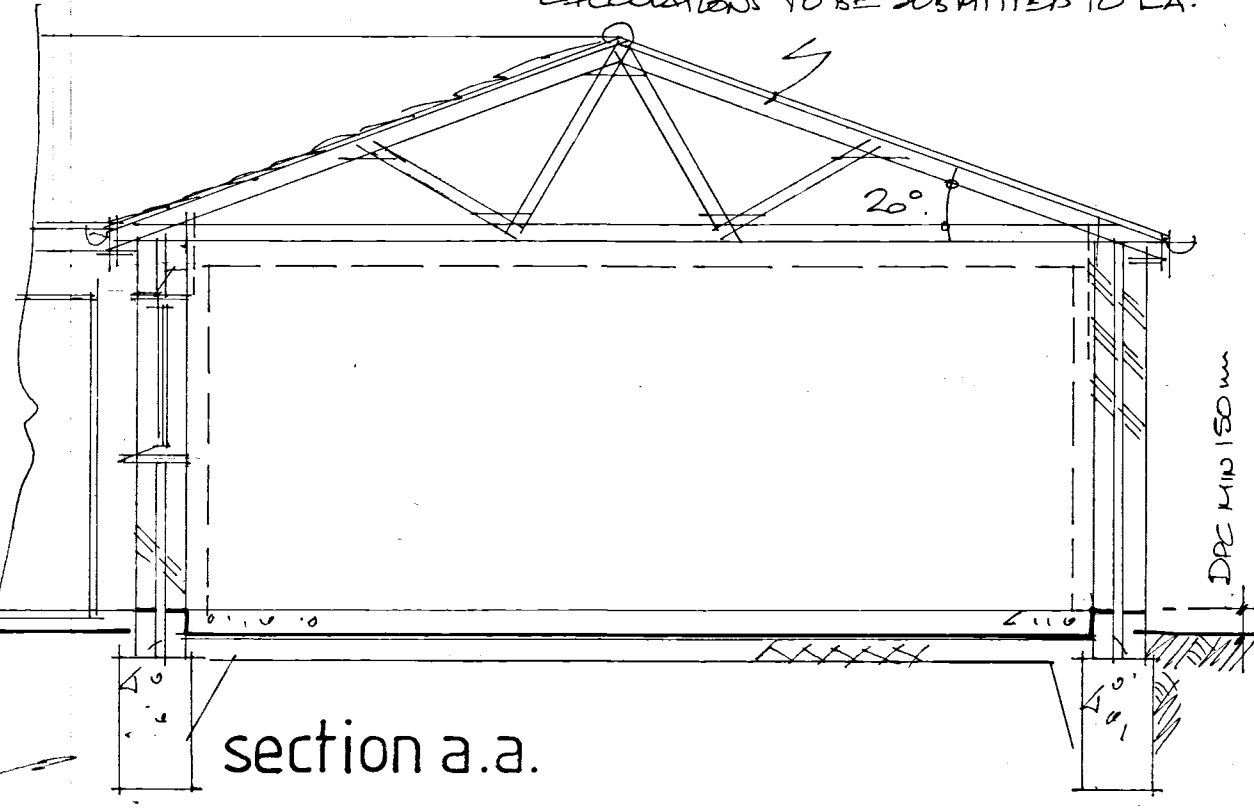

section a.a.

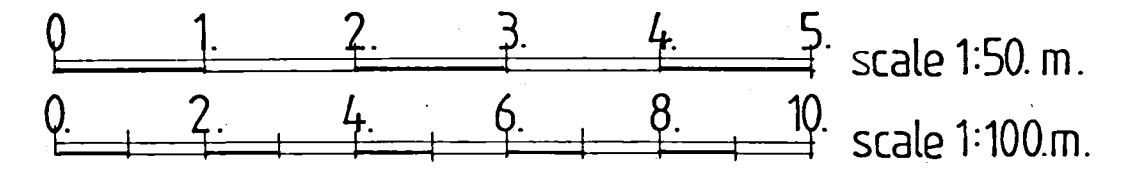

A	DEC 16	BOUNDARY REDUCED
	Date	Revision
© copyright		
THORNS YOUNG ARCHITECTURAL		
THORNS-YOUNG LTD CHARTERED BUILDING CONSULTANTS Website: www.thornsyoun.co.uk		
Fareham 21 Middle Road Park Gate SO31 7GH Tel: (01329) 888 322		Portsmouth 232 London Road North End PO2 9JQ Tel: (02392) 672 883
Client MR & MRS GOULDING		
Job Title 71 SANDY POINT ROAD HAYLING ISLAND.		
Drawing Title PROPOSED NEW GARAGE		
Scale 1:100 & 1:50 AT A2.		
Date OCT 16		Drawn by BST
Drg. No. 9197.16.		Rev. A