


MILL RYTHE HOLIDAY VILLAGE

OXFORD, NUTLEY, OTLEY & NORFOLK - EXISTING FLOOR PLANS & ELEVATIONS

Copyright. This drawing is the property of A&M Architectural Partnership LLP. Its copyright and design content is reserved by them and the drawing is issued on the condition that it is not copied, reproduced, altered, or used in any way without the written consent of A&M Architectural Partnership LLP.

Do not scale this drawing. Drawings can be scaled for Planning purpose only.

Check all dimensions on site before commencing any work or preparing any shop drawings. All dimensions are in mm unless otherwise stated. Report any alterations or omissions to the architect. This drawing incorporates information from other professions. A&M Architectural Partnership LLP is not responsible for the accuracy, integrity and accuracy of such information. Any certification and/or additions that are required depending on such information should be sought from the relevant profession or their appointed representative. All contractors and sub-contractors are to comply in all respects with the applicable regulations whether or not specifically stated on these drawings.

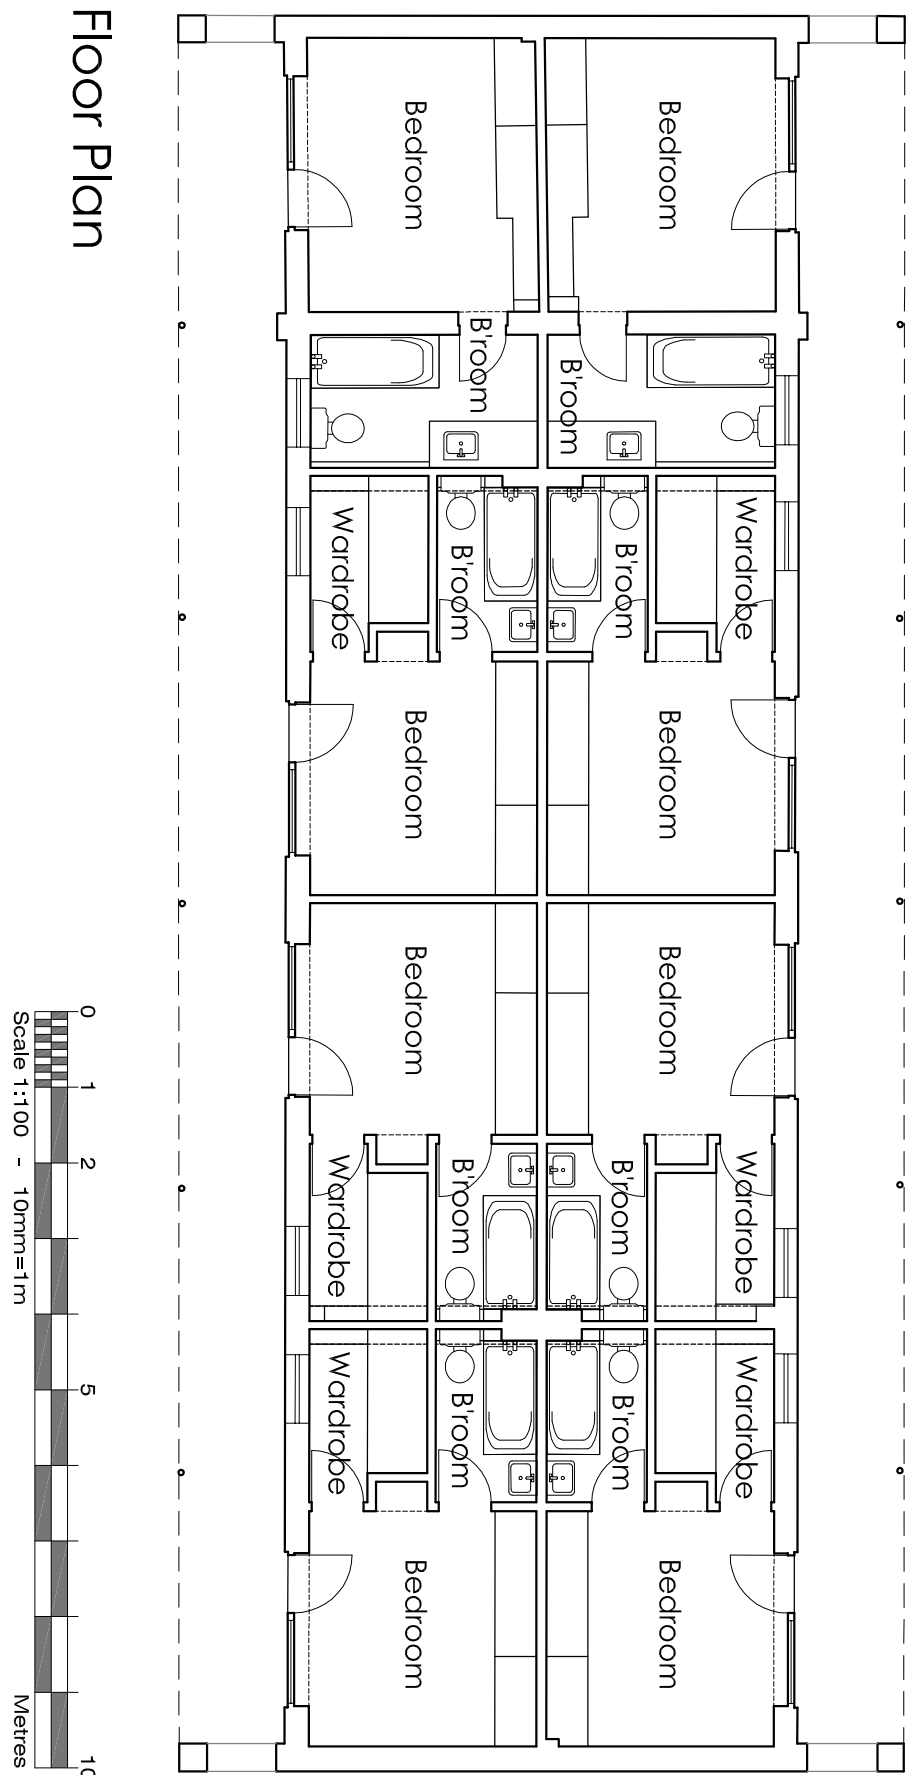


Floor Plan

0 1 2 5 10
Scale 1:100 - 10mm=1m
Metres




Elevation Key Plan - 1:500


0 5 10 20 30 40 50
Scale 1:500 - 10mm=5m
Metres

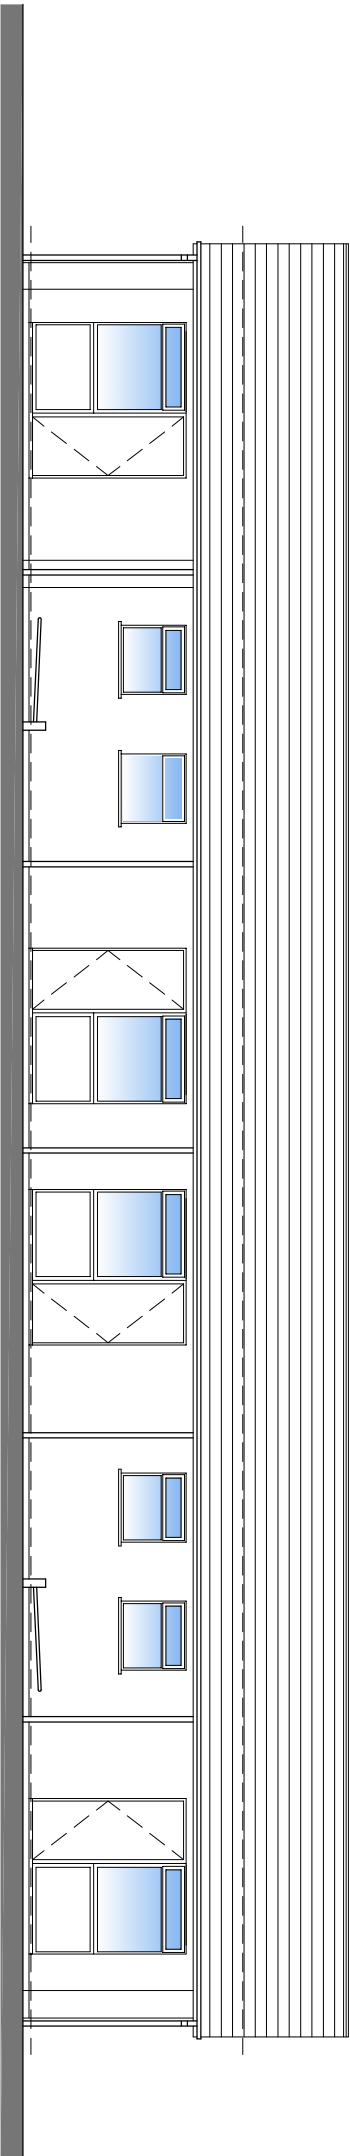


Elevation 1 - See key for direction

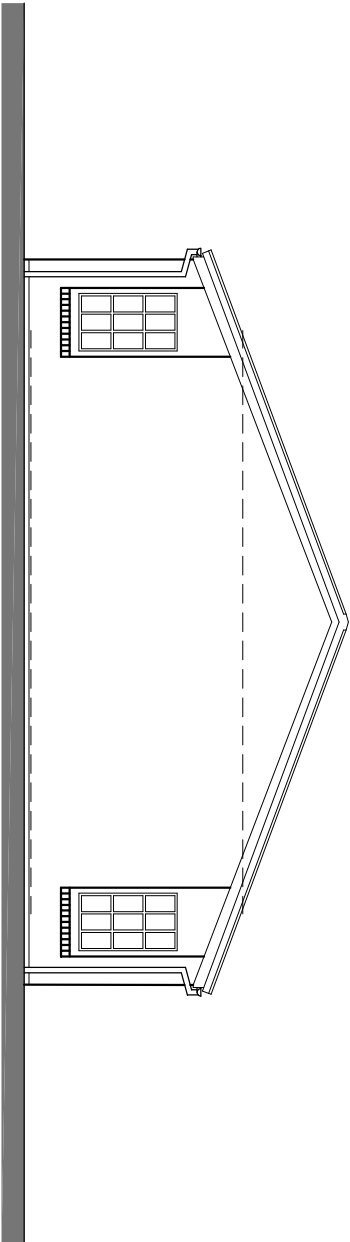

Elevation 2 - See key for direction

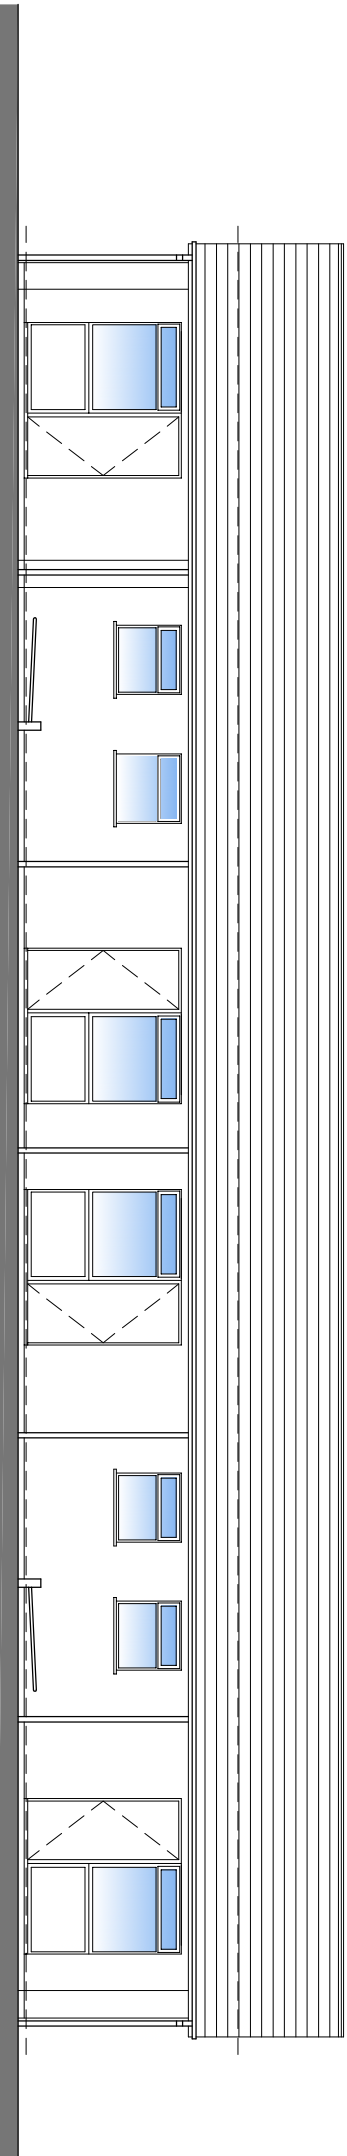

Elevation 3 - See key for direction

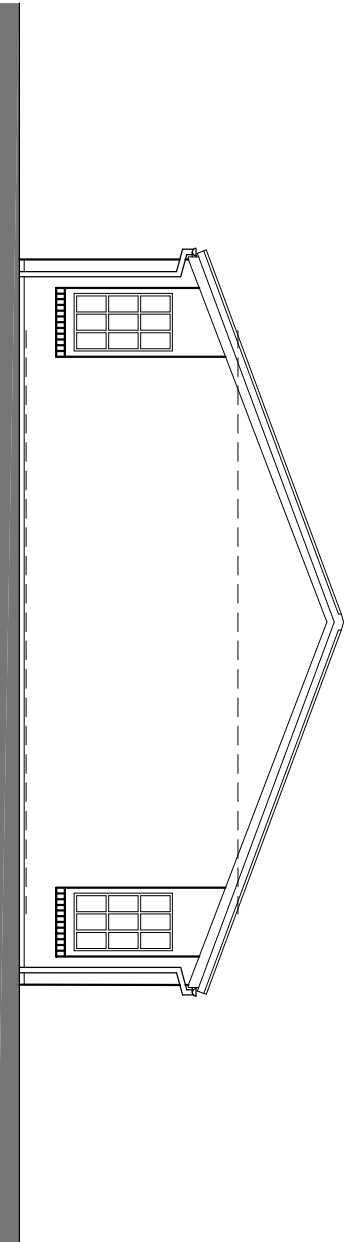

Elevation 4 - See key for direction



A&M ARCHITECTURAL PARTNERSHIP LLP
40 CAMBRIDGE ROAD
NUTLEY, OTLEY & NORFOLK
T: 01424 260222
F: 01424 260223
E: edwin@am-a.co.uk
W: www.amarchitectural.co.uk
Established 1990

Client: AWAY RESORTS LTD.

Site Address: **MILL RYTHE HOLIDAY VILLAGE**
HAVANT ROAD, HAYTING ISLAND,
HAMPSHIRE, PO11 0PB

Project:

PROPOSED MASTERPLAN

Drawing Title: **SINGLE STOREY CHALET - OXFORD,
NUTLEY, OTLEY & NORFOLK
EXISTING FLOOR PLANS AND SECTION**

Date: Oct 2016
Scale: 1:100 & 1:500 @ A1
Drawn: PF
Checked by:

Computer File Name: 3077230 Oxford Nutley Otley Norfolk Existing Plans & Elevation.dwg

Status: **PLANNING**

Drawing Number: **3877-336**

Revision: .

