




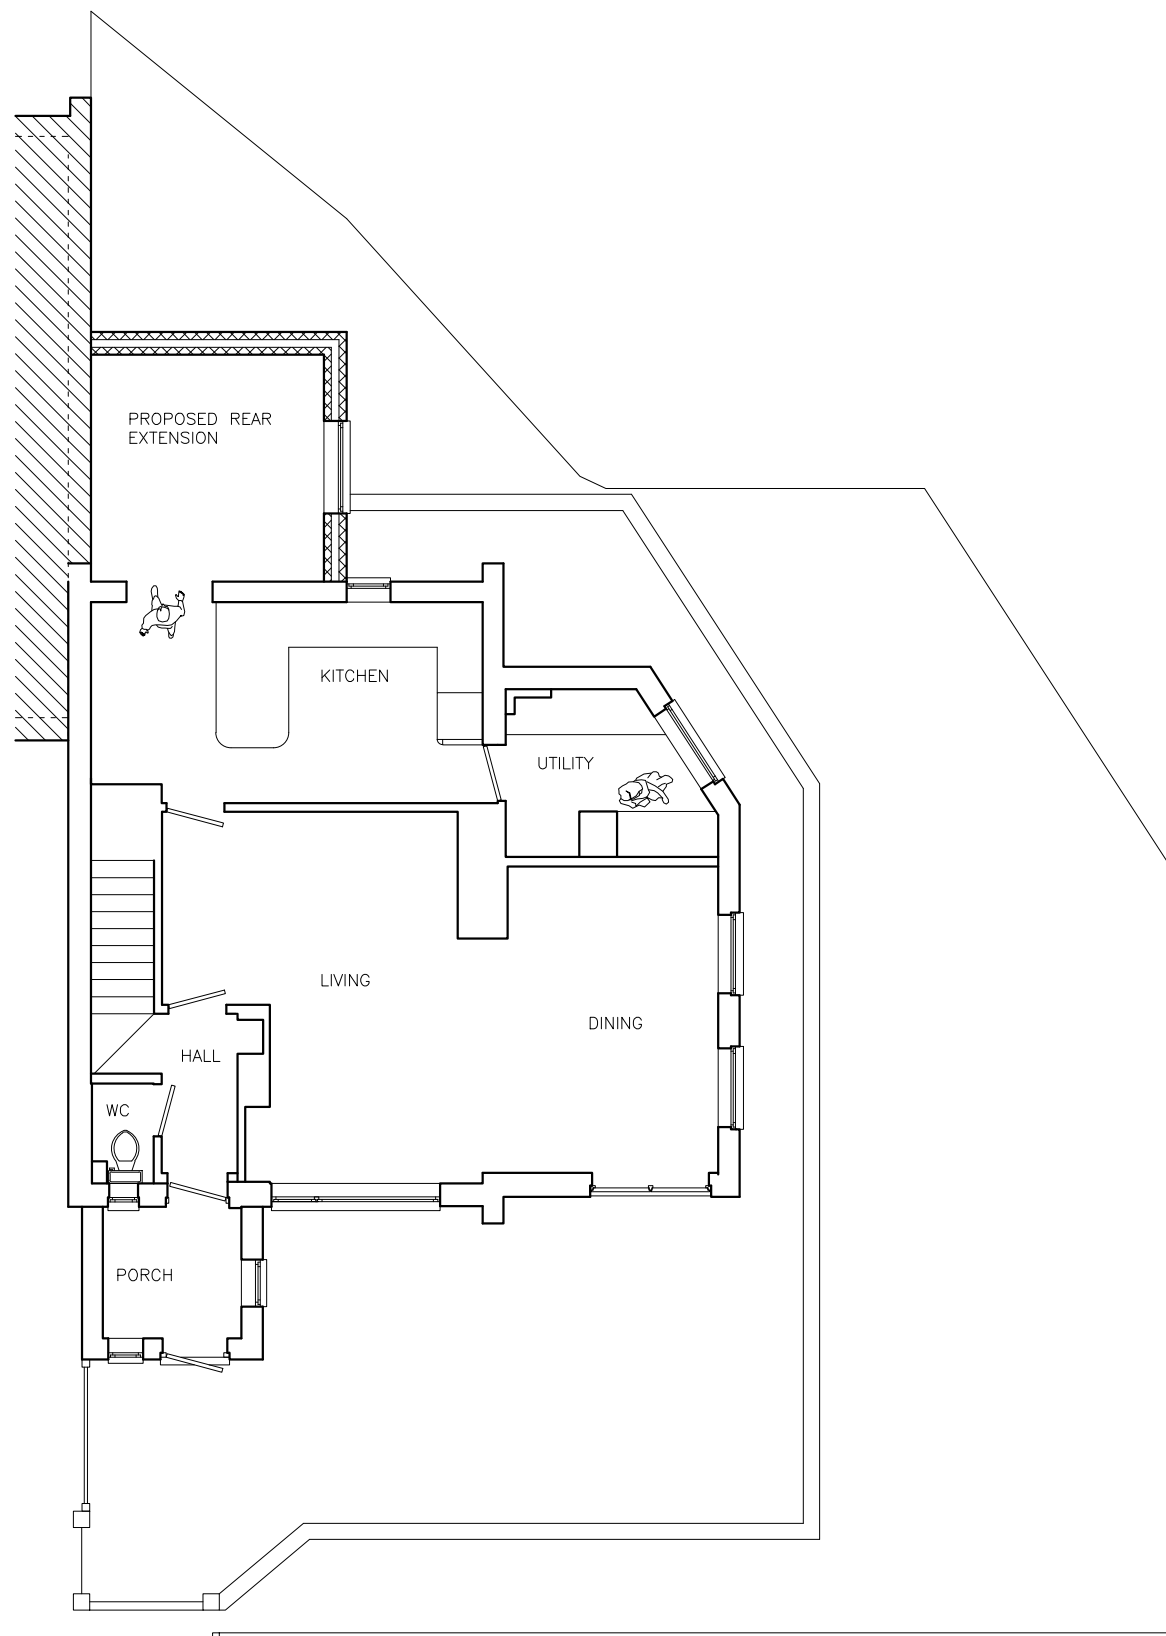

PROPOSED GROUND FLOOR PLAN  
REF. NO.: DS101 PP01-1

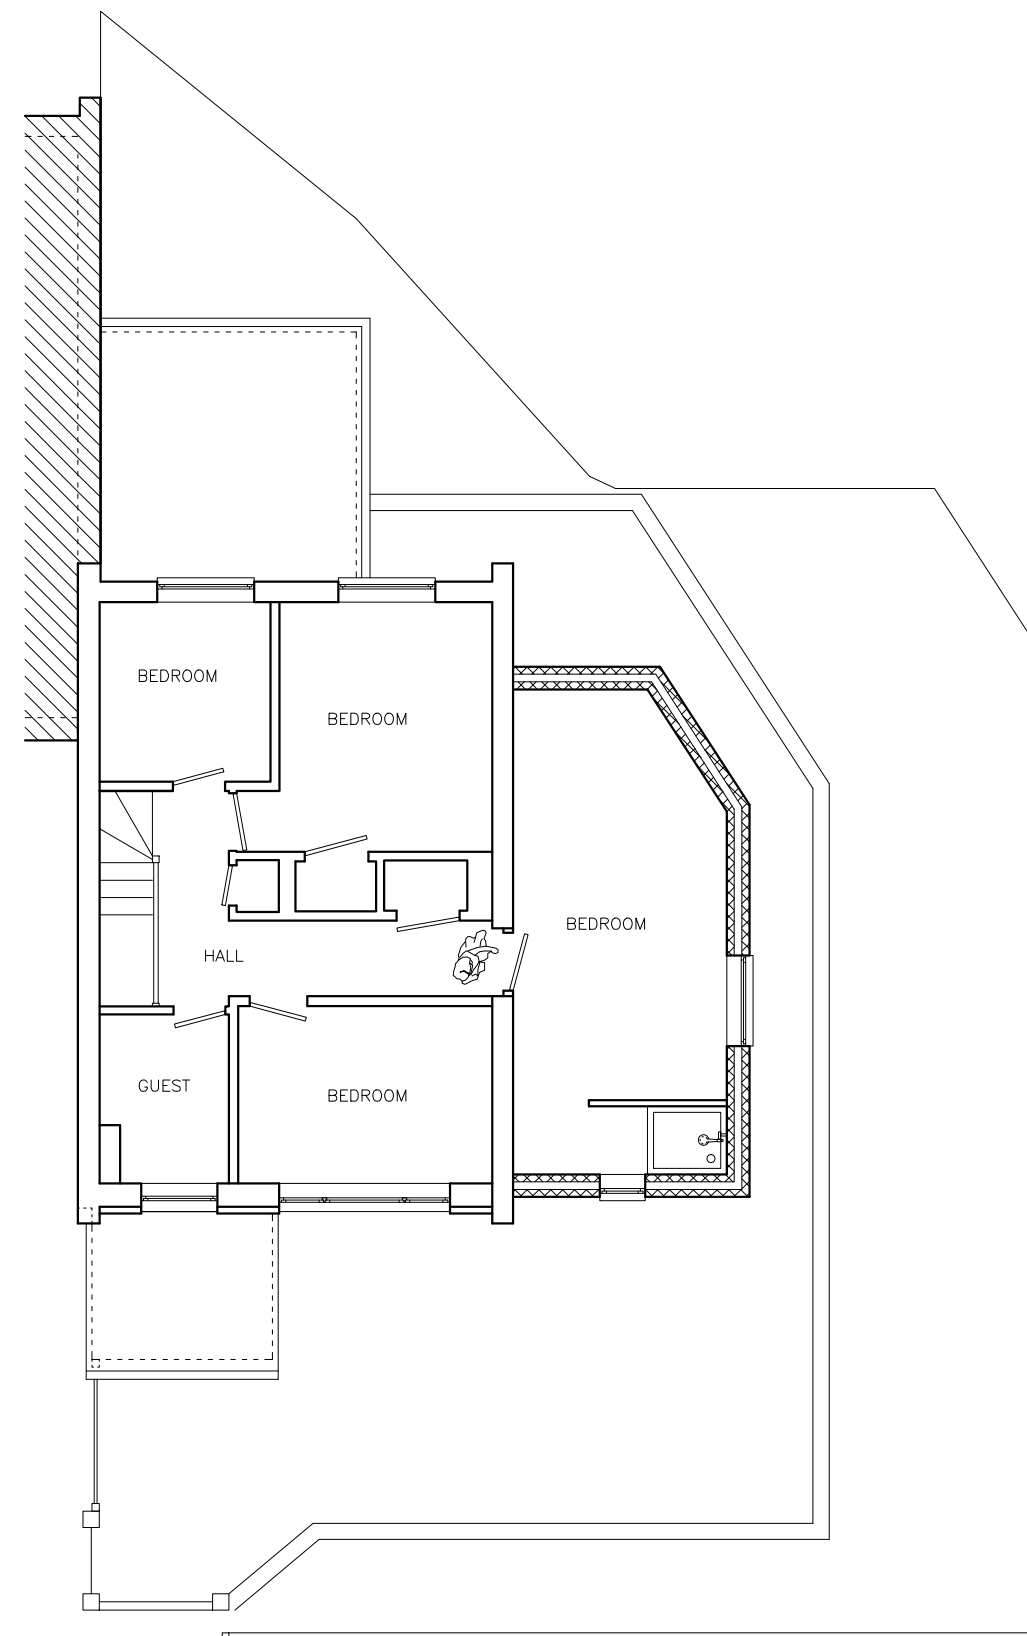

PROPOSED FIRST FLOOR PLAN  
REF. NO.: DS101 PP01-2

 

archiplus ltd.

[www.archiplus.co.uk](http://www.archiplus.co.uk)  
Copyright of this drawing is reserved by Archiplus Ltd. This drawing is not to be scaled for construction except for planning purposes only. All dimensions are to be checked on site prior to construction or manufacture. If there are any discrepancies the designer is to be informed immediately.

PROJECT:  
38 MONTGOMERY WALK,  
WATERLOOVILLE,  
HAMPSHIRE  
PO7 5TD

CLIENT:  
MR. JAME CLAYTON

TITLE:  
PROPOSED GROUND AND FIRST FLOOR  
PLANS

JOB NO.:  
DS101

DWG. NO.:  
PP01-1,2

SCALE:  
1:100 @ A1

DATE:  
23 05 2017

REV.:  
-

DRAWN BY:  
J.L.