


MILL RYTHE HOLIDAY VILLAGE


OXFORD, NUTLEY, OTLEY & NORFOLK - PROPOSED FLOOR PLANS & ELEVATIONS

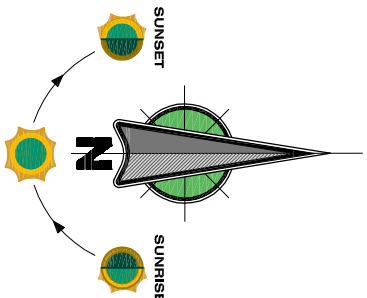



Copyright. This drawing is the property of A&M Architectural Partnership LLP. Its copyright and design content is reserved by them and the drawing is issued on the condition that it is not copied, reproduced, altered, or used in any way without the consent in writing of A&M Architectural Partnership LLP.

Do not scale this drawing. Drawings can be scaled for Planning purposes only.

Do not rely on this drawing for any purpose other than the purpose for which it was prepared. The architect does not accept any liability for any loss or damage, whether or not caused by or as a result of the use of the drawing, or for any loss or damage, whether or not caused by or as a result of the use of the drawing, or for any loss or damage, whether or not caused by or as a result of the use of the drawing.

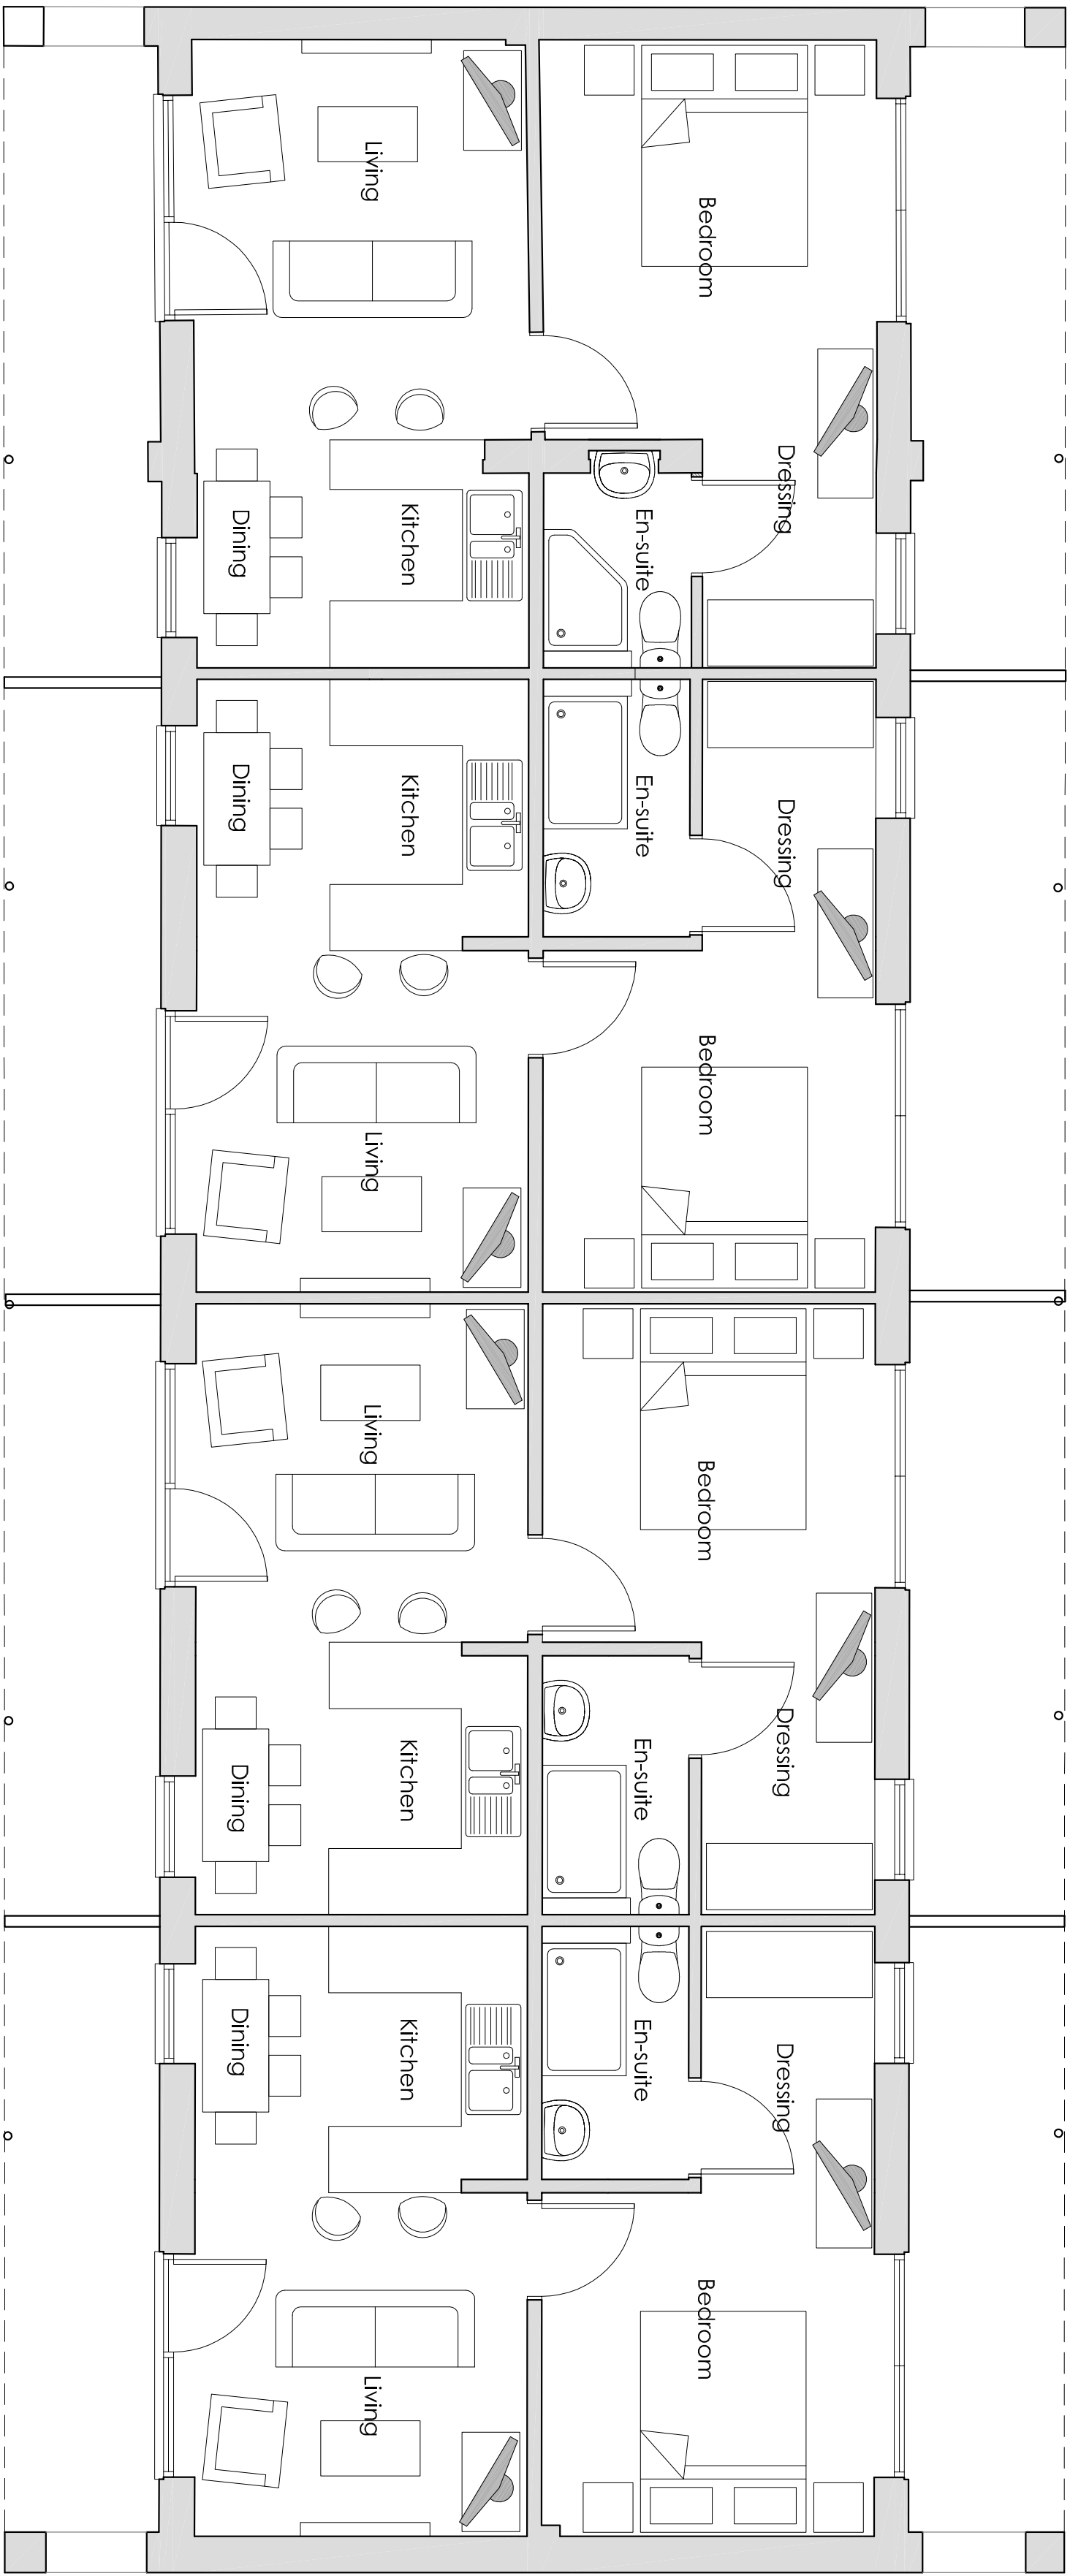


Proposed Floor Plan

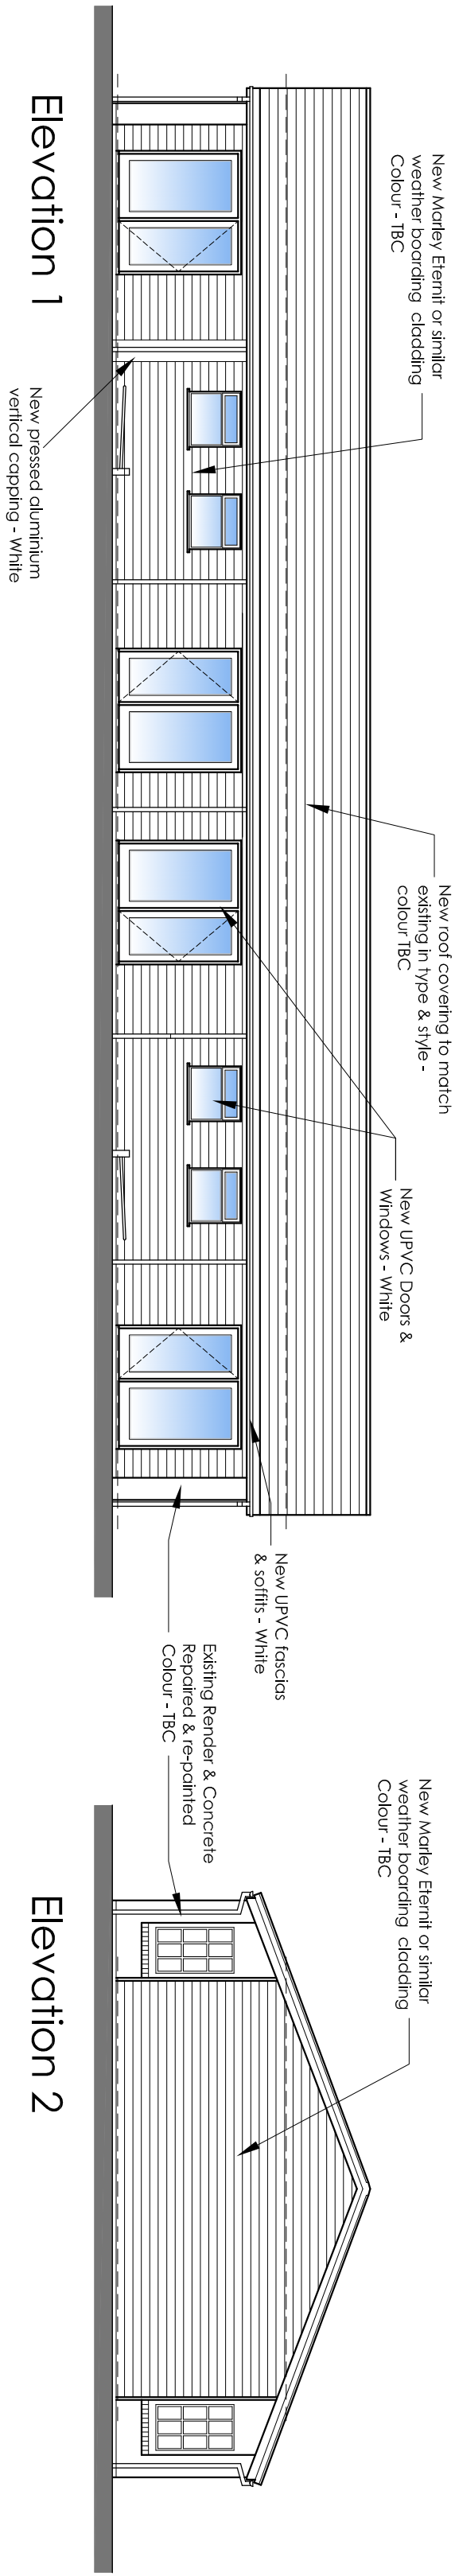 

Elevation 2

Elevation 1

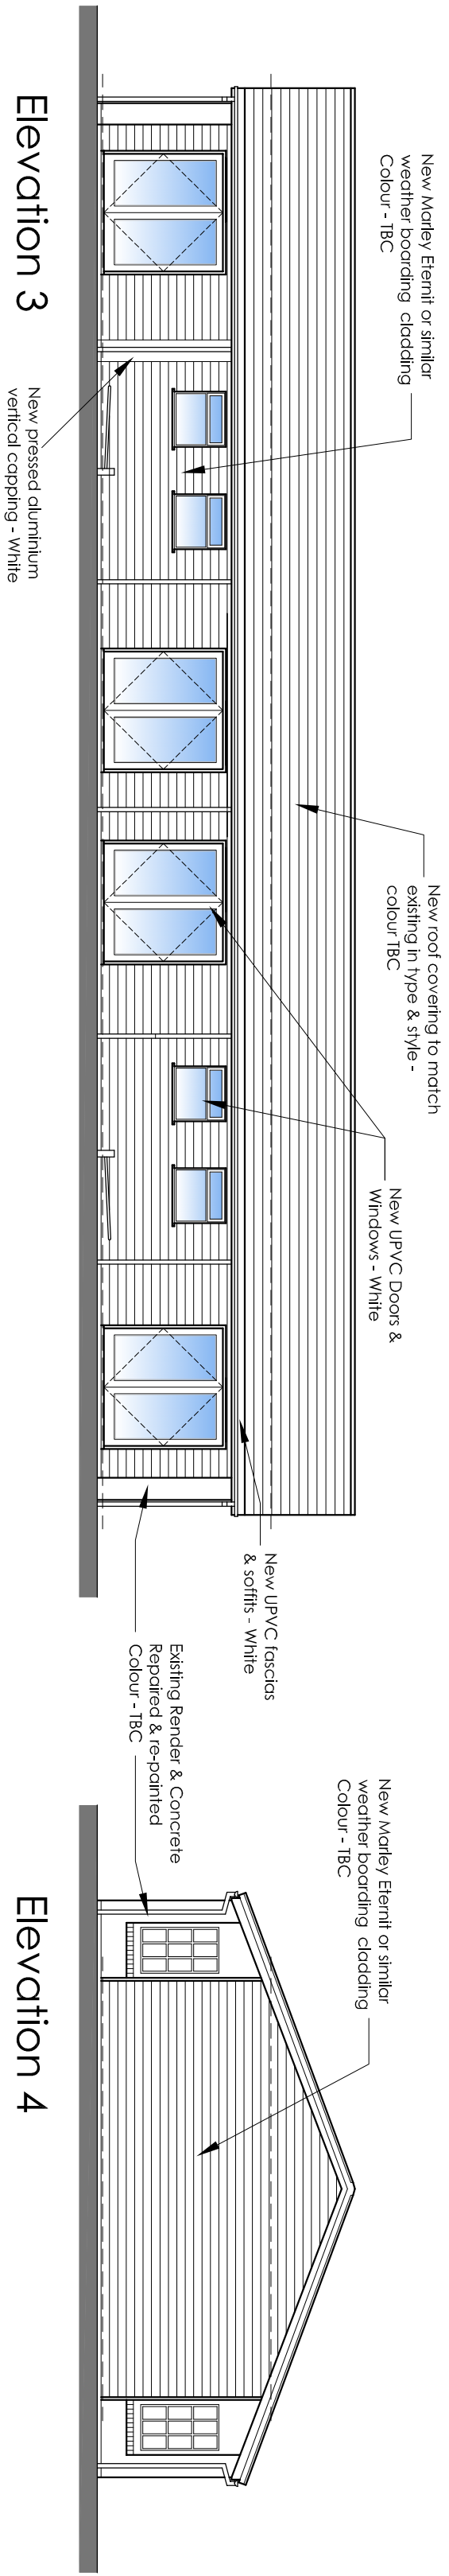

Elevation 4

Elevation 3



Elevation Key Plan - 1:500



Client
AWAY RESORTS LTD.

Site Address
MILL RYTHE HOLIDAY VILLAGE
HAVANT ROAD, HAYTING ISLAND,
HAMPSHIRE, PO11 0PB

Project
PROPOSED MASTERPLAN

Drawing Title
**SINGLE STOREY CHALET - OXFORD,
NUTLEY, OTLEY & NORFOLK**
PROPOSED FLOOR PLANS AND SECTION

Date
OCT 2016

Scale
1:100 & 1:500 @ A1

Drawn
PF

Computer File Name
3877-430 Oxford Nutley Otley Norfolk Proposed Plans & Elevations.dwg

Checked by

Status
PLANNING

Drawing Number
3877-436

Revision