




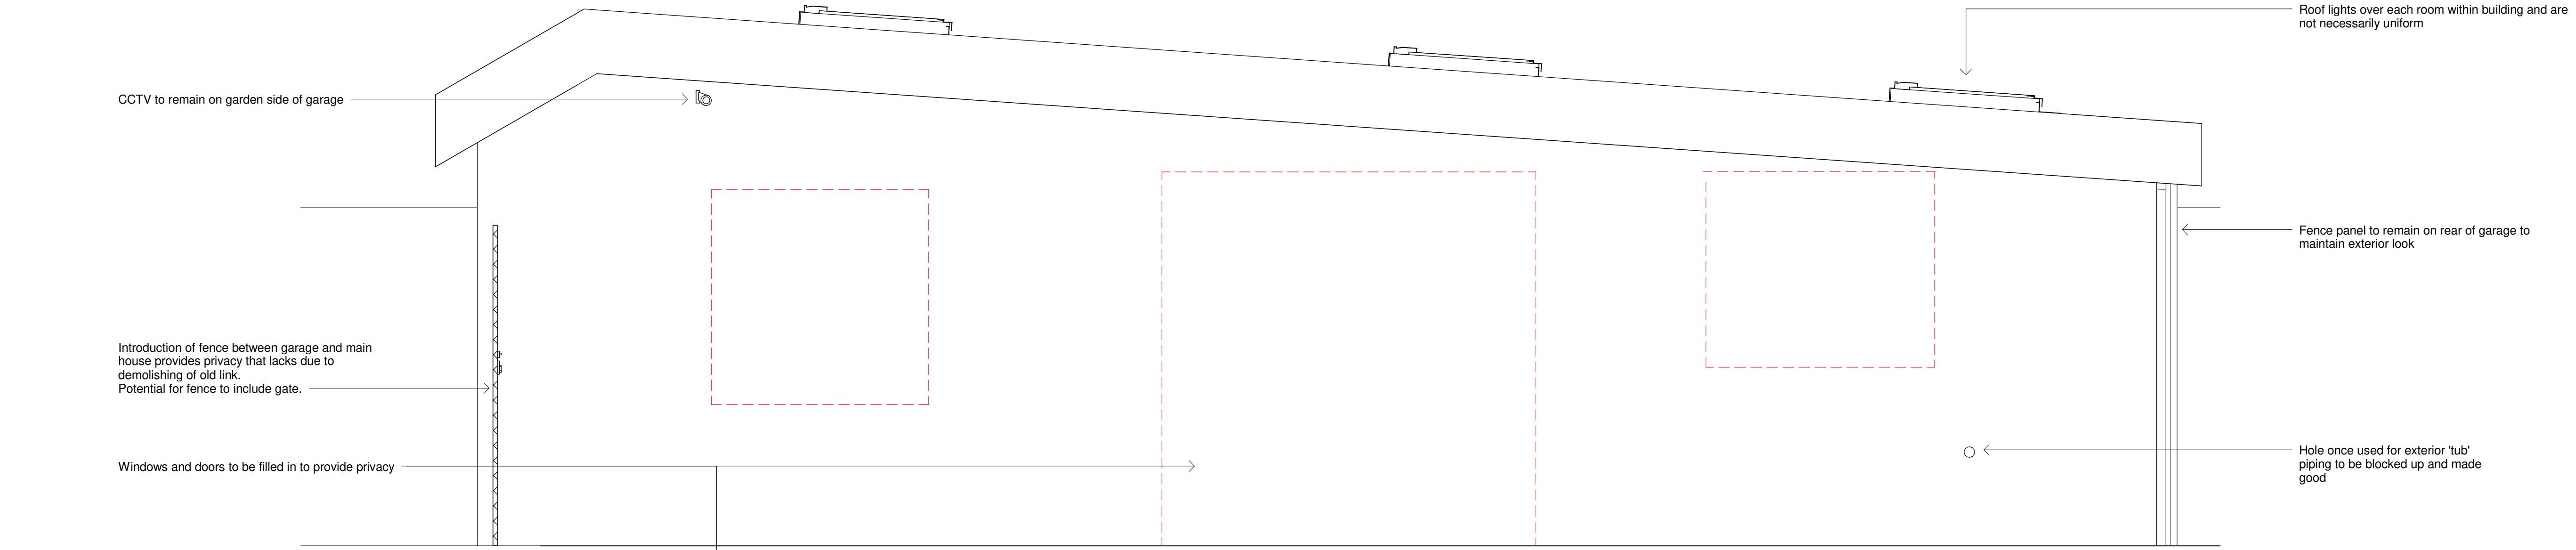

South Elevation
1 : 20

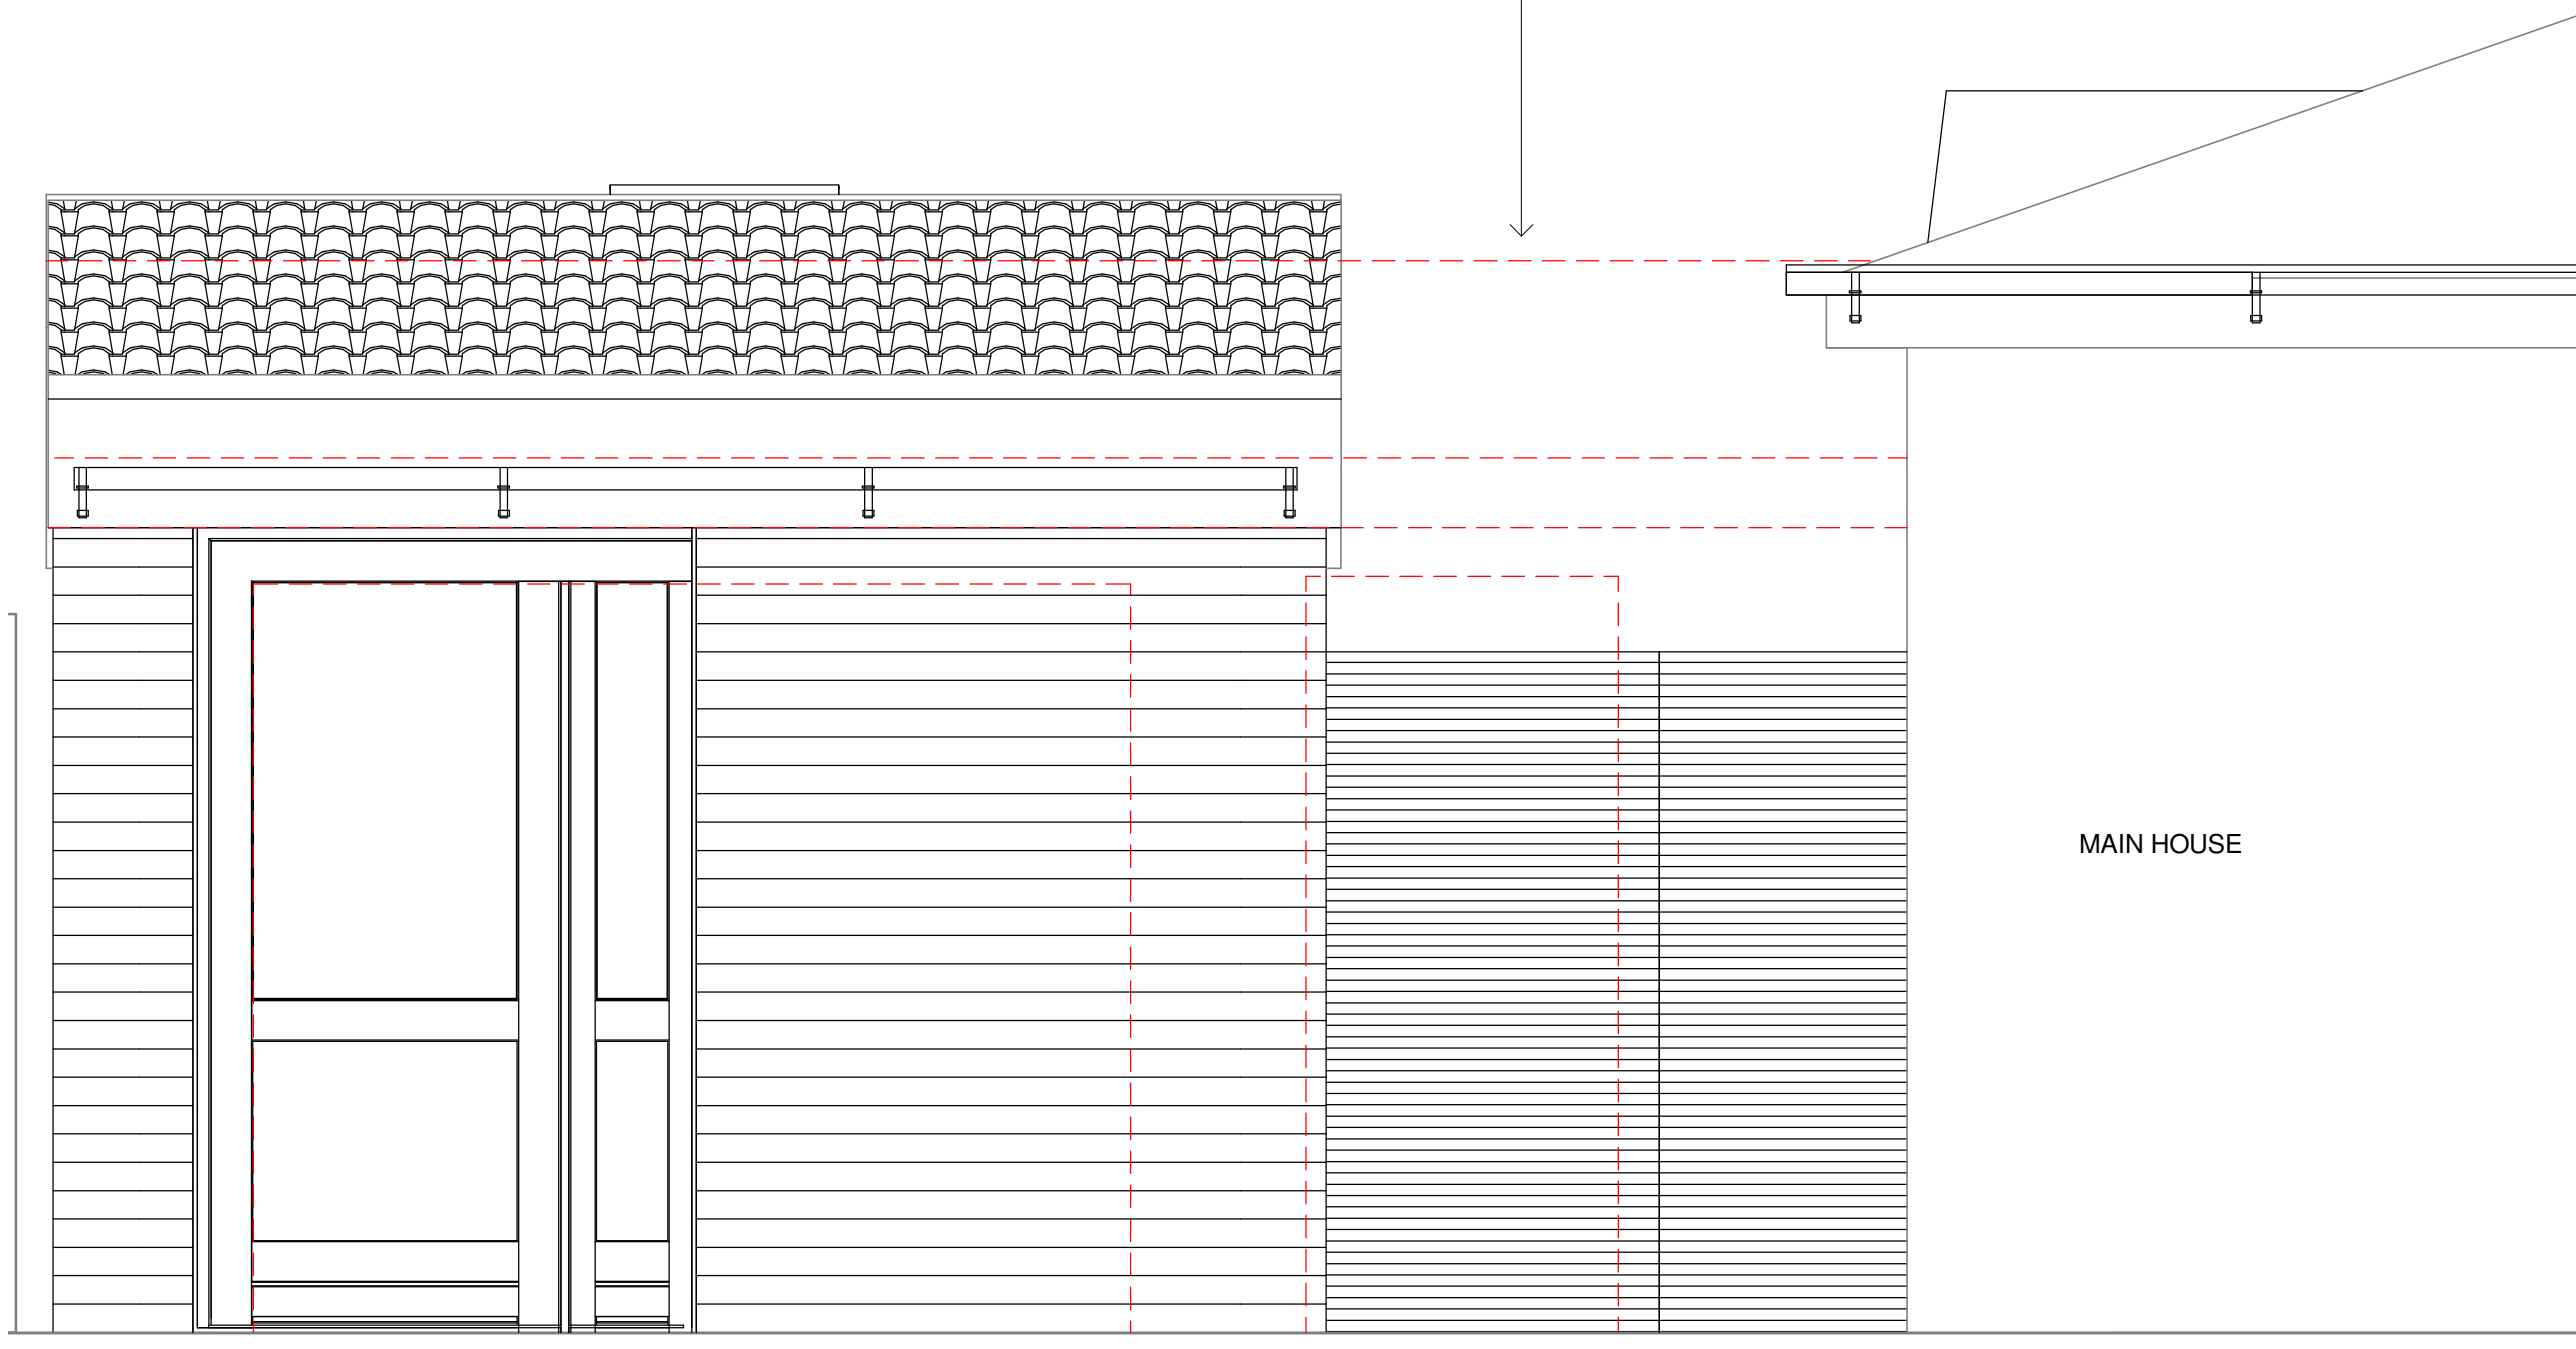

West Elevation
1 : 20

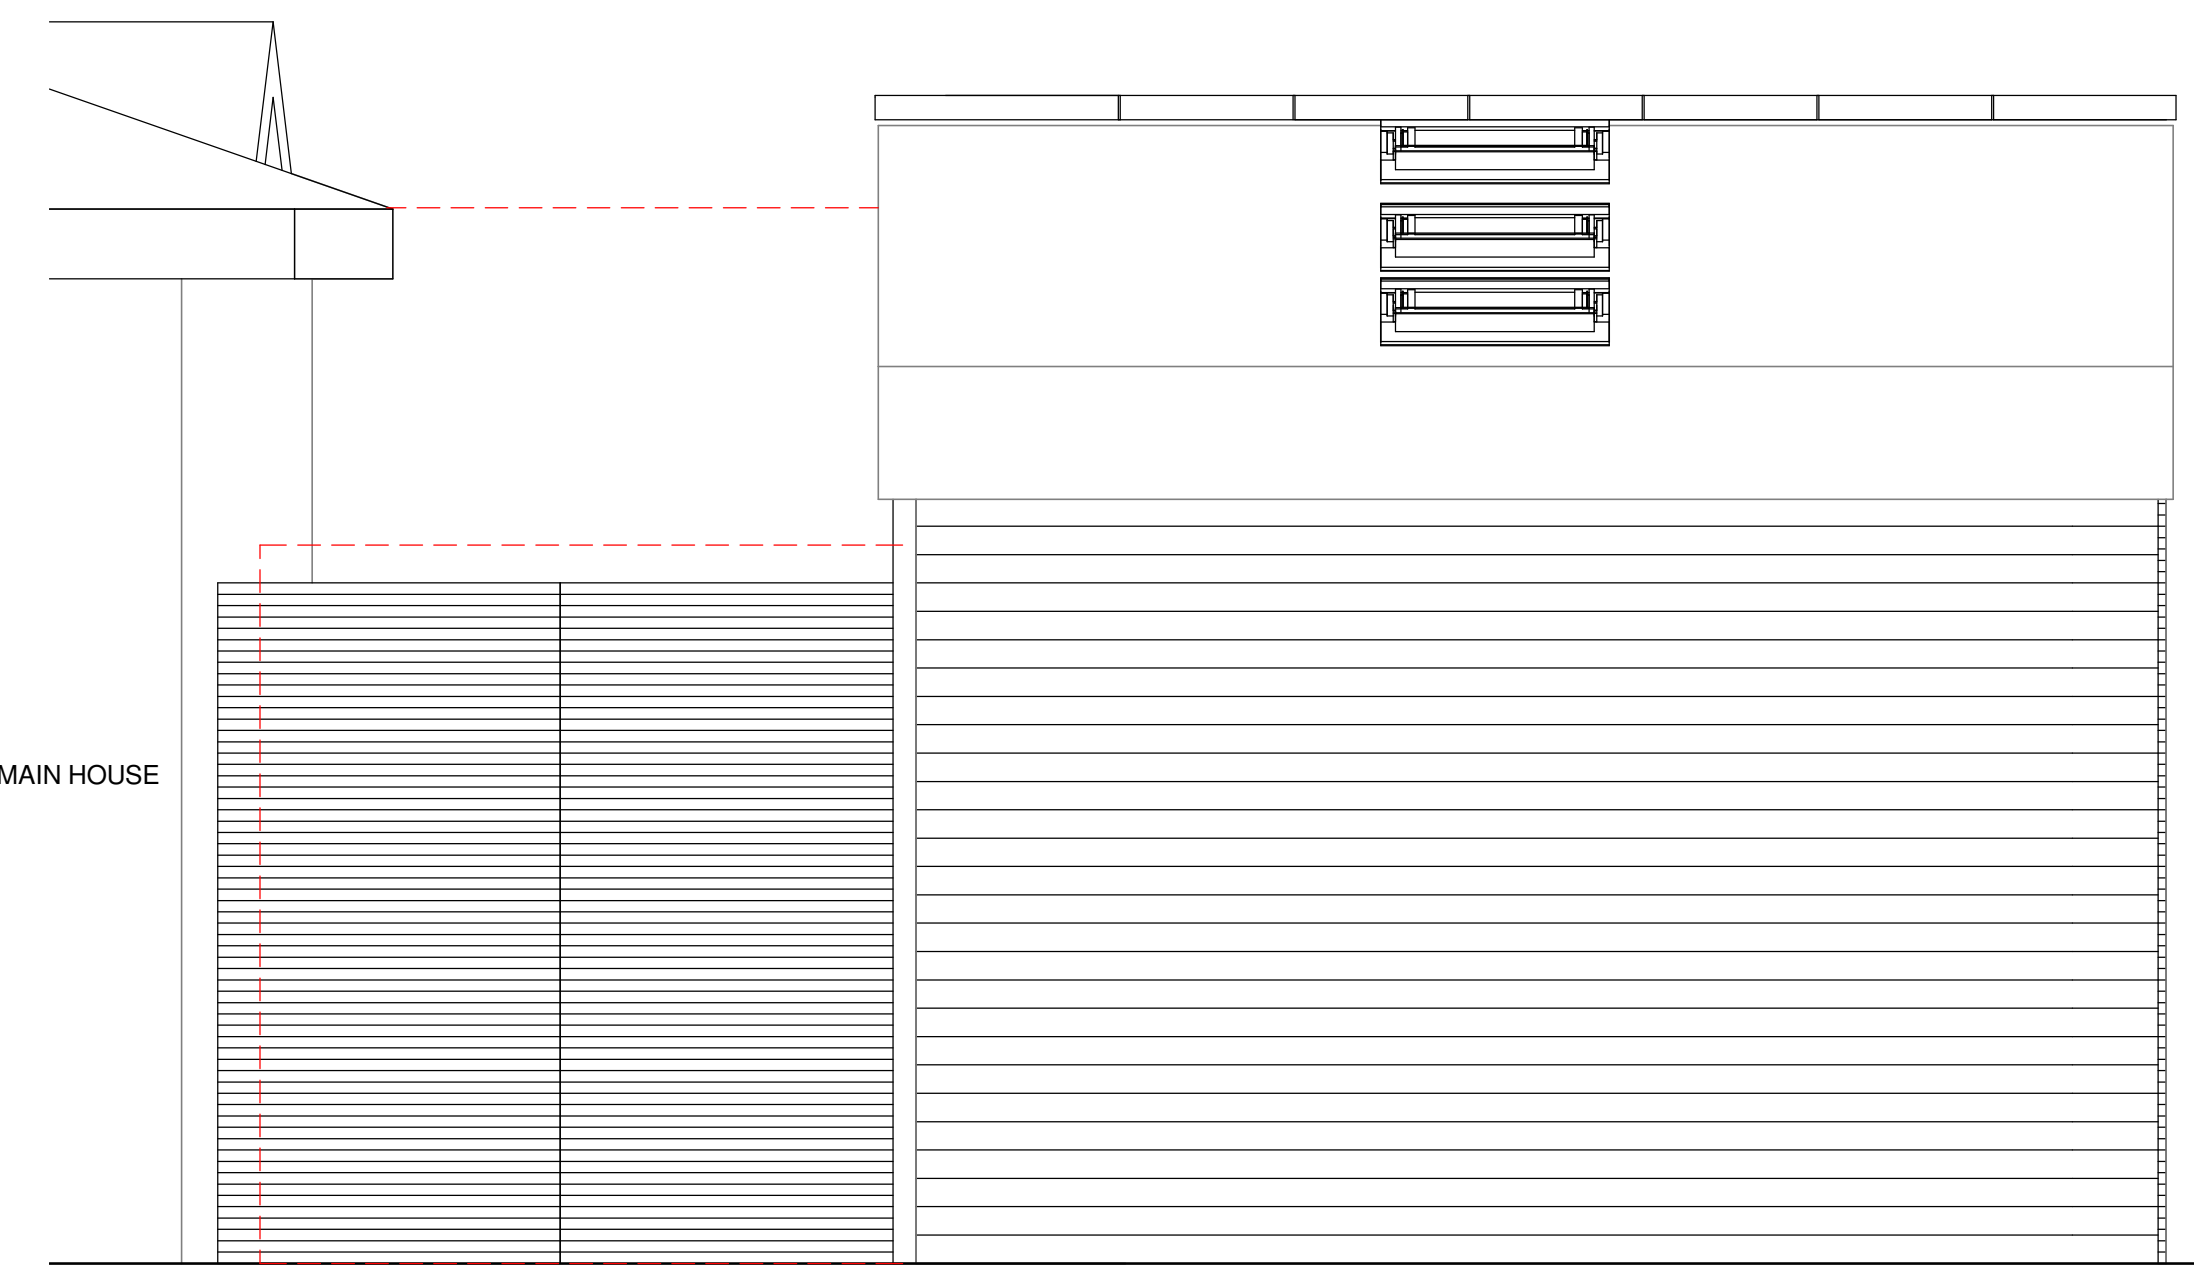

East Elevation
1 : 20

notes:

revisions: A 12/04/2017 DR Proposition moved away from garden wall

Mr Paul Danby
Garage Conversion
Yew Cottage, 30 South Road, Hayling Island
drawing information title: Proposed Elevations

status:
date:
scale:
drawn:
chk'd:

Planning
25/11/2016
A1 1 : 20
DR

t: 07557358697
e: daniel_rayson_95@hotmail.co.uk
w: danielrayson.co.uk

job:
0001

dwg:
1301

rev:
A

NOTE: The contractor is responsible for checking all site dimensions and levels. These should be checked prior to the ordering of any components and before the commencement of the works. All discrepancies should be brought to the attention of the Contract Administrator

21/04/2017 08:47:59