


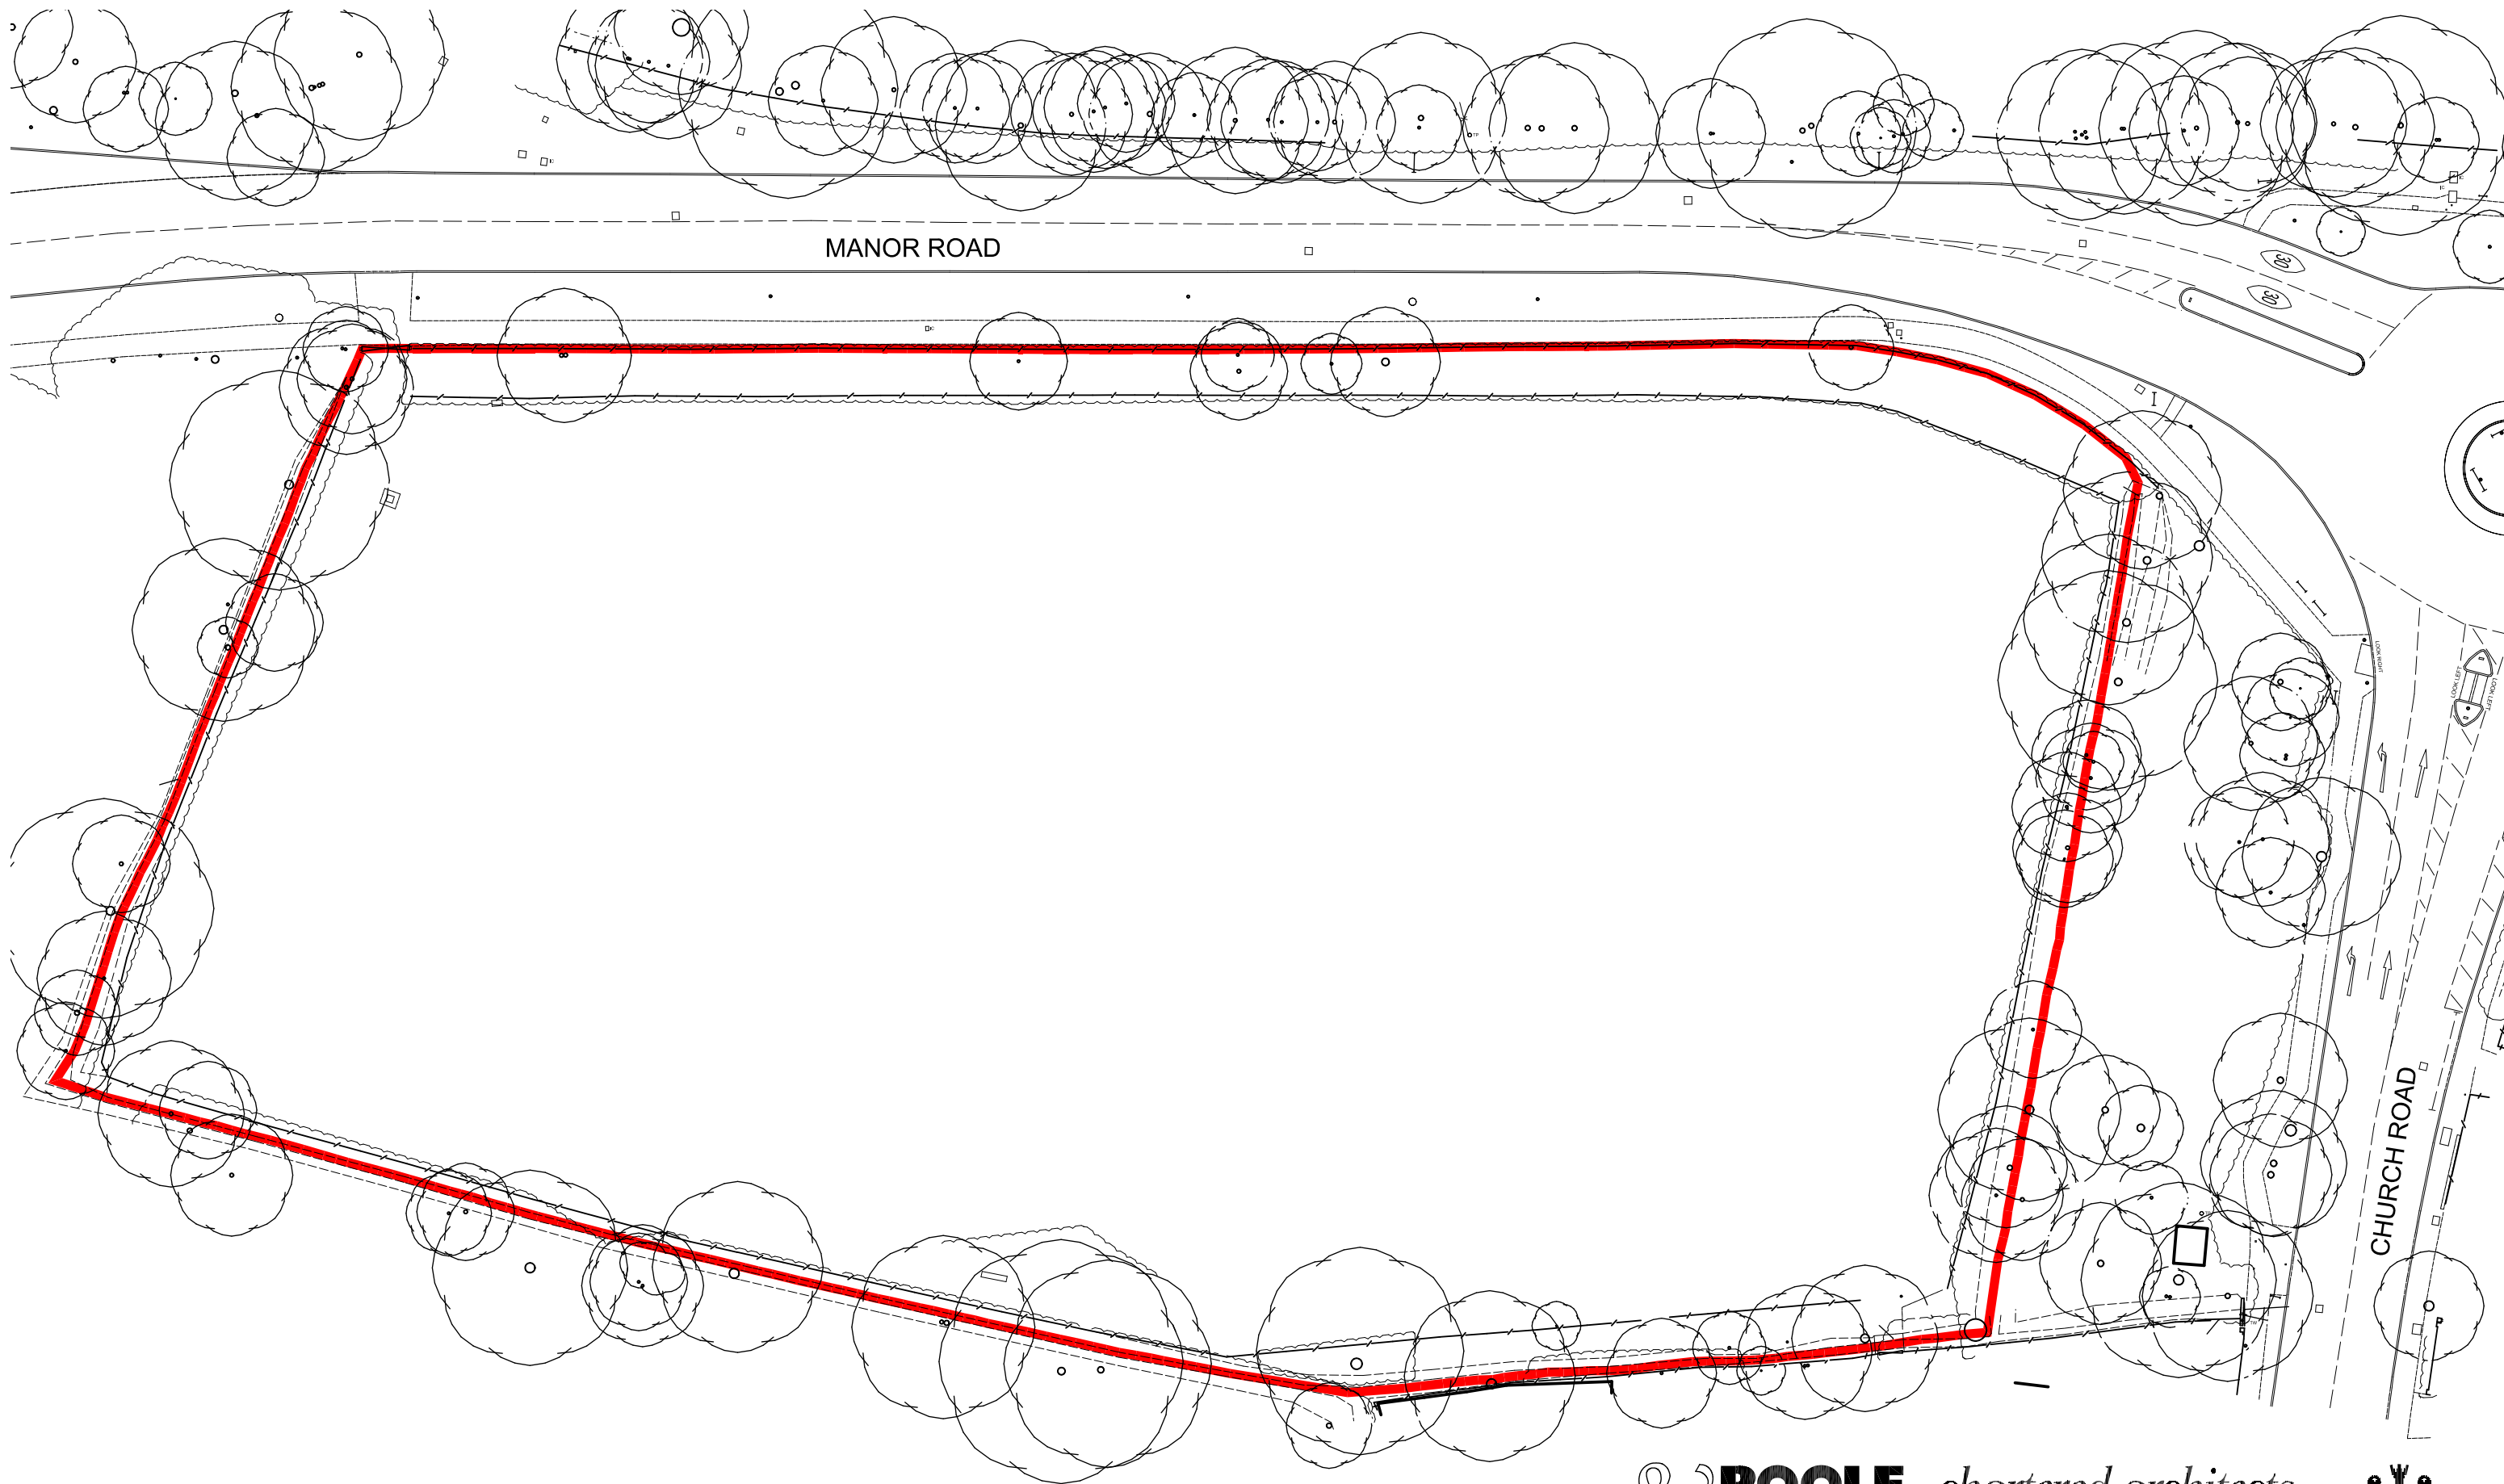


MANORS ROAD


CHURCH ROAD

Site area 1.16ha (2.86 acres)

0 10 20 30 40 50m

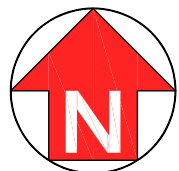

& POOLE PATTLE *chartered architects*
 TEL: 01473 230580 FAX 01473 231549 E-MAIL mail@pooleandpattle.co.uk
 5 OBSERVATION COURT 84 PRINCES STREET IPSWICH SUFFOLK IP1 1RY

 

Project Lidl, Hayling Island	Date Nov 2016	Scale 1:500 @ A3
Drawing Site Plan as Existing	3671	01 A

© This drawing must not be reproduced in whole or part without written consent