




Front Elevation

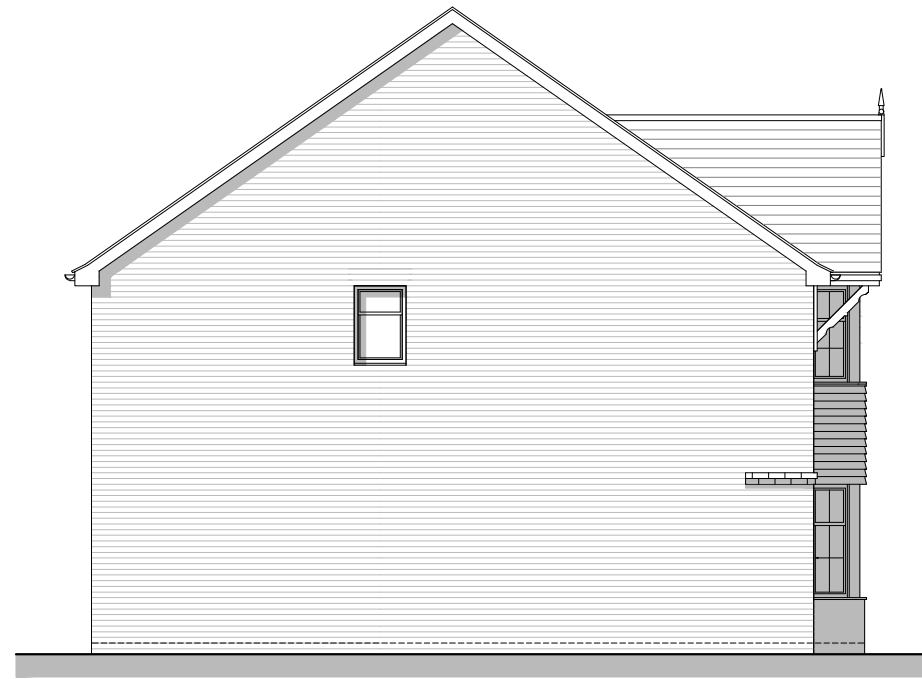


Side Elevation A



Rear Elevation



Side Elevation B

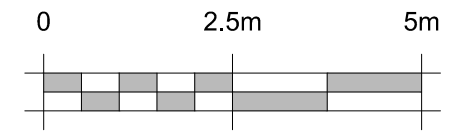

Plots 108, 124, 118, 103, 102, 34, 92, 90, 89, 87

Floor Area :
GF: 56.54 sqm 608.59 sq ft
FF: 56.54 sqm 608.59 sq ft
TOTAL: 113.08 sqm 1217.19 sq ft

REV. DATE		REVISIONS:		By		Planning				CLIENT: Bellway Homes LTD (Wessex)		PROJECT: Land West of Horndean Road Emsworth		Broadmade House Farnham Business Park Weydon Lane Farnham Surrey GU9 8QT Tel. 01252 267878 info@osparchitecture.com www.osparchitecture.com OSP ARCHITECTURE O'KEEFE SCANLON LIMITED	
x	xx/xx/xx	xxxxx		XX						SCALE: 1:100 (A3 ORIGINAL)		DRAWING: Walnut - 4 Bedroom House Elevations			
						DRAWN: KLH		16386		P128		A			
						DATE: 16.03.17									
© COPYRIGHT EXISTS ON THE DESIGNS AND INFORMATION SHOWN ON THIS DRAWING															
This drawing may be scaled or cross referenced to the scale bar for planning application purposes only.Do not scale for any other purpose,use figured dimensions only.Subject to site survey and all necessary consents. All dimensions to be checked by user and any discrepancies,errors or omissions to be reported to the Architect before work commences.This drawing is to be read in conjunction with all other relevant materials.															