




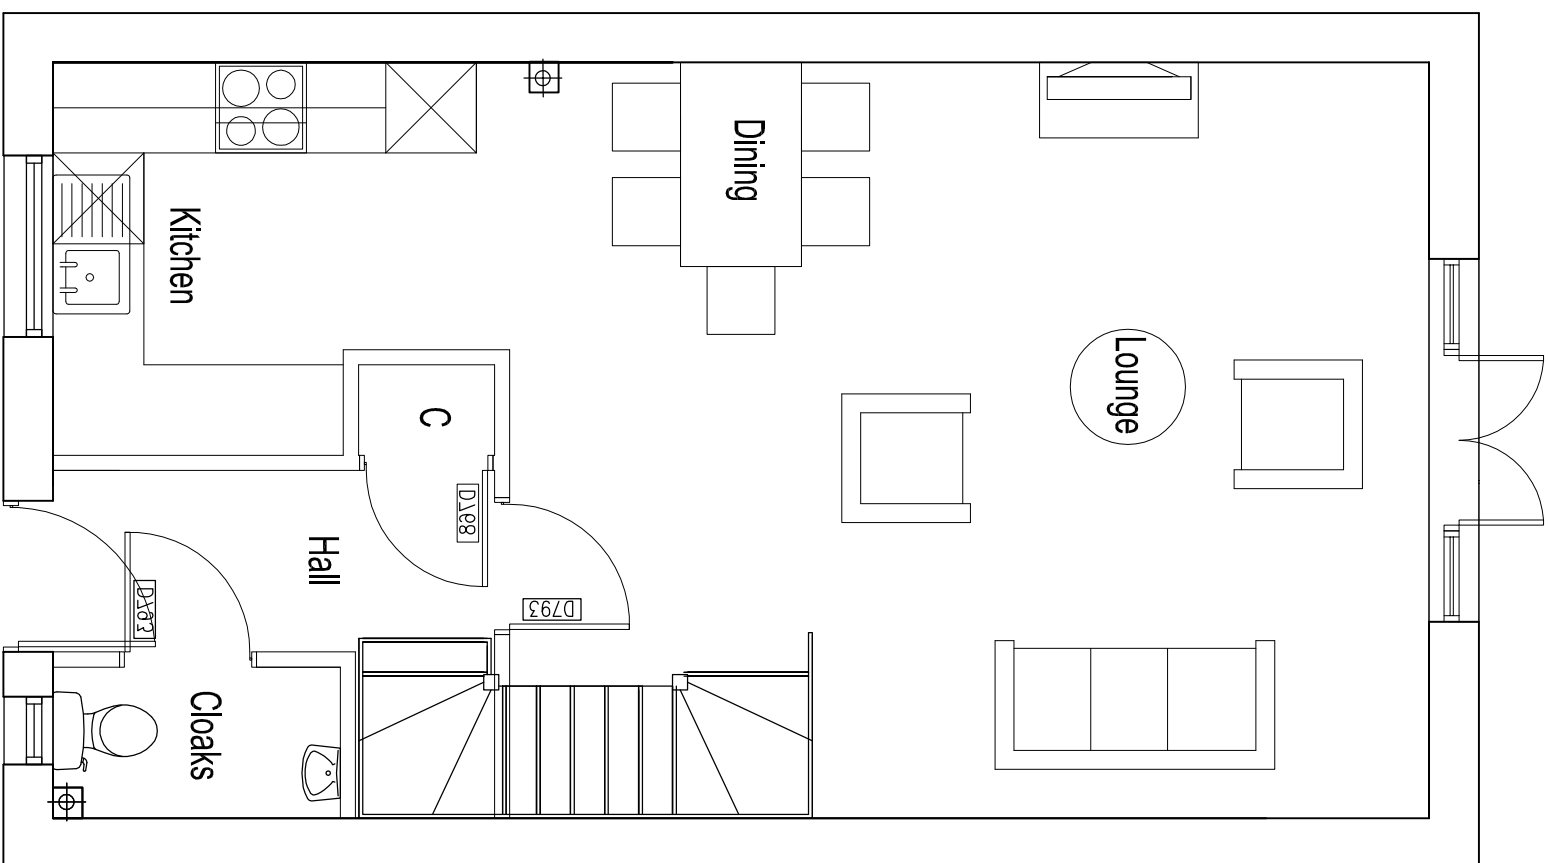

GROUND FLOOR

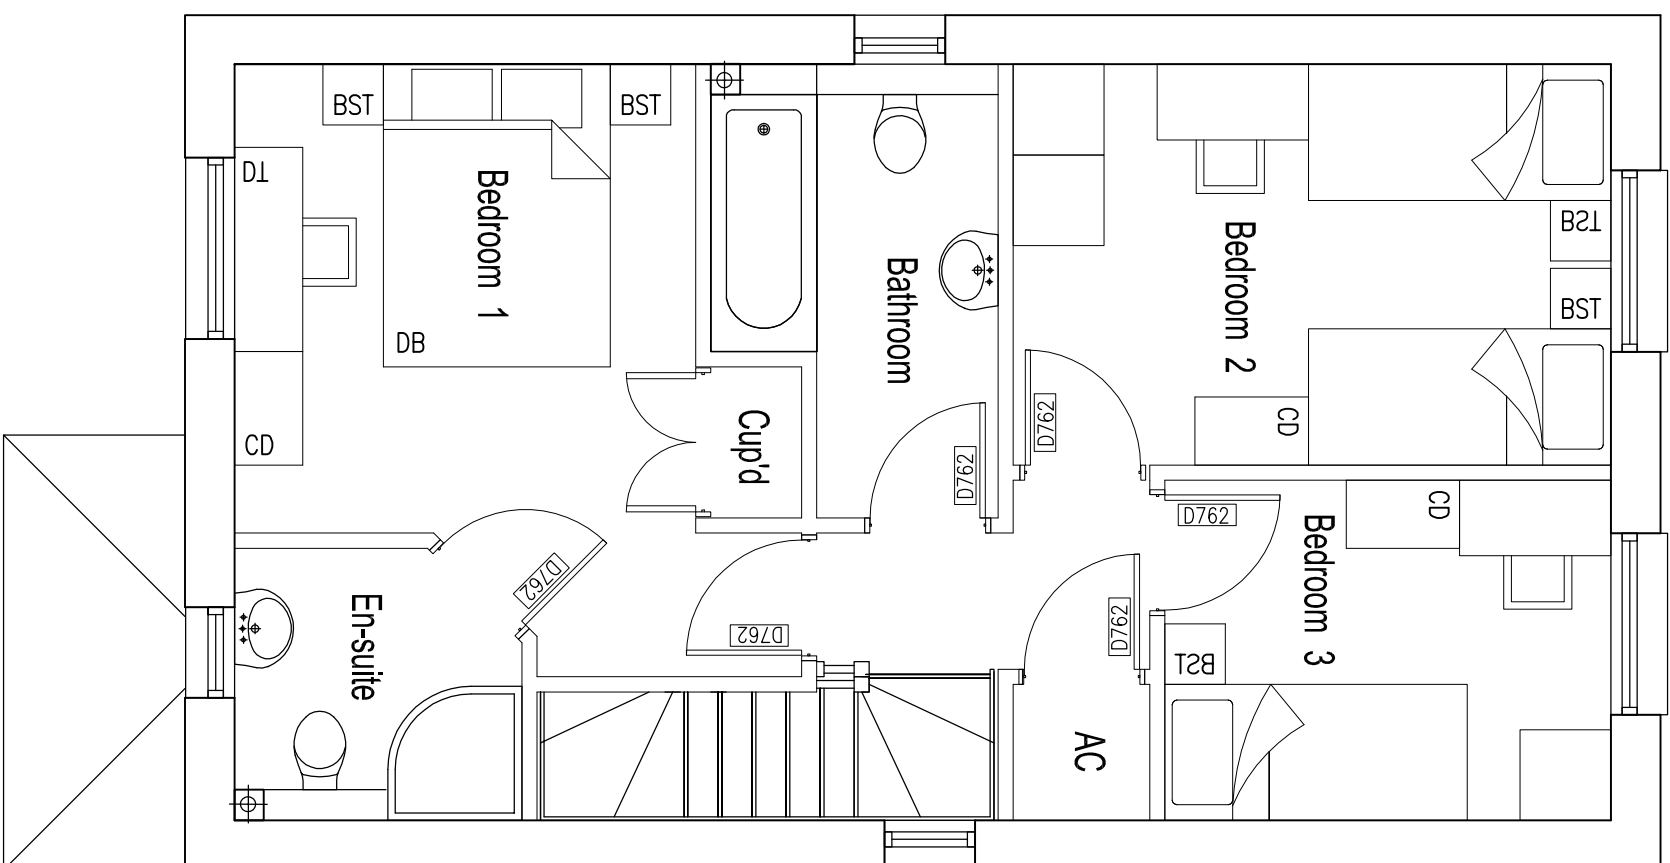

FIRST FLOOR

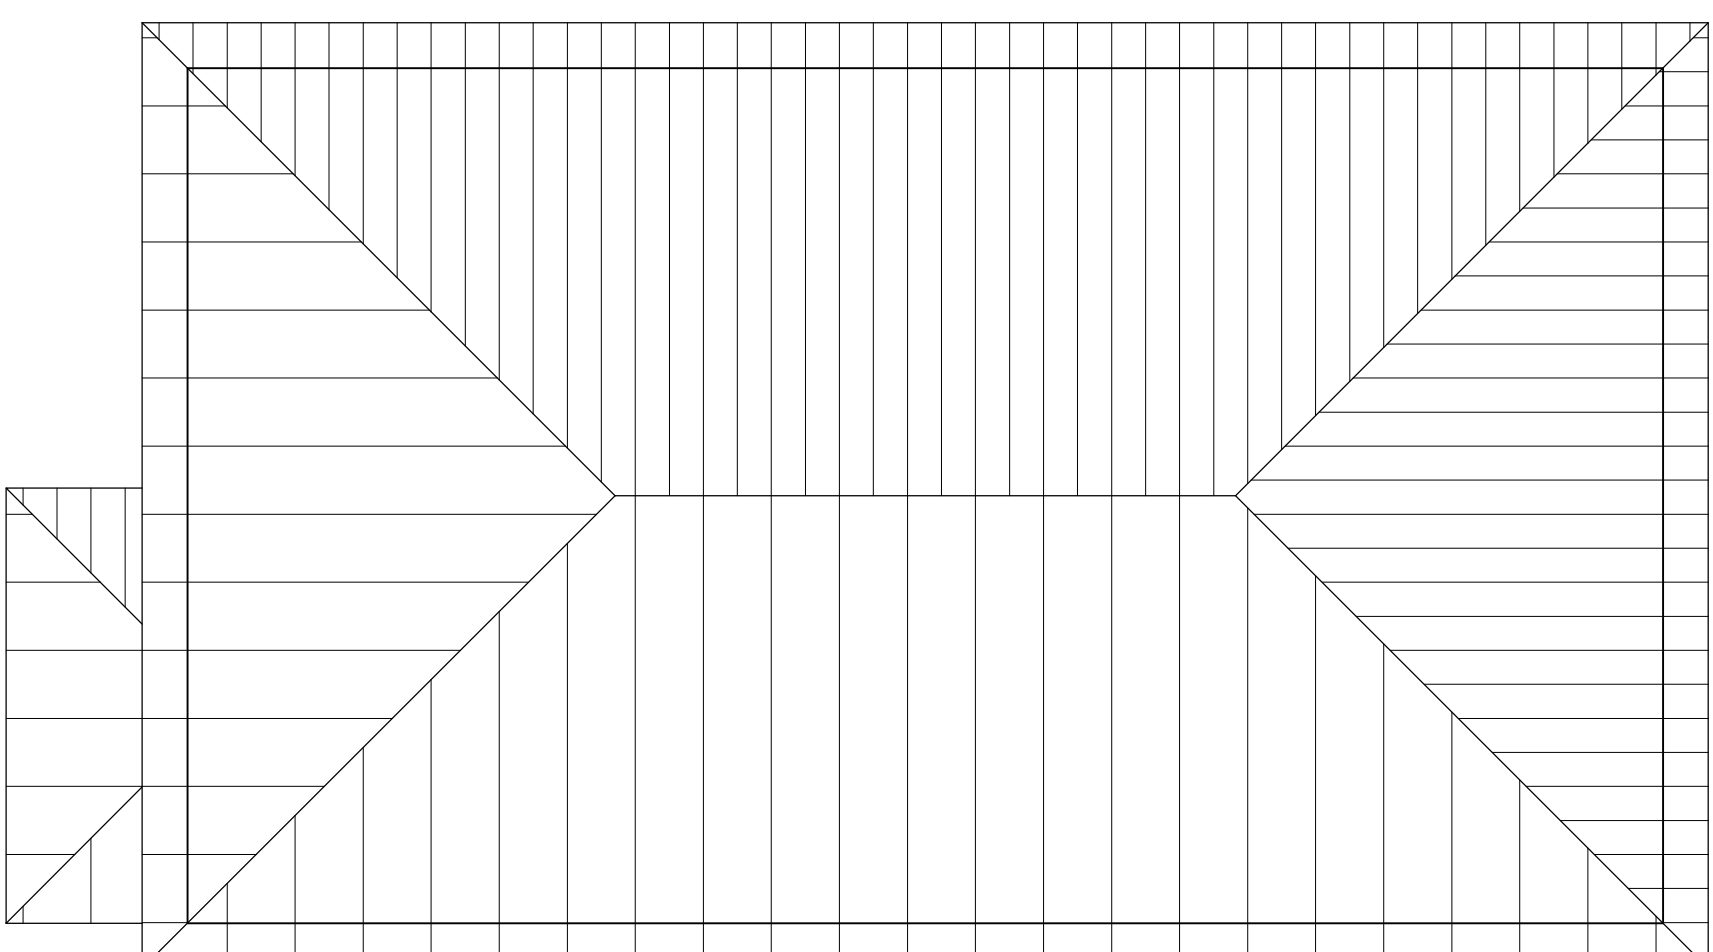

ROOF PLAN

A1 Window removed to ground floor dining area	18.05.17
Revision	Date

A: Window removed to ground floor
clining area

18.05.17

Revision

Date _____

Tony Oldfield Architects

Unit 5 Freemantle Business Centre

152 Millbrook Road East

Southampton


Hampshire
0045 4 10

5015 JK

Tel: 023 80236165

Fax : 023 80632466

Email : toldfieldarchitect.co.uk

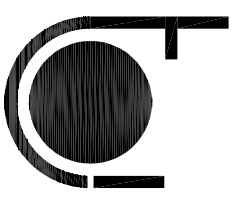

Client	PD Scammell Limited
--------	---------------------

Project 157 Milton Road
Cowplain

Drawing Title	House No1
Ground First and Roof Plans	

Scale	1:50	Drawn
-------	------	-------

Date	02.03.17	Checked
------	----------	---------

Project Number	150308
----------------	--------

Drawing No	DP08	Revision	A
------------	------	----------	---

This drawing is copyright of the architect & must not be reproduced without permission. Any discrepancies should be reported to the architect.