



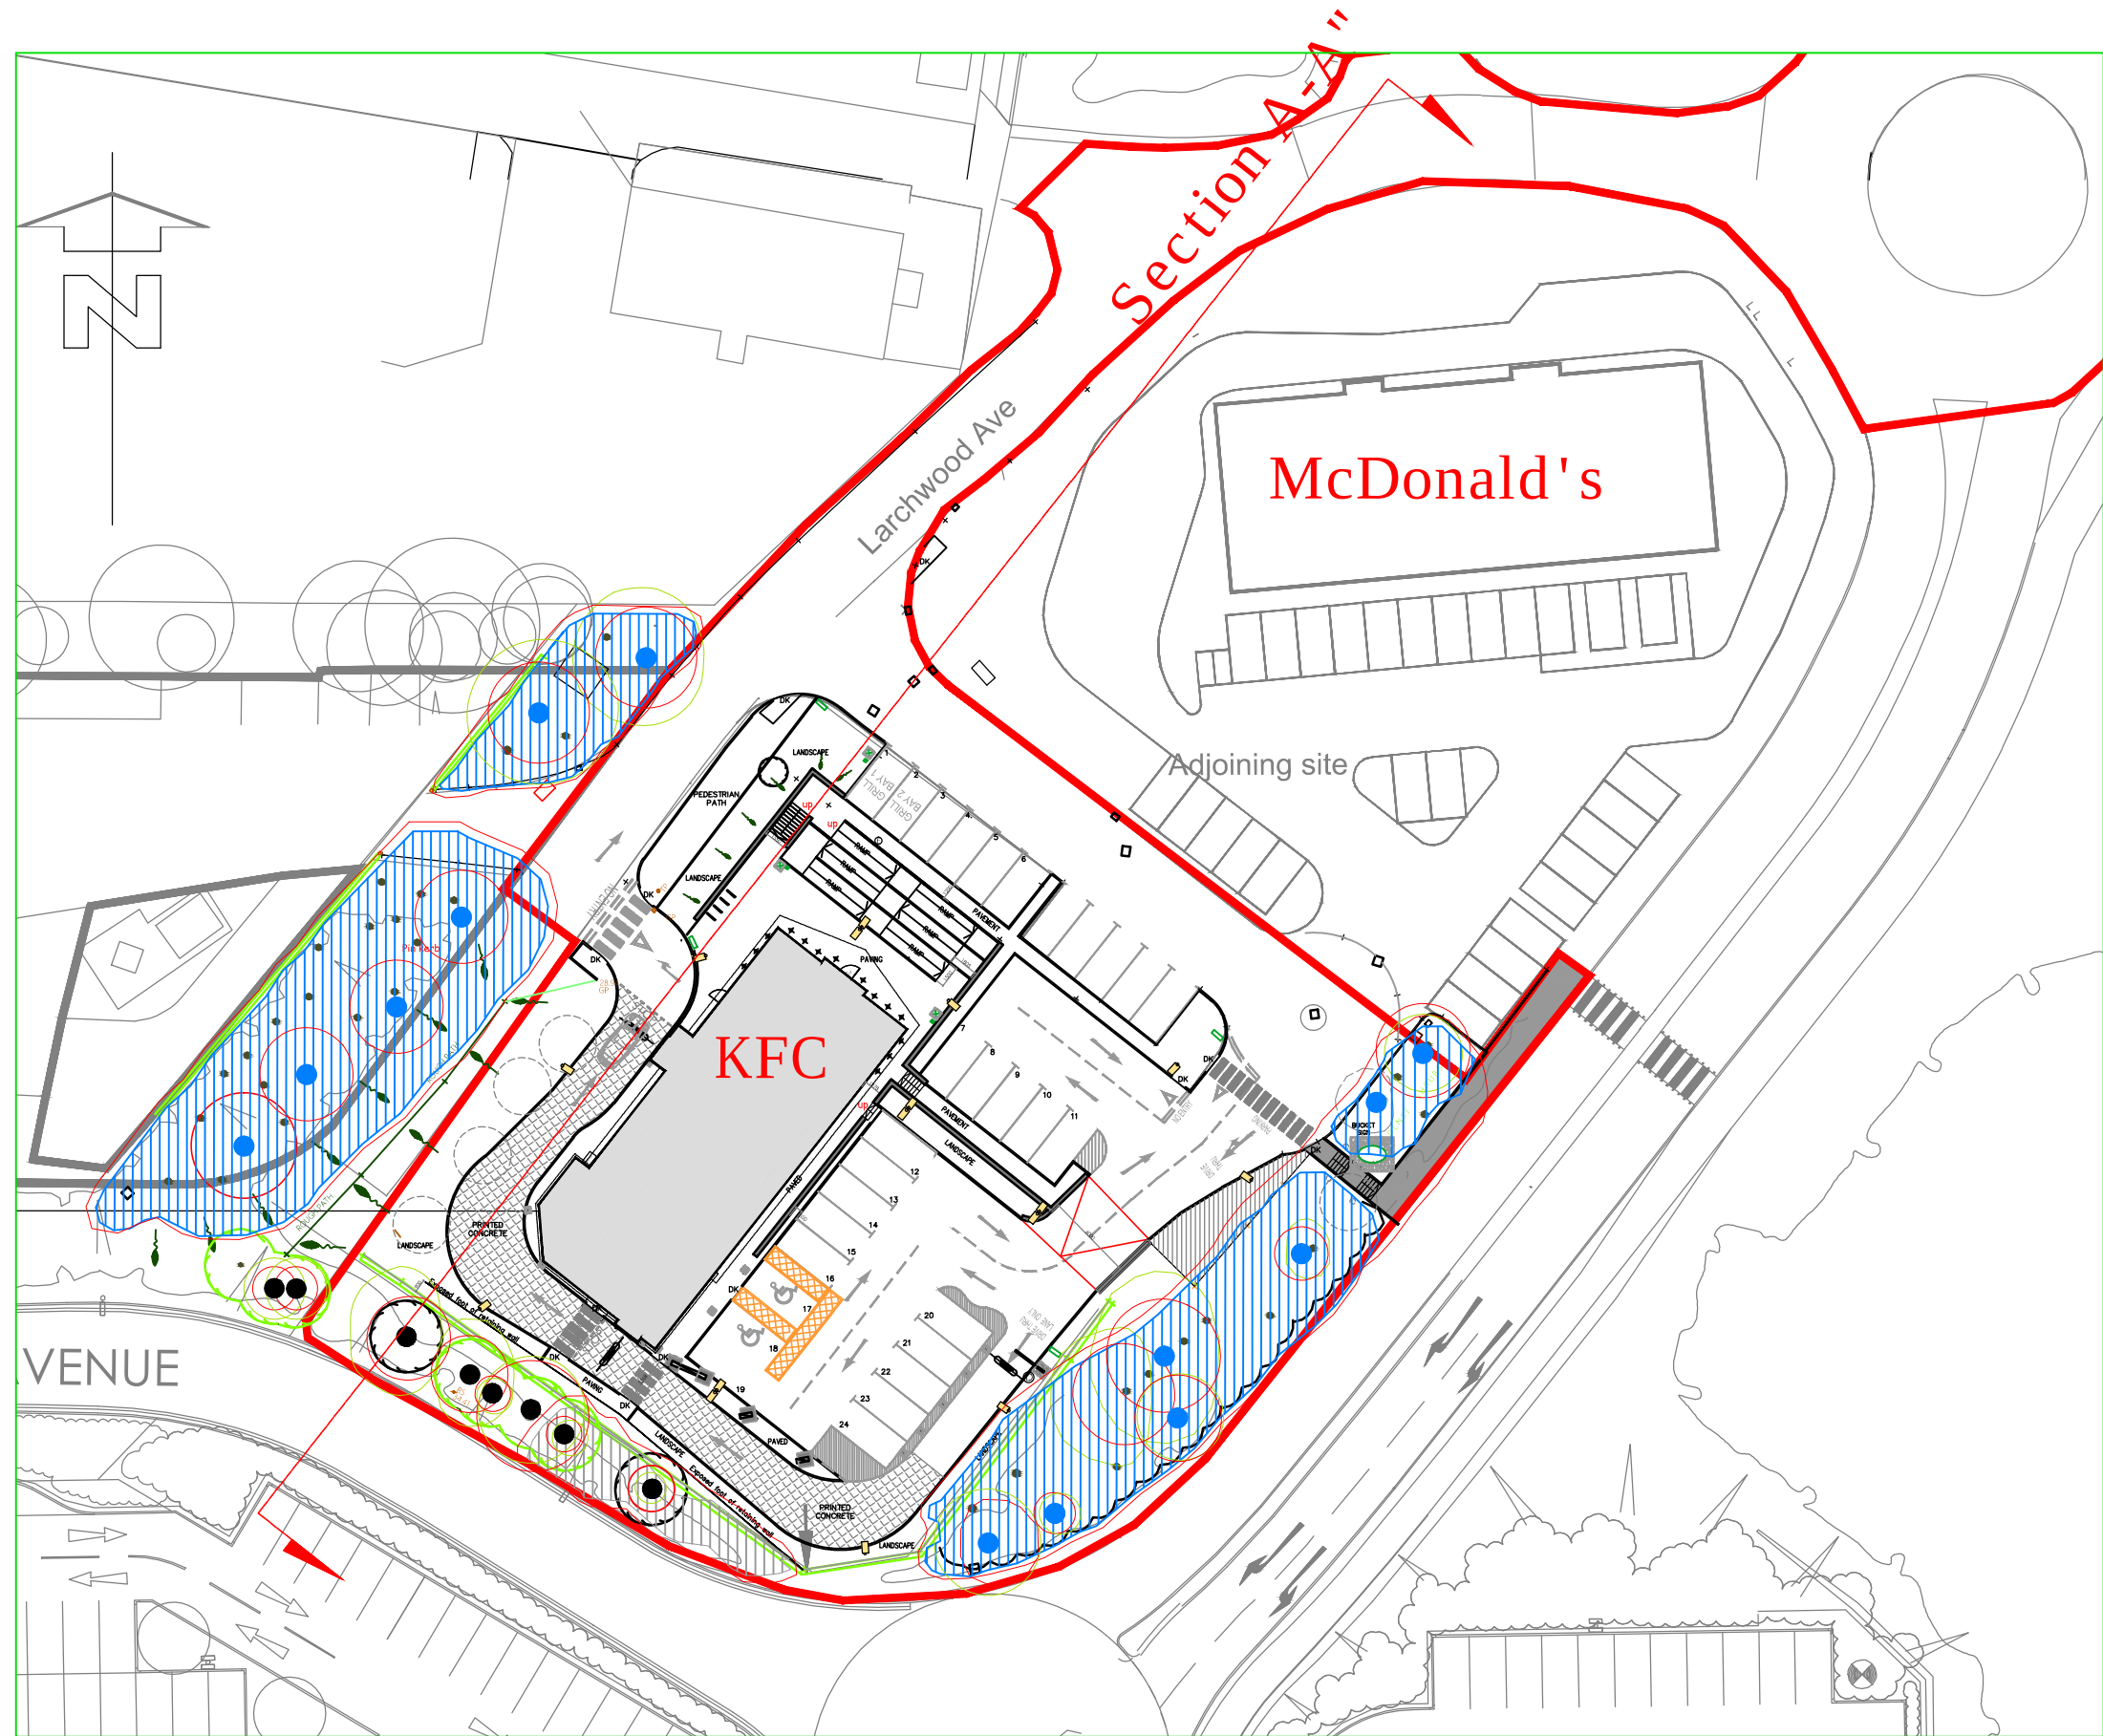


Plan KFC - McDonald's
scale - 1:500 @ A1 / 1:1000 @ A3

The level of the McDonald's unit is approximate
as no topographical information was available

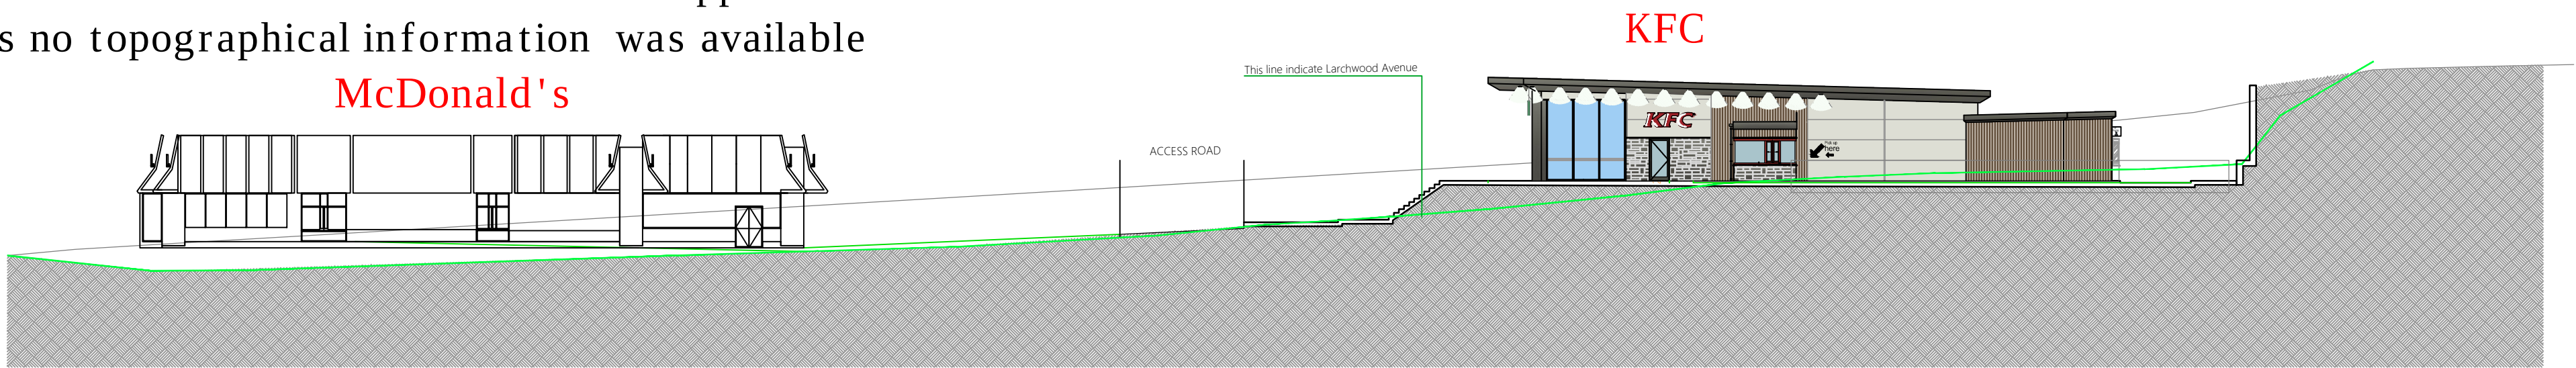

Proposed Section A-A' KFC - McDonald's
scale - 1:250 @ A1 / 1:500 @ A3

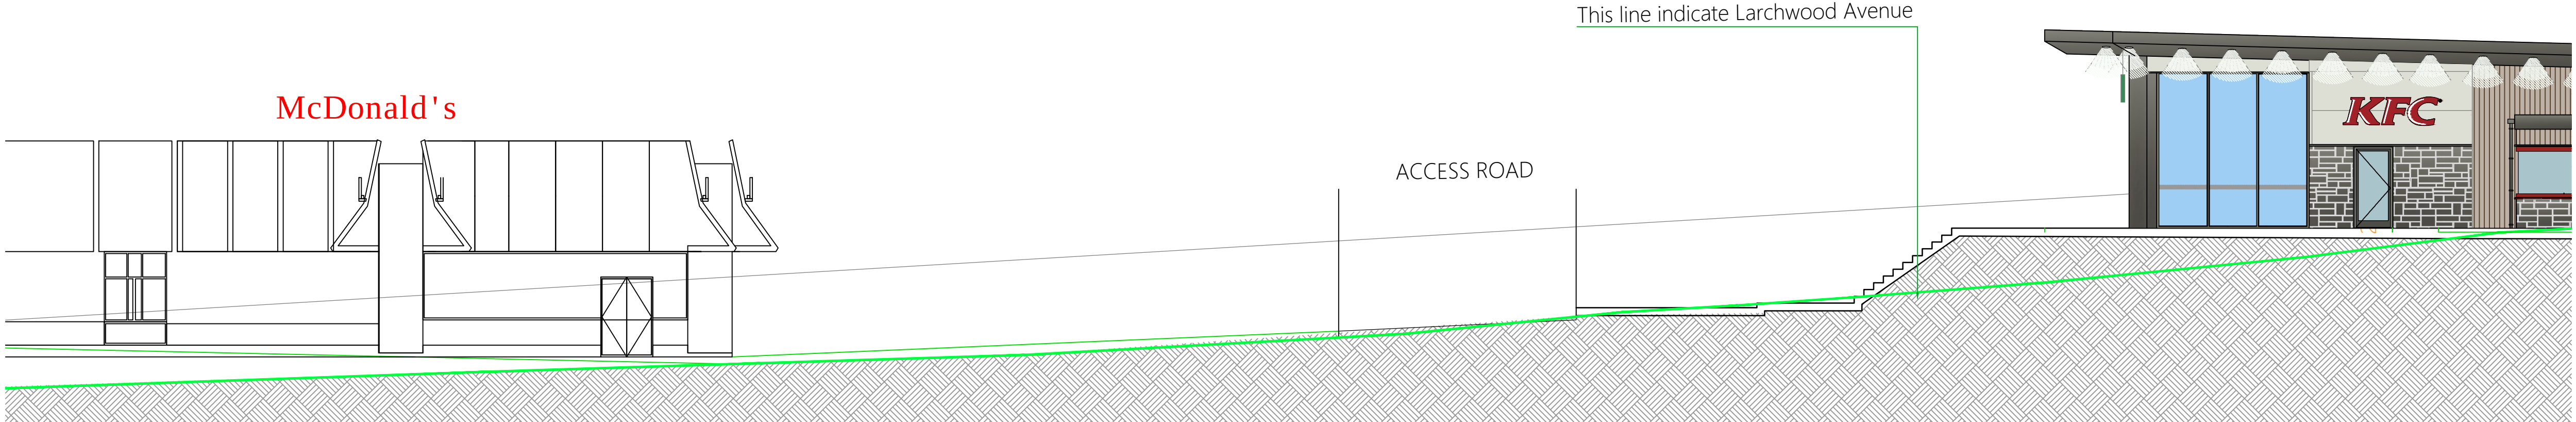


Proposed Section A-A' KFC - McDonald's
scale - 1:100 @ A1 / 1:200 @ A3

SIGNAGE DESIGN SIGNOFF	
Name / Title	
Signature	Date

ALL DIMENSIONS TO BE CHECKED ON SITE.
DO NOT SCALE FROM THIS DRAWING EXCEPT FOR THE
PURPOSES OF LOCAL AUTHORITY PLANNING

B	24-10-16	Site plan updated in line with drawing G121rev K. (NS)
A	14-07-16	Solar Panel omitted. (ARS)
rev	date	description

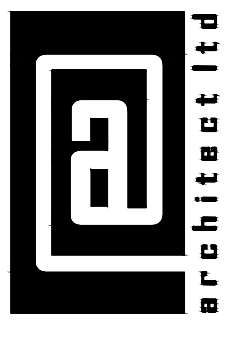

ripon house, suite 7
35 station lane
hornchurch
essex, rm12 6jl
tel.: 01708 477899
fax: 0709 223 4930
e.: office@architect.ltd.uk
web.: www.architect.ltd.uk



New Build

store address
KFC BEDHAMPTON

Larchwood Avenue
P09 3QW

drawing title
PROPOSED
Section A-A KFC-McDonald's

drawn by	checked	date
ARS		JULY 16
store no.	scale	
0000	Indicated	

drawing no.	revision
0000/2011/B214/14-0062	B

PLANNING