



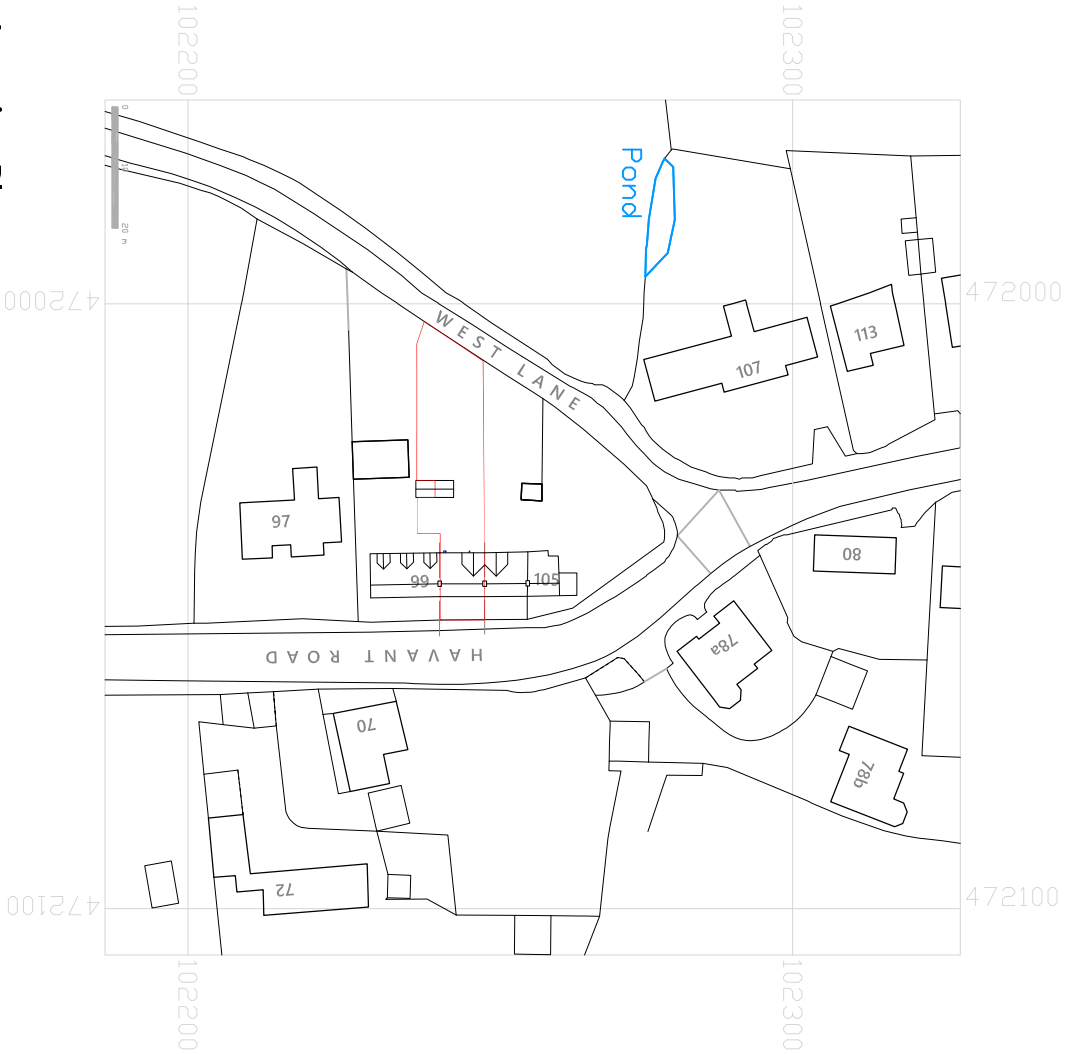

Location Plan

Scale 1:1250

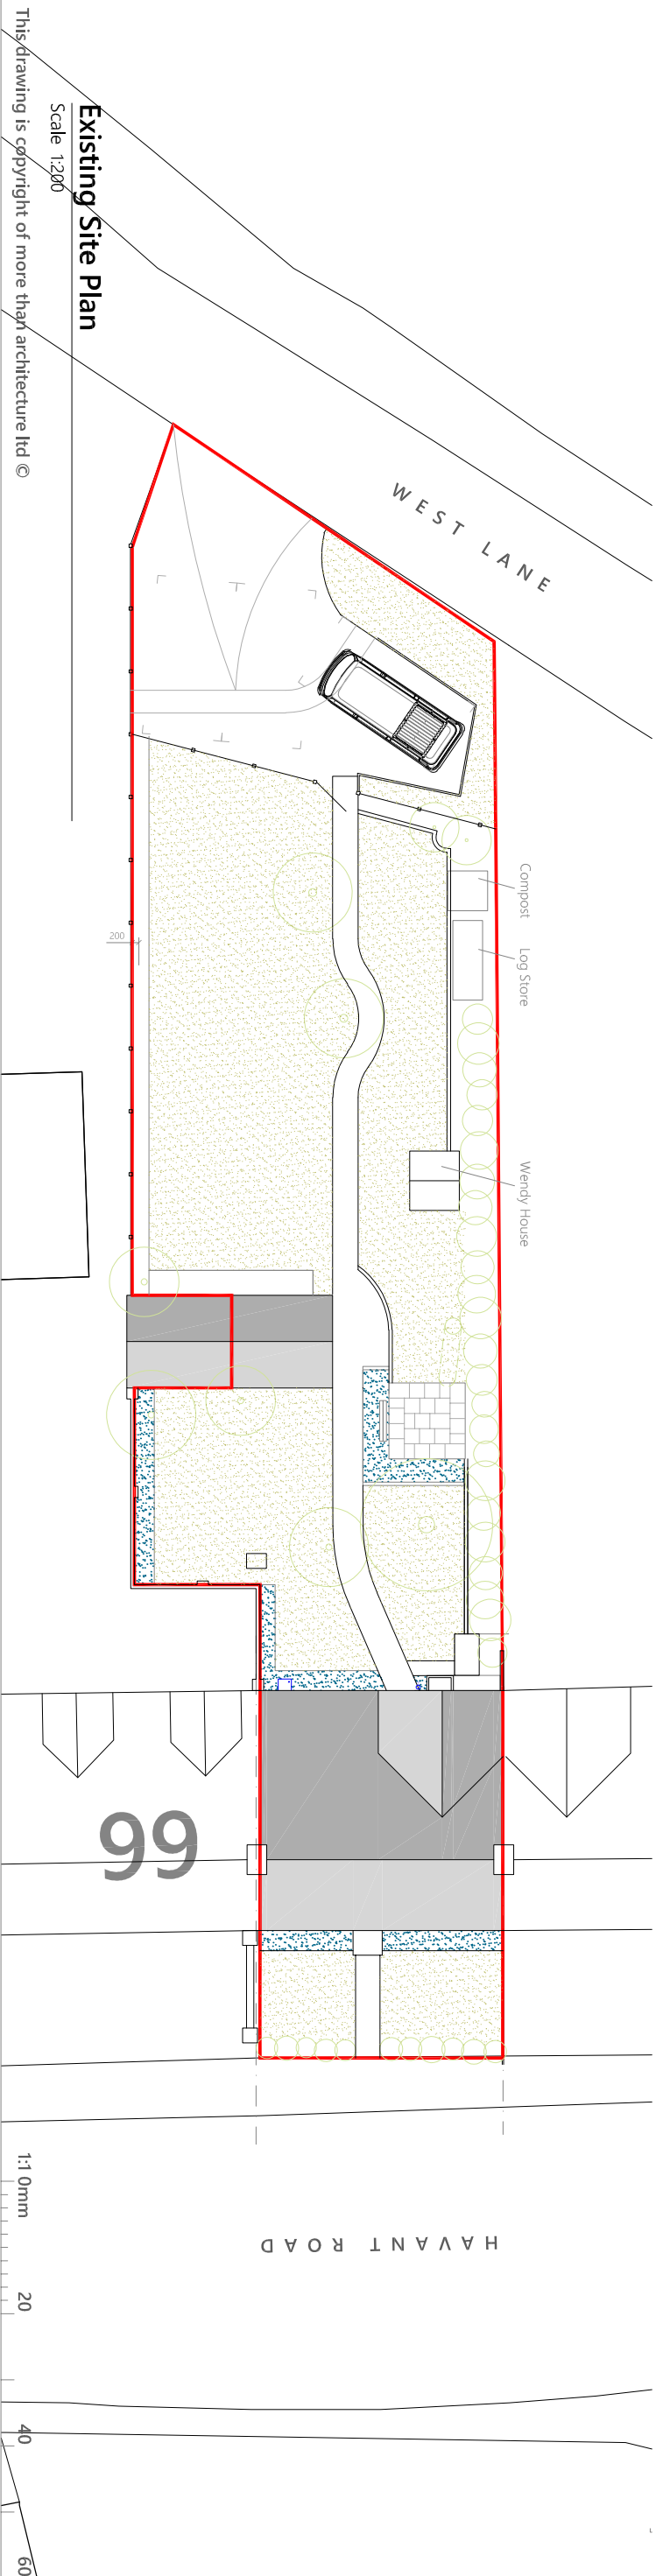

Existing Site Plan

Scale 1:200

This drawing is copyright of more than architecture ltd ©

CLIENT	Young + Crowson	DATE	December 2015	NOTES	This drawing is copyright and shall not be reproduced nor used for any other purpose without the written permission of the architects. This drawing must be read in conjunction with all other related drawings and documentation. Permission is granted to scale from this drawing for the purposes of Local Authority Planning Approval only. Please verify that the information is correctly printed to scale by checking the control bar.
PROJECT	101 Havant Road, Hayling Island.	DWG NO.	P001 / 0.101		
DRAWING TITLE	PO11 OLE	SCALE	@ A3		
	Existing Site Plan	REVISION	02		