

PLOT 64 (AS)


Drawn by RKDB Checked byMAH

Date: FEBRUARY 2017

This drawing and the works depicted are the copyright of Simon Cooper Associates Ltd. and may not be reproduced or amended except by written permission. No liability will be accepted for amendments made by other persons.

Revisions


Rev	Date	Drawn	Checked
-----	------	-------	---------

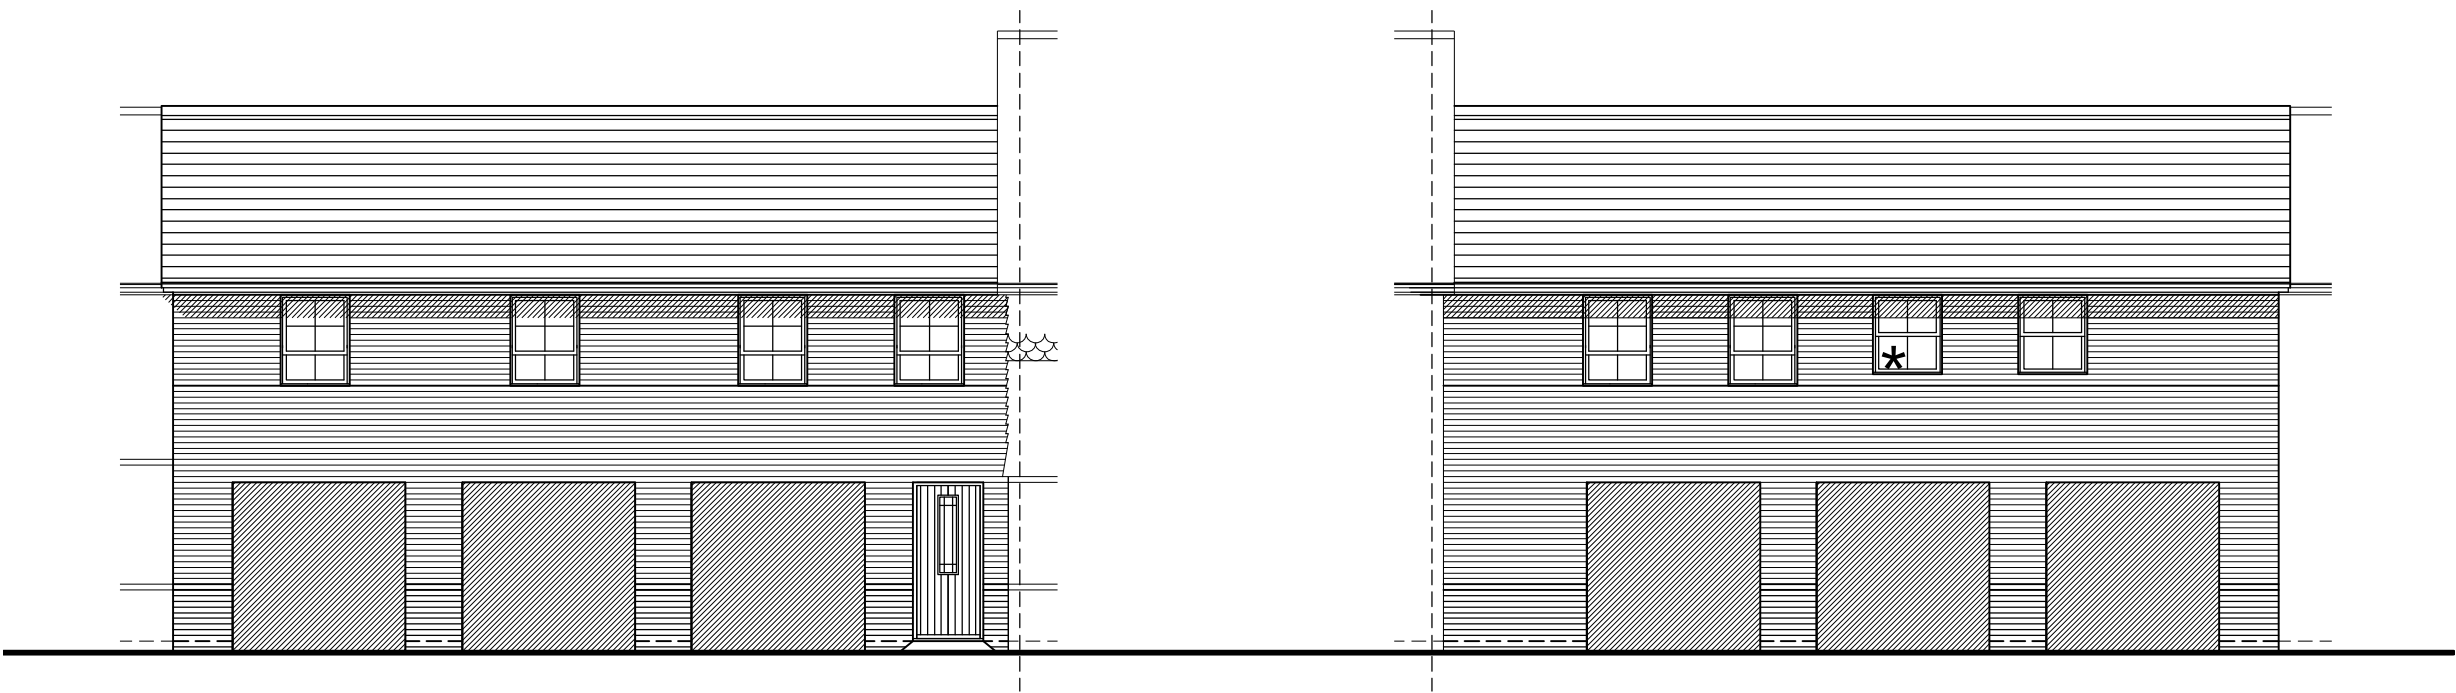

Front Elevation

Rear Elevation

* Obscure Glazed Windows

 

Scale 1:100


Project:

HAVANT ROAD,
EMSWORTH, HAMPSHIRE

Drawing Title:

TYPE 73
ELEVATIONS

Client:

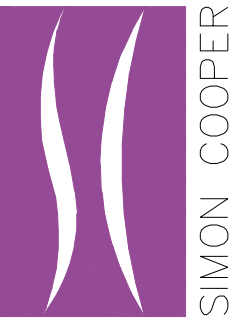

Simon Cooper Associates Limited,
Connaught House, 22/24 Guildford Road,
Bagshot, GU19 5JN
Telephone 01276 450039
info@simoncooper.net www.simoncooper.net

Drg No: 18-2059-T73-107

Scale @ A3:1:100

Rev: