



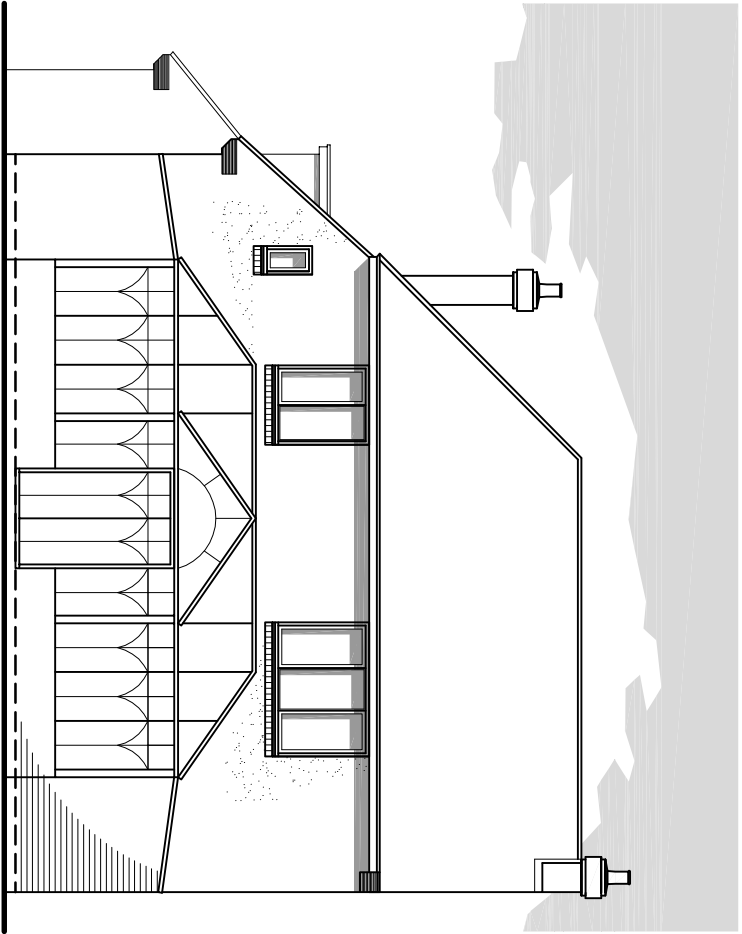

EXISTING REAR ELEVATION (facing south)
SCALE 1:100

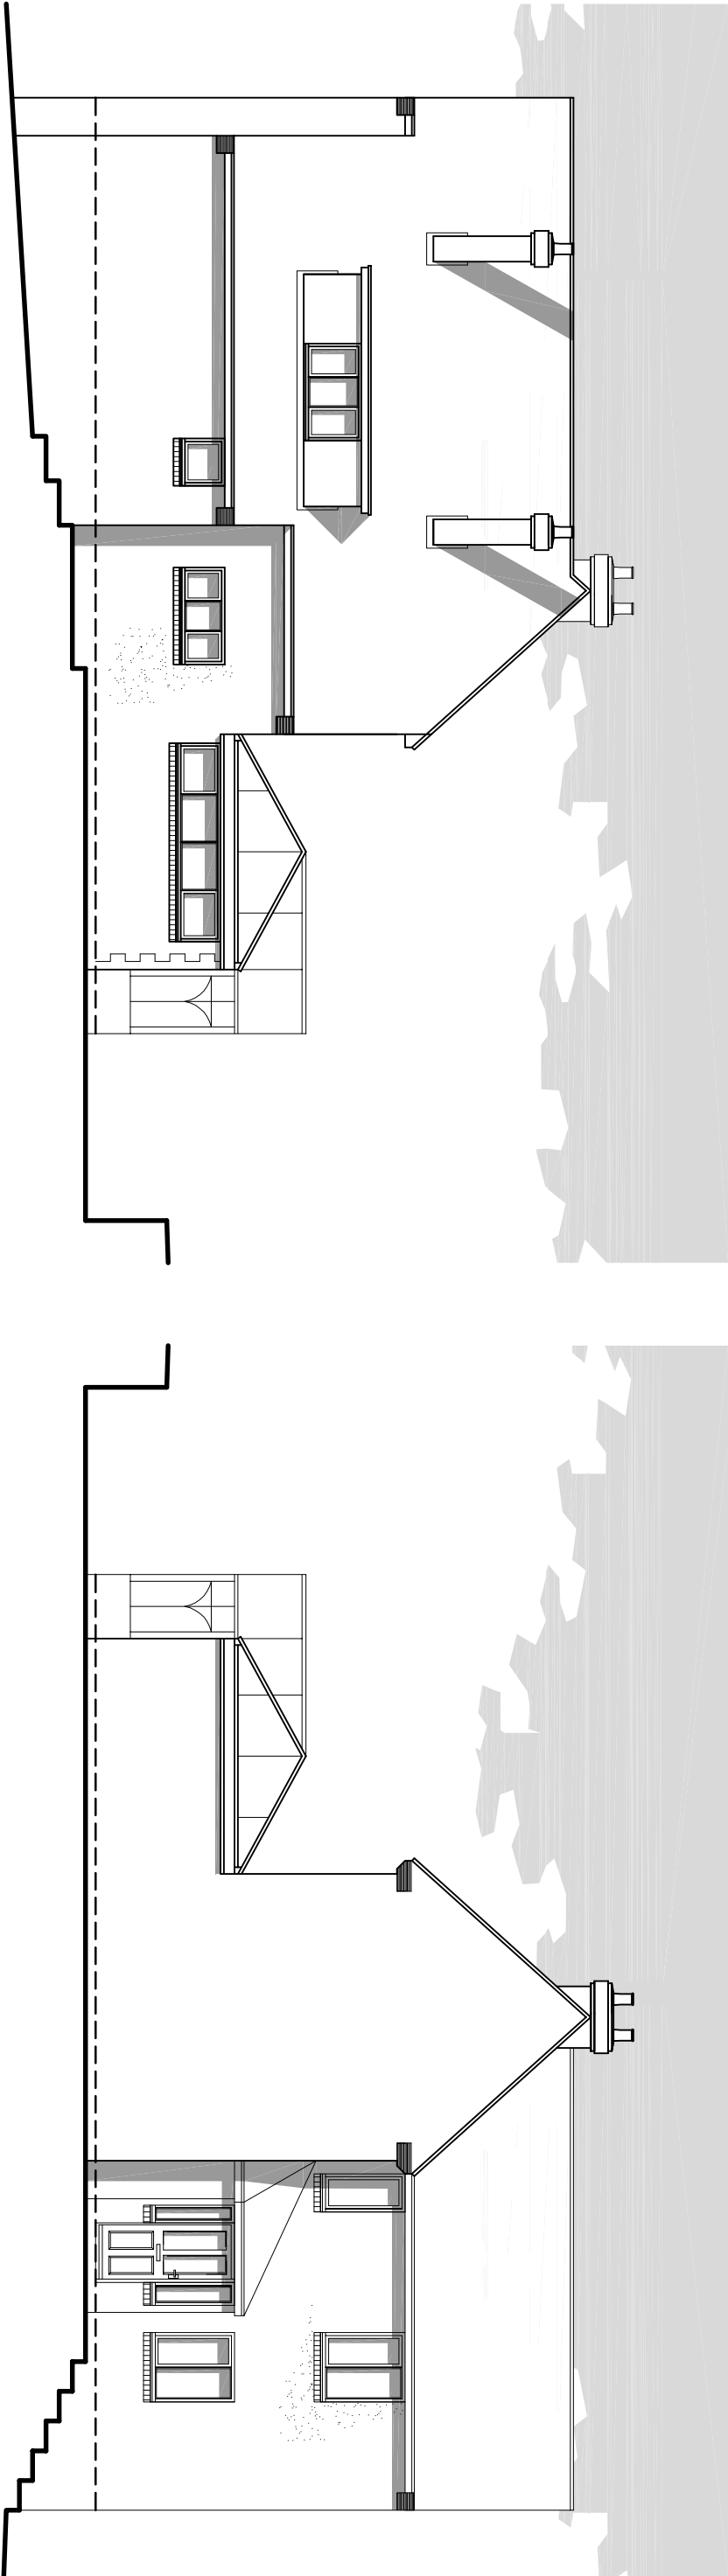

EXISTING SIDE ELEVATION (facing west)
SCALE 1:100

EXISTING SIDE ELEVATION (facing east)
SCALE 1:100

The drawing is the copyright of CMcDesign and may not be copied, altered or reproduced in any form without the written consent of CMcDesign.

It is the responsibility of the building owner to draw up all legal agreements with adjoining property owners to cover the overhanging of any fascias, gullies, balconies or any part of the building. CMcDesign can not be held responsible in any way whatsoever for any legal costs or other costs incurred through any neighbouring disputes.

It is the sole responsibility of the building owner to comply with the party wall act 1996. CMcDesign can not be held responsible in any way if non compliance is adopted.

Use figured dimensions only. In millimetres only unless stated otherwise.

all levels and contours to be checked and to verify all dimensions on the plot to works commencing any discrepancies or boundary locations are to be brought to the attention of CMcDesign immediately before any further work takes place on site.

revision

client

ortheligh

stage

planning

date

may 2017

scale

1:100 @ A3

address

42 the brow
portsmouth
hampshire
po7 2da

drawing no.

341/05/05

drawing

existing
elevations

CMcdesign architectural services



the studio 22 melrose road,
chichester, hampshire, SO53 5ds
t 0768 997454
e studio@cmc-design.co.uk
w www.cmc-design.co.uk