


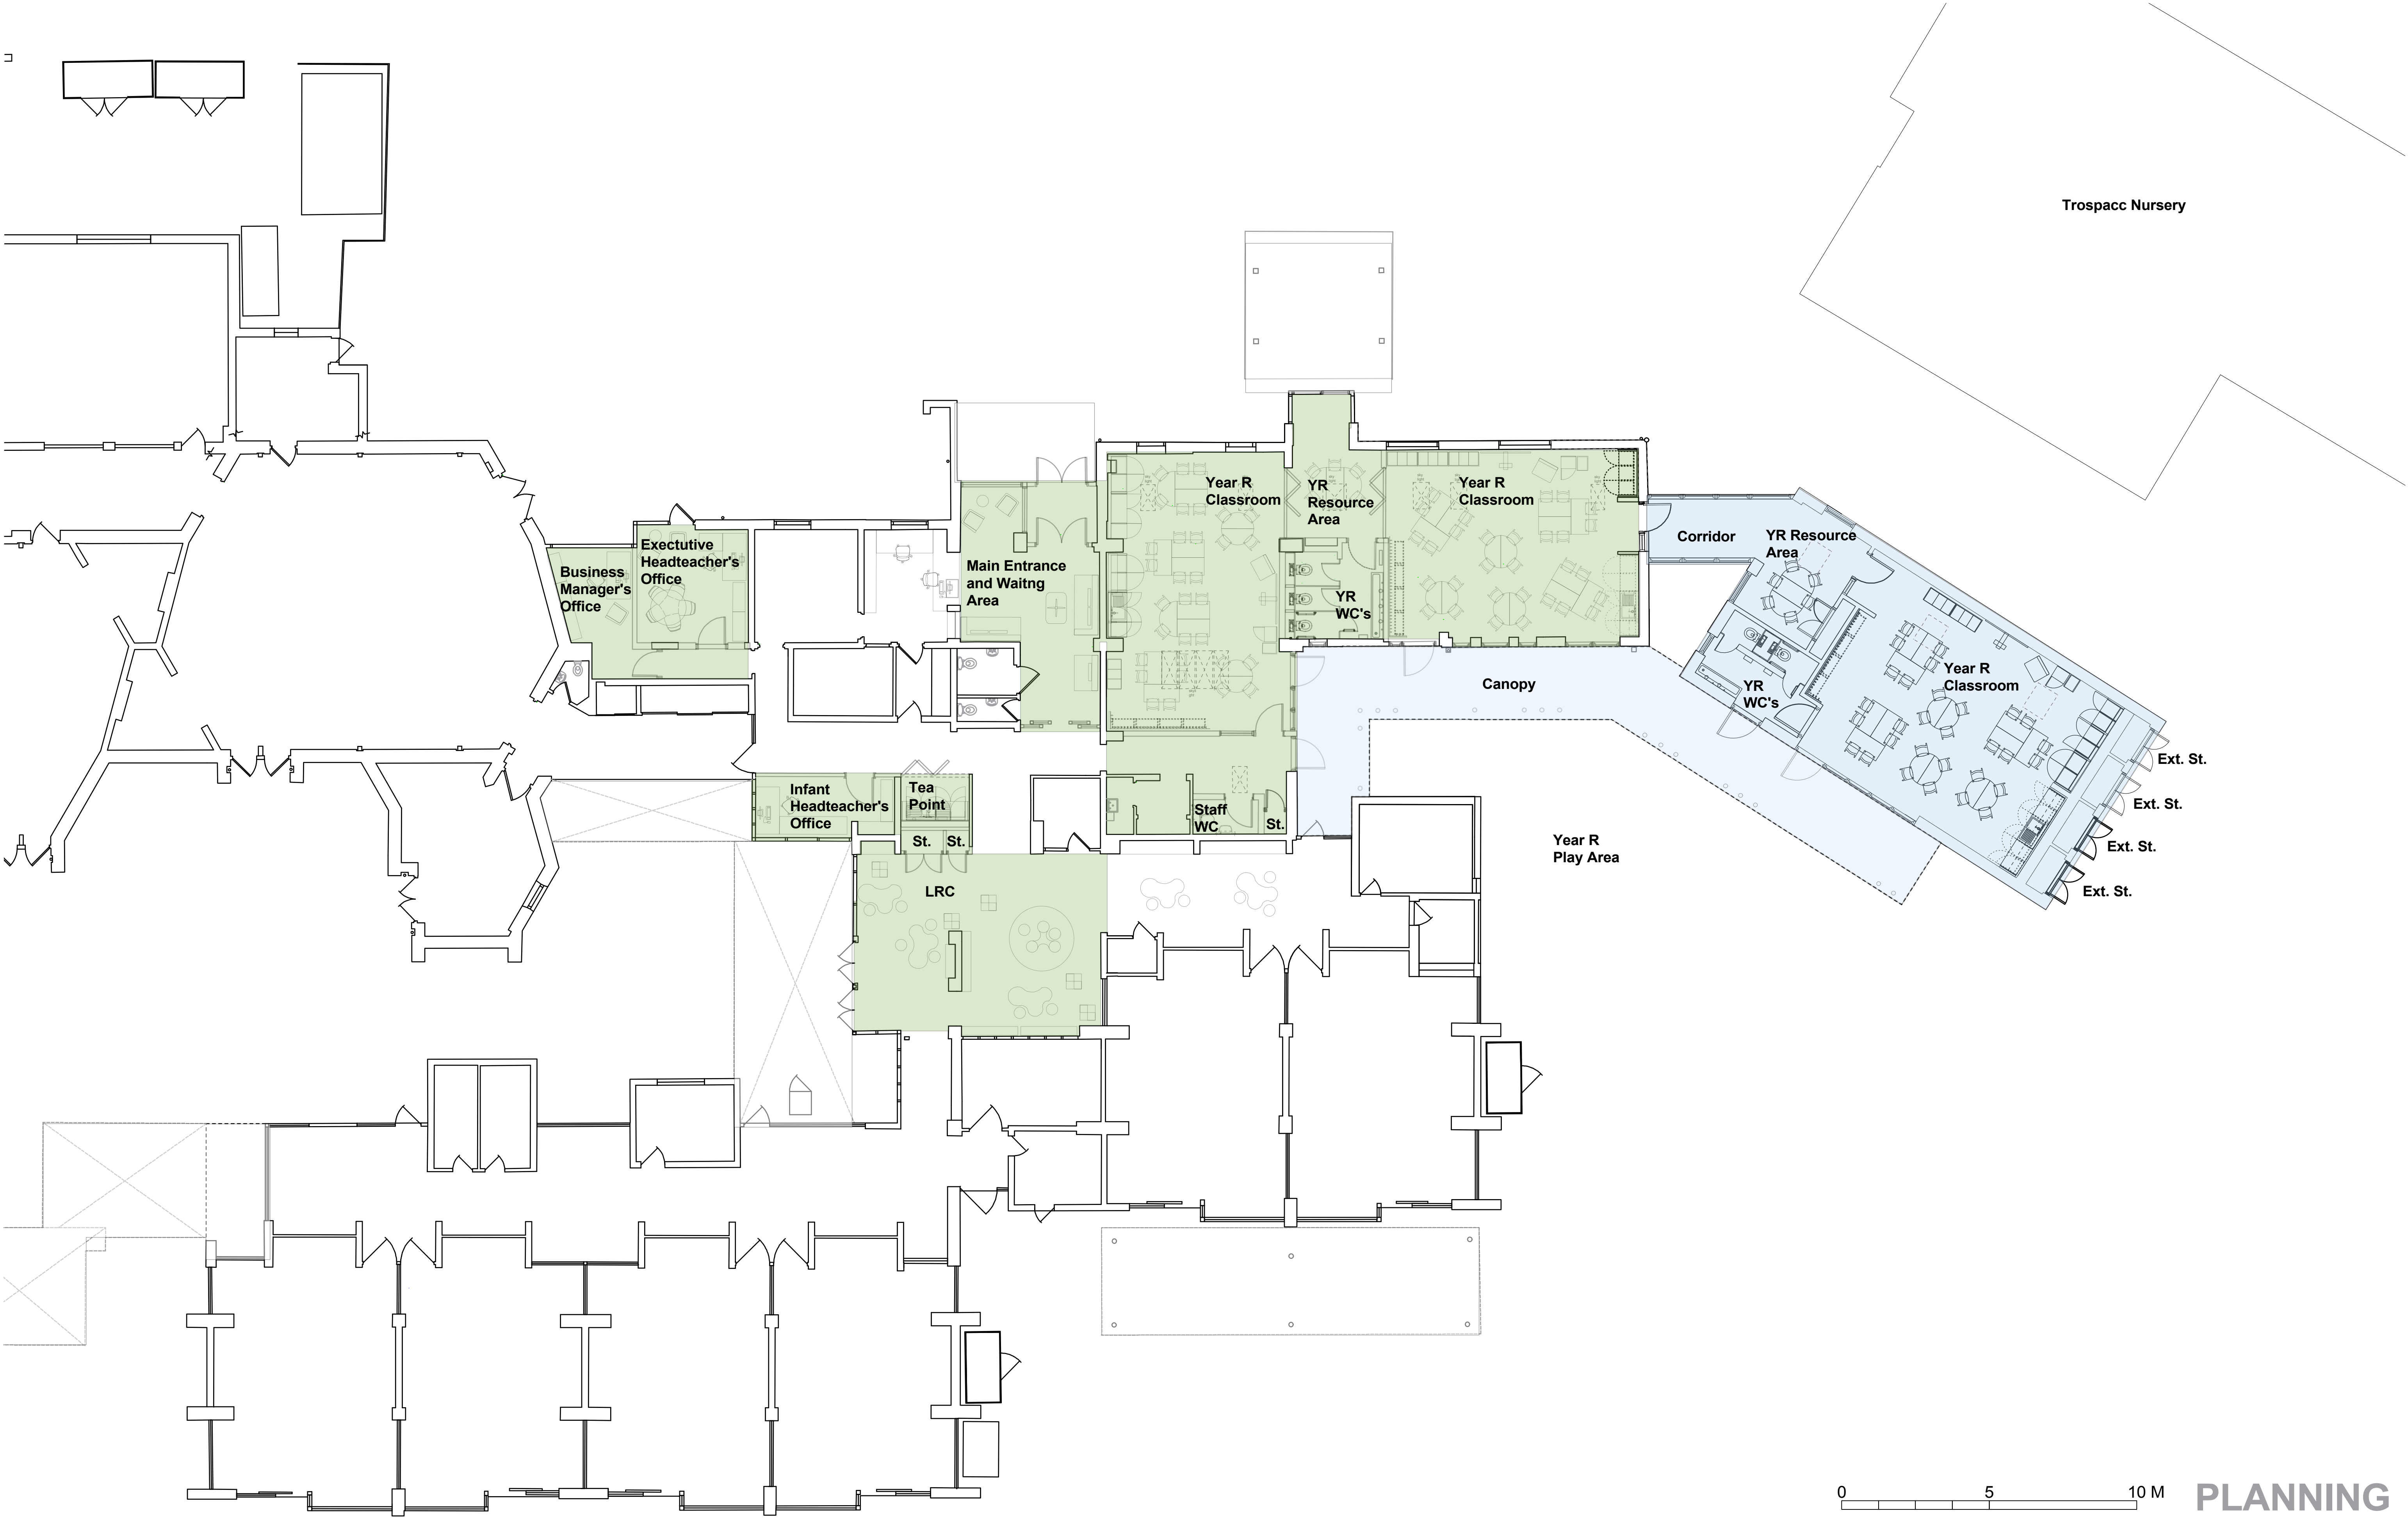

Trosnacc Nursery

Business Manager's Office

Exectutive Headteacher's Office

Main Entrance and Waitng Area

Year R Classroom

YR Resource Area

Year R Classroom

YR WC's

Corridor

YR Resource Area

Year R Classroom

YR WC's

Ext. St.

Ext. St.

Ext. St.

Ext. St.

Year R Play Area

Infant Headteacher's Office

Tea Point


St. St.

Staff WC

St.

LRC

Key	
	Existing Building
	New Build
	Refurbishment

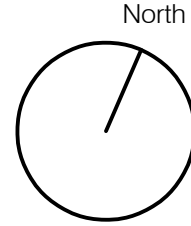

Notes			
1	This drawing is © copyright Hampshire County Council 2015. No unauthorised reproduction of any kind is permitted.		
2	No Dimensions to be scaled from this drawing		
3	This map is reproduced from Ordnance Survey material with the permission of Ordnance Survey on behalf of the controller of Her Majesty's Stationery Office © Crown copyright. Unauthorised reproduction infringes Crown Copyright and may lead to prosecution or civil proceedings. (100019180), (2015)		

rev	description	date	by

Hampshire County Council

PROJECT

Hampshire County Council

Trosnant infant & Junior Schools

1FE Expansion

SCALE

1:100 @A1

1:200 @A3

DATE

20/10/16

DRAWN.

VM

CHKD.

CH

HCC Property Services,
Three Minsters House,
76 High Street, Winchester SO23 8UL.
tel: (01962) 847801

Property Services

SHEET CONTENTS

Proposed New Infant Block

Floor Plan And

Associated Refurbishments

DRAWING No.

P10759-A-2010

REVISION

0 5 10 M

PLANNING