



NOTE: THE MAXIMUM ROOF PITCH SET BY
 HAVANT PLANNING FOR THE NEW DWELLING IS 30°
 IF THERE IS A CONCERN REGARDING RIDGE
 HEIGHT THE PITCH CAN BE REDUCED TO 25° THIS
 WOULD ALIGN THE NEW RIDGE LEVEL WITH EXISTING.

67 SOUTHWOOD ROAD HAYLING ISLAND
 HAMPSHIRE PO11 9PT
 PROPOSED SINGLE STOREY DWELLING
 DRAWING NUMBER: FJ/ PD 17

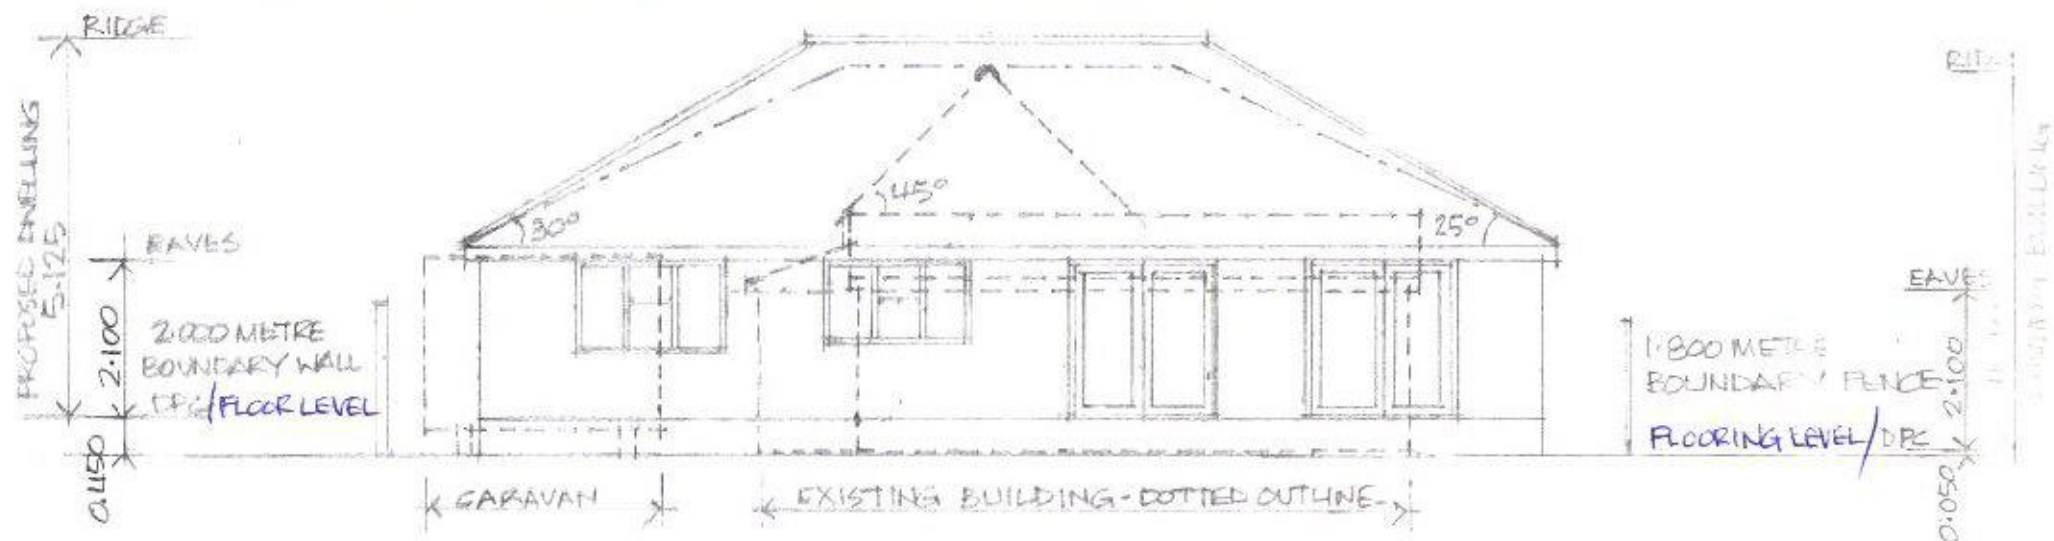

NORTH ELEVATION SCALE 1:100

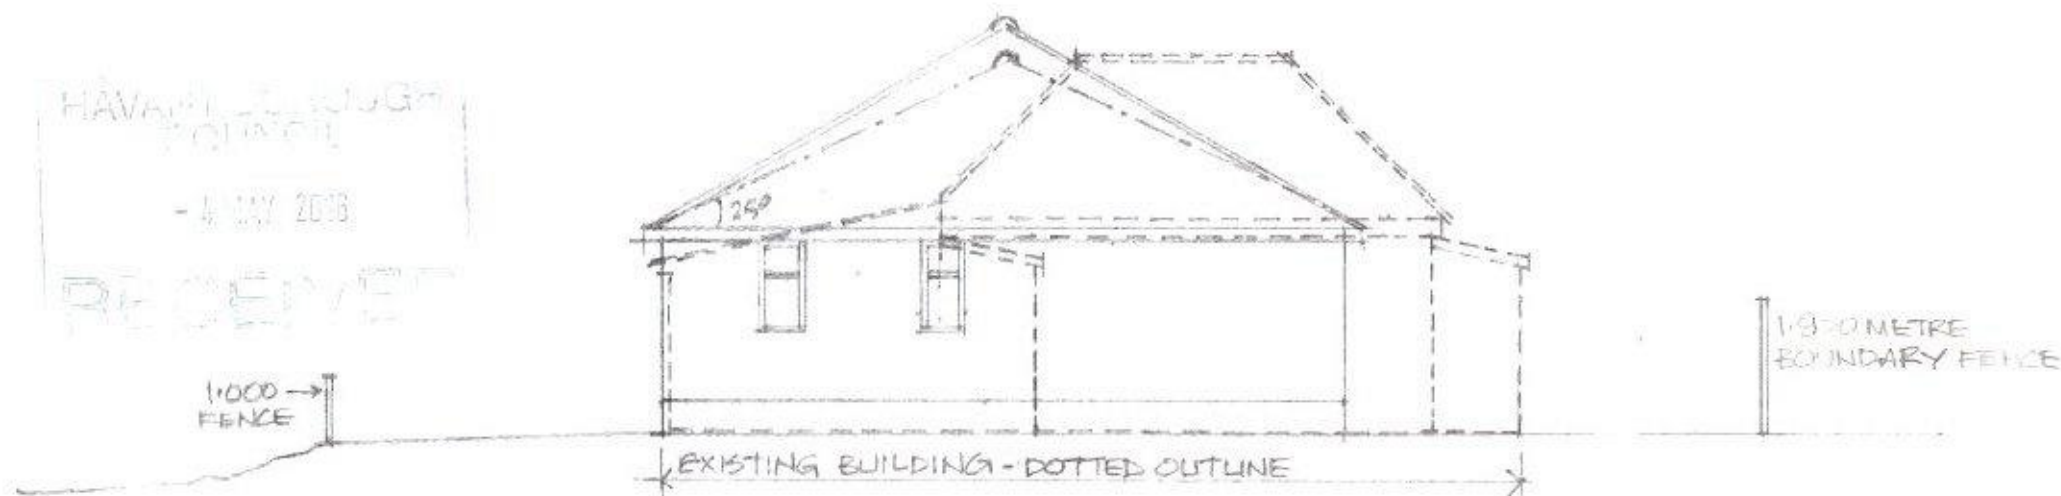

WEST ELEVATION SCALE 1:100

HAVANT TOWN COUNCIL

4 MAY 2018

RECEIVED