

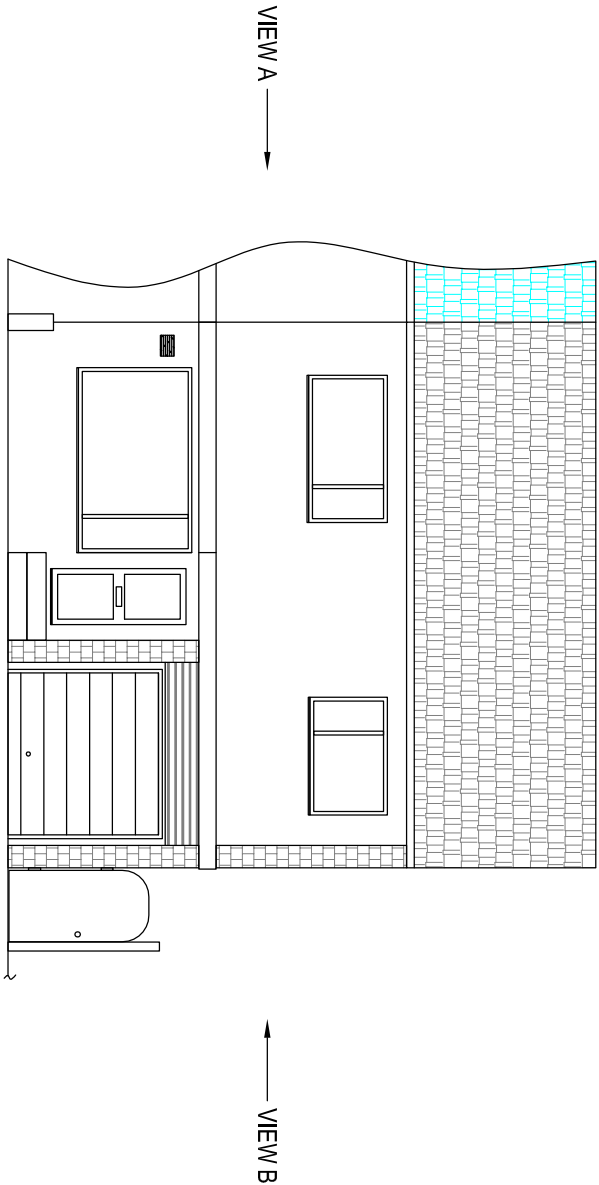


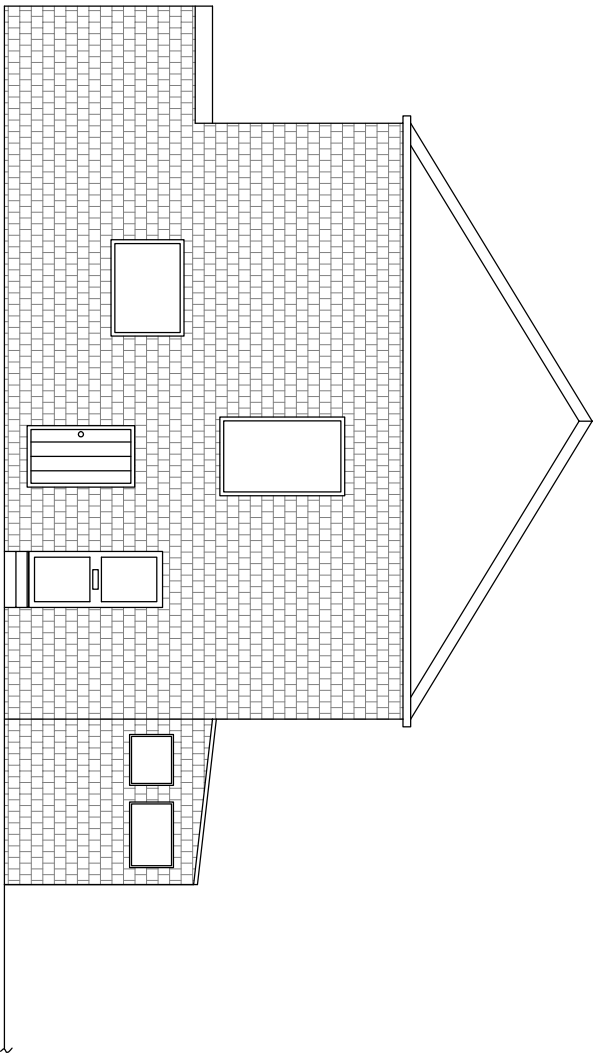

FRONT ELEVATION

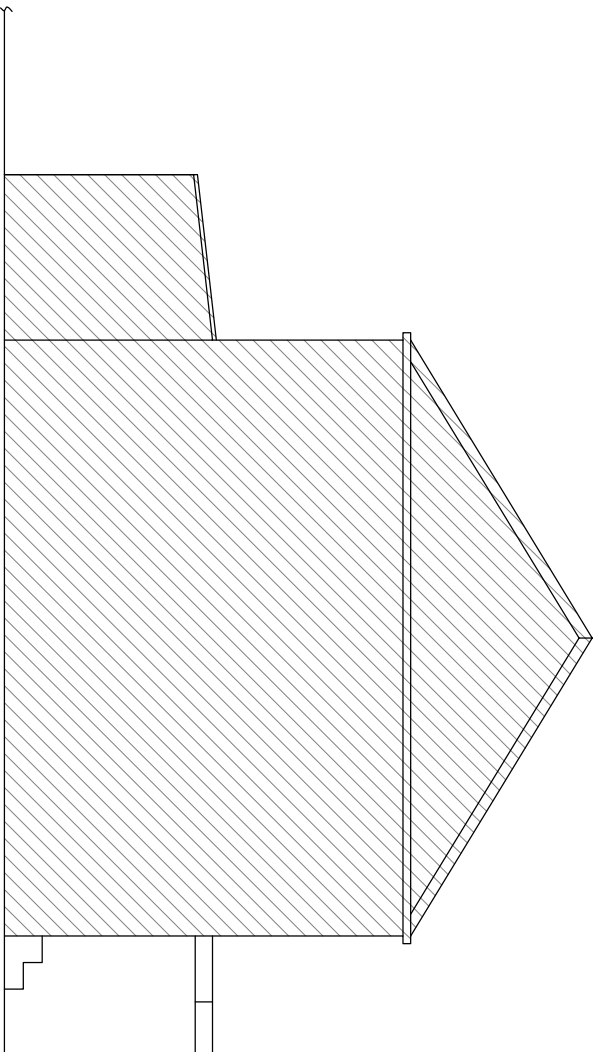

NOTES:

- FOR GENERAL NOTES SEE SHEET 01.

01	22/12/2016	AC				FIRST PLANNING APPLICATION
ISS	DATE	DRN	CKD	CERT		DESCRIPTION
REVISION TABLE						

MR. ARON COBB 118 CORBETT ROAD WATERLOOVILLE PORTSMOUTH HAMPS PO7 5TF aronc@caruk.com			SCALE: 1:100		SHEET SIZE: A3		ALL DIMENSIONS SHOWN IN MM		PROJECT: HOME IMPROVEMENTS TITLE: 118 CORBETT ROAD ELEVATIONS (EXISTING)		
									DRG No:		
									TOTAL SHTS		
									SHT No:		
									ISS:		