



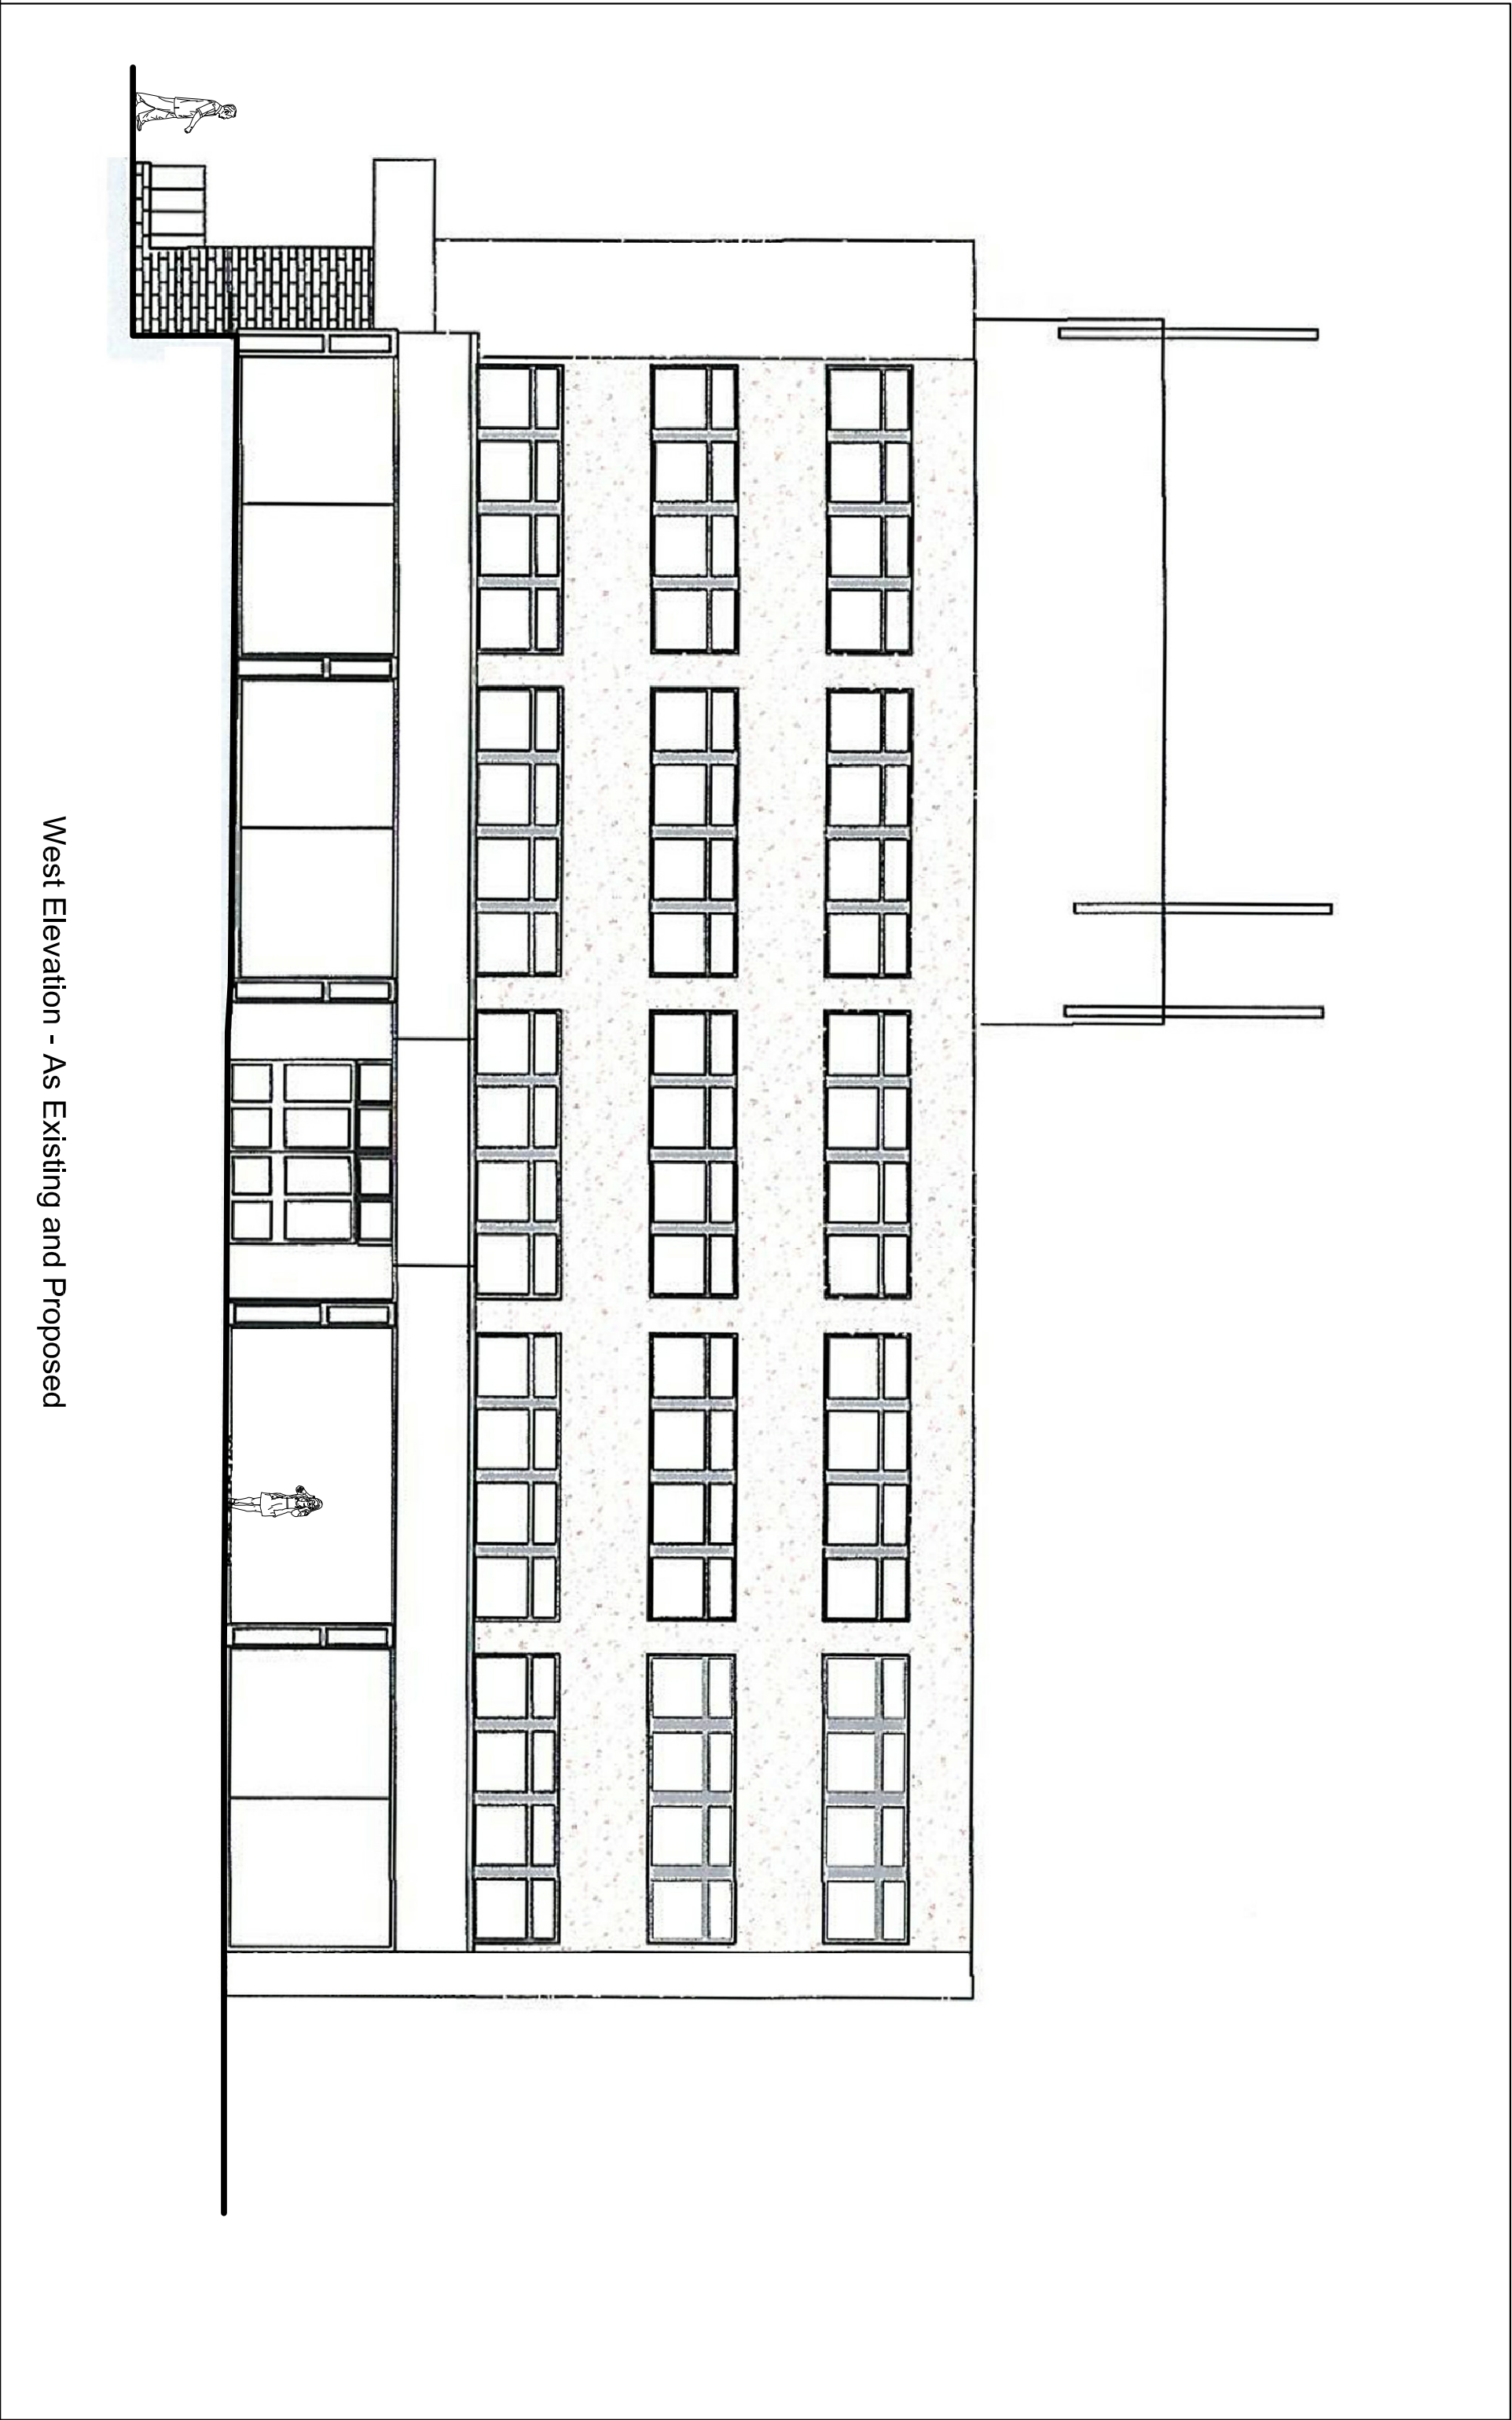

West Elevation - As Existing and Proposed

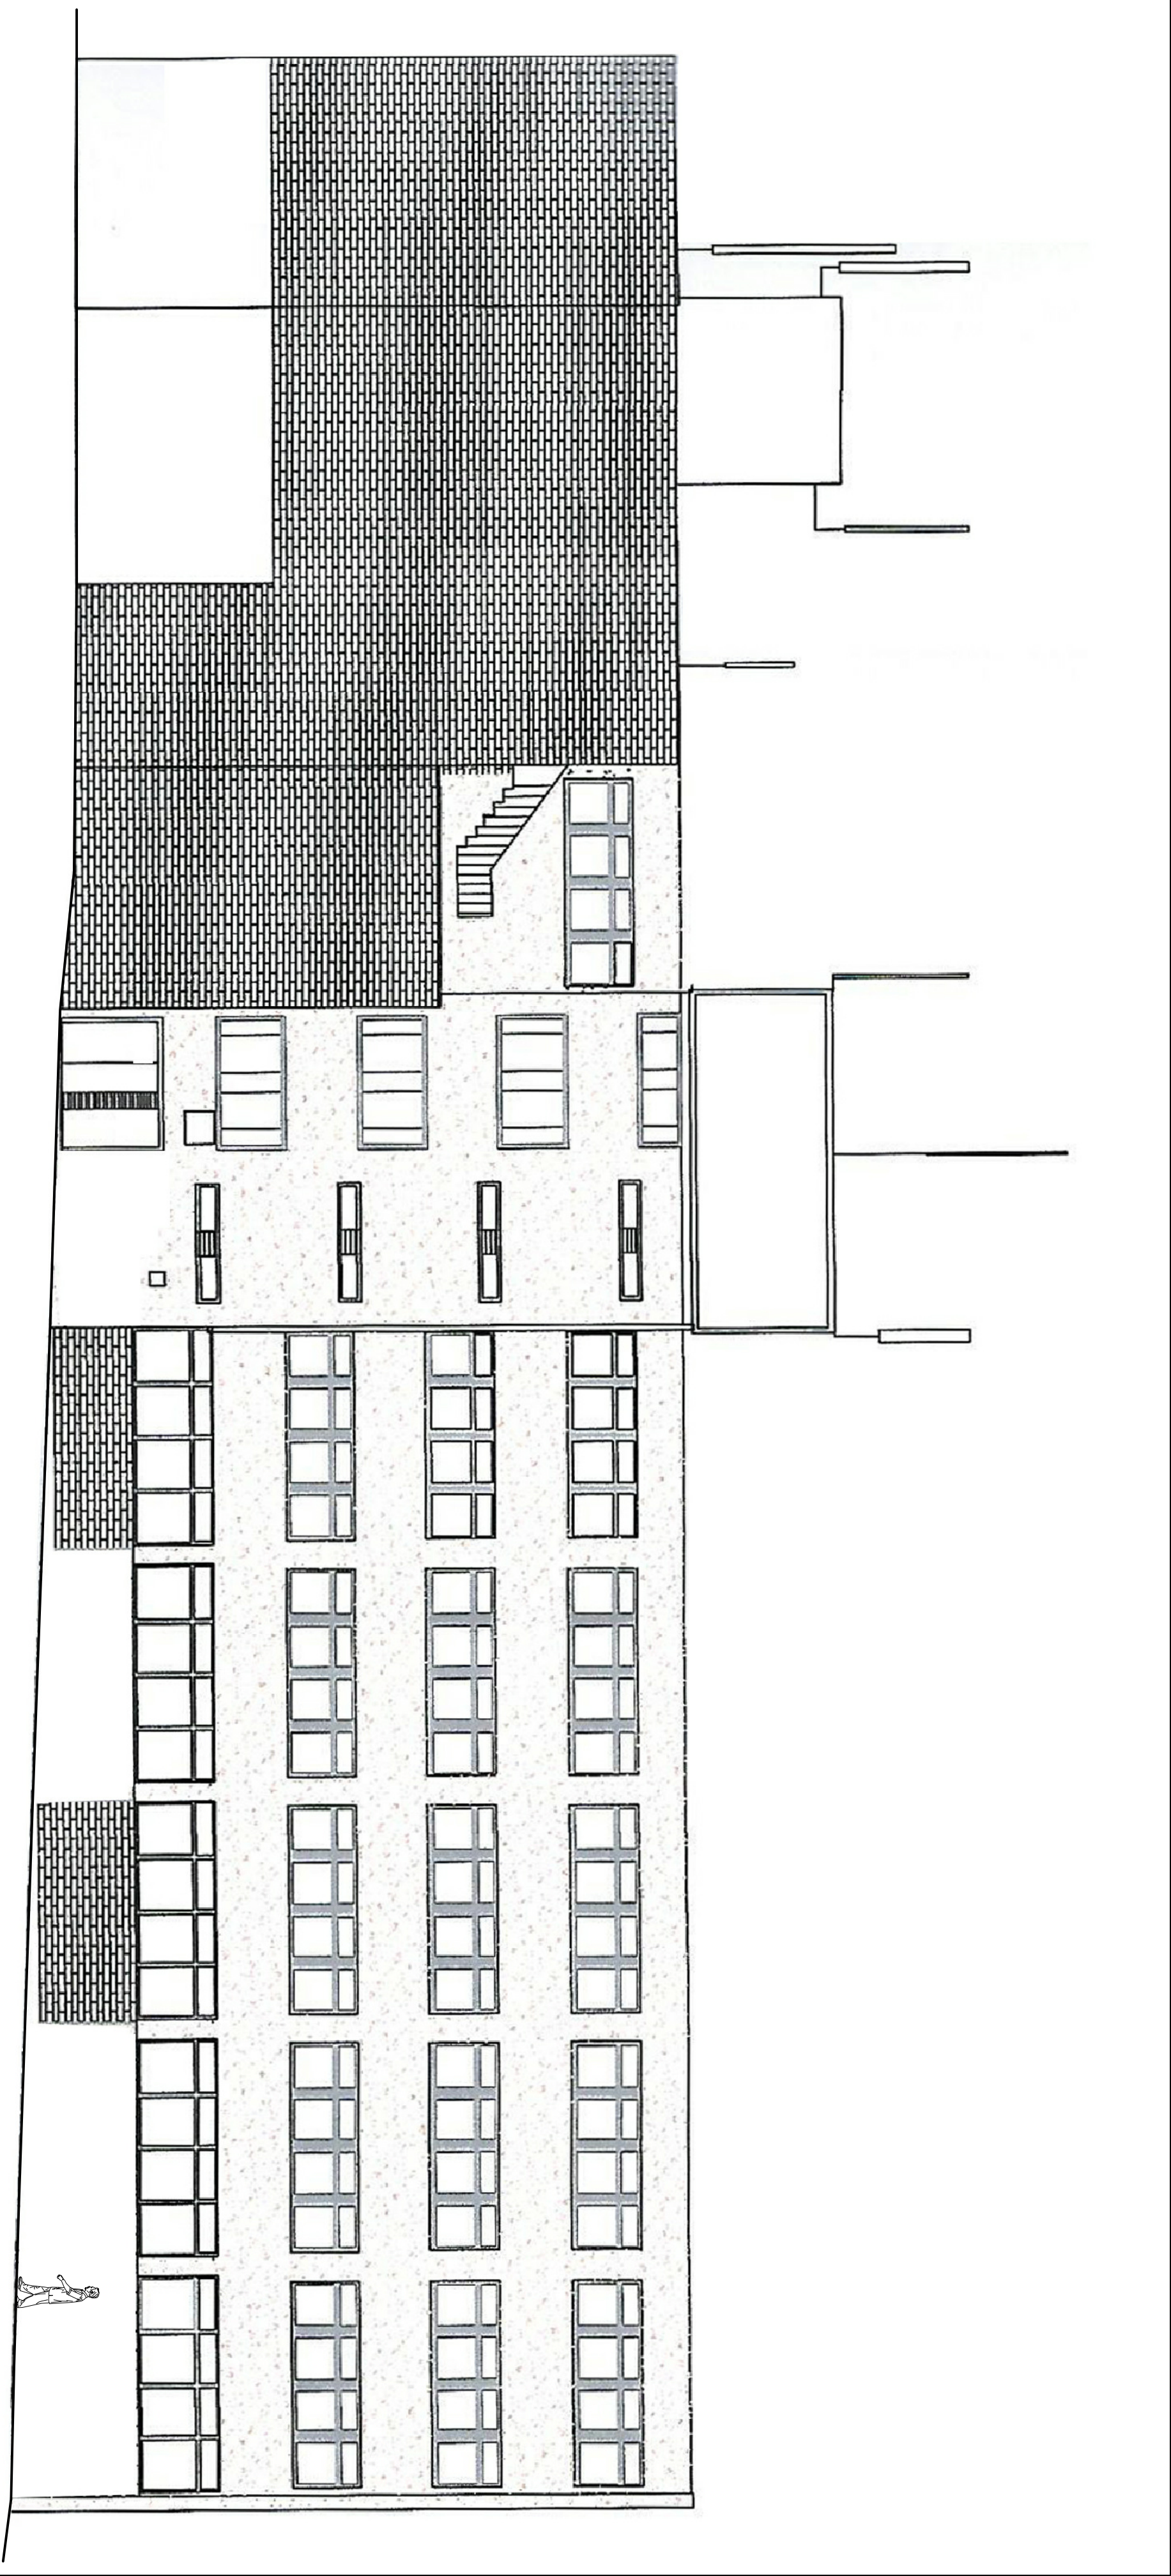

South Elevation - As Existing and Proposed

-	Issued for Planning Application		NJ	15-02-17
Rev.		By	Date	

Wildern Architecture Ltd
Middle House, 3 Sampson Close,
Watersash, Southampton, SO31 9BU
07920 260758

Project

Raebarn House, Hulbert Road,
Waterlooville, PO7 7DU

Client
Oakdene Construction Ltd

Title West and South Elevations - As Existing and Proposed				
Job No.	Drawing No.	Scale	Drawn By	Revision
W16-030	002	1:100@A1	NJ	-