

 
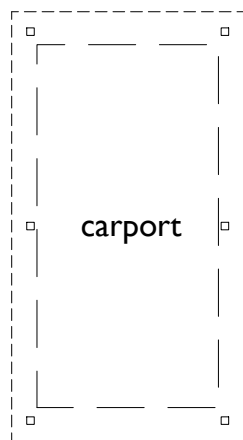


REVISIONS					
REV.	DESCRIPTION	DRAWN	CHKD.	DATE	
A	Double garage replaced with single Car Port.	JR	**	14/12/16	
B	Single garage Omitted. Car port plot numbers updated.	JR	**	19/01/17	

 

Ground Floor Plan

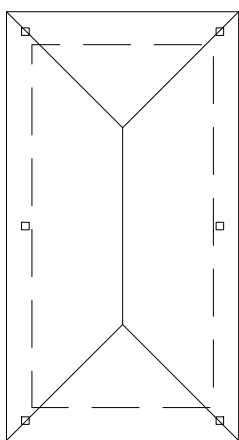


Roof Plan

SINGLE CARPORT DETAILS Type I

Plot numbers:
6 & 9

For specific layout and location information see Site Plan Drawing I4-I096-050

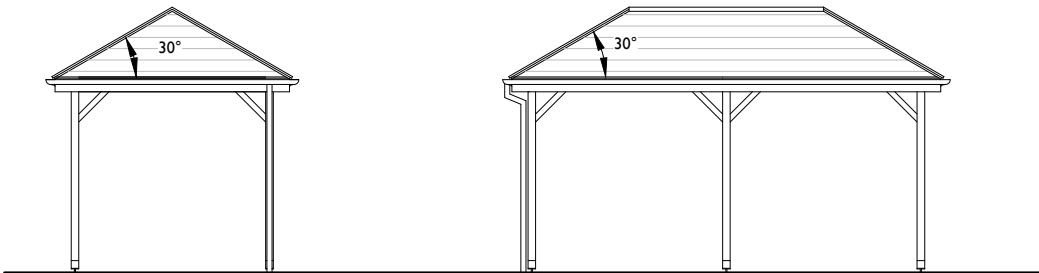


carport

FRONT ELEVATION

front

SIDE ELEVATION

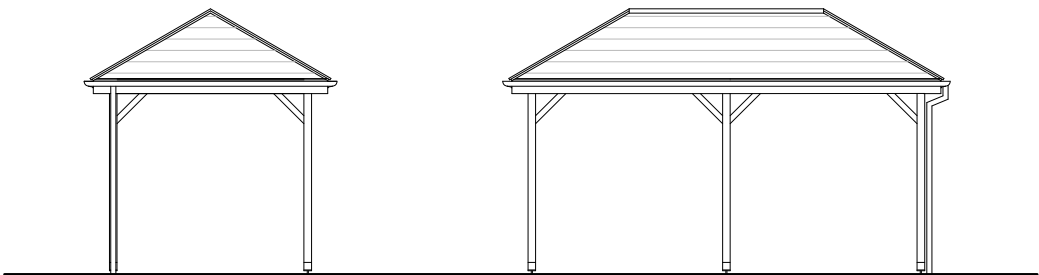

REAR ELEVATION

SIDE ELEVATION

front

Single Carport details Plots 6 & 9.

For location see Site Layout Plan



Scale 1:100 at A2



The Studio, Unit 17, Vicarage Farm, Winchester Road,
Fair Oak, Hampshire, SO50 7HD
023 8069 7010
enquiries@urbanpulsedesign.co.uk www.urbanpulsedesign.co.uk
PROJECT
East Leigh House
Bartons Road
Havant
Mildren Homes

Project type Residential + Commercial	Drawing classification Floor Plans/Elevations	Work stage Floor Plans/Elevations
DRAWING TITLE Garage Details Floor Plans And Elevations		
SCALE 1:100	SHEET SIZE A2	SHEET No. 1 of 1
DRAWN ML	CHKD.	DATE 28/09/2016
CAD FILE		



Detail Planning

I4-I096-070-B