



FOR PLANNING
PURPOSES ONLY


NOT FOR CONSTRUCTION

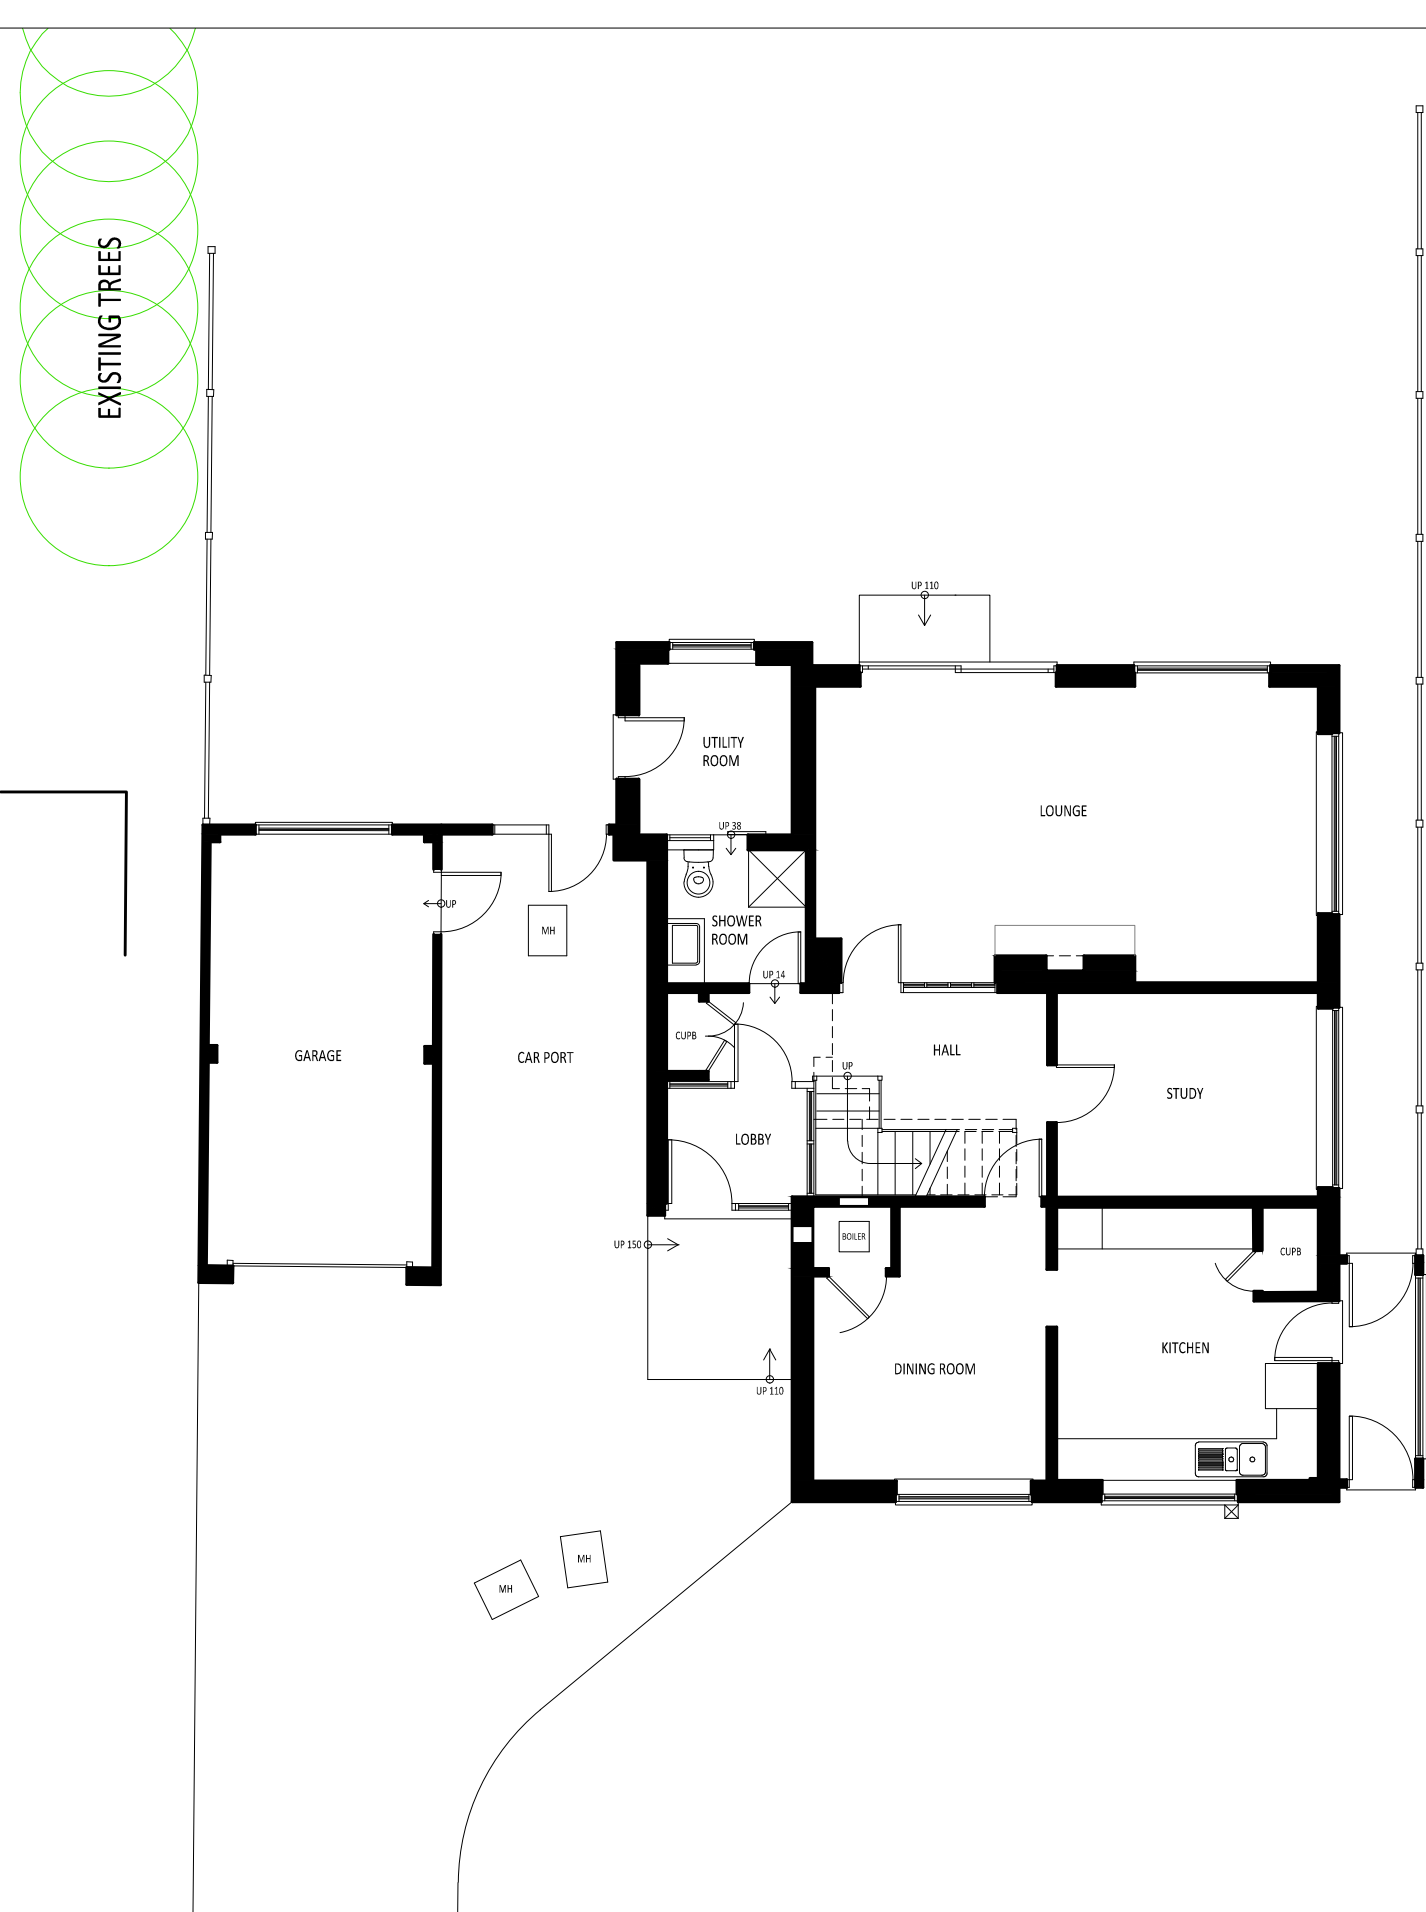


GROUND FLOOR PLAN - AS EXISTING
SCALE @ 1:100 ON AN A1 SHEET

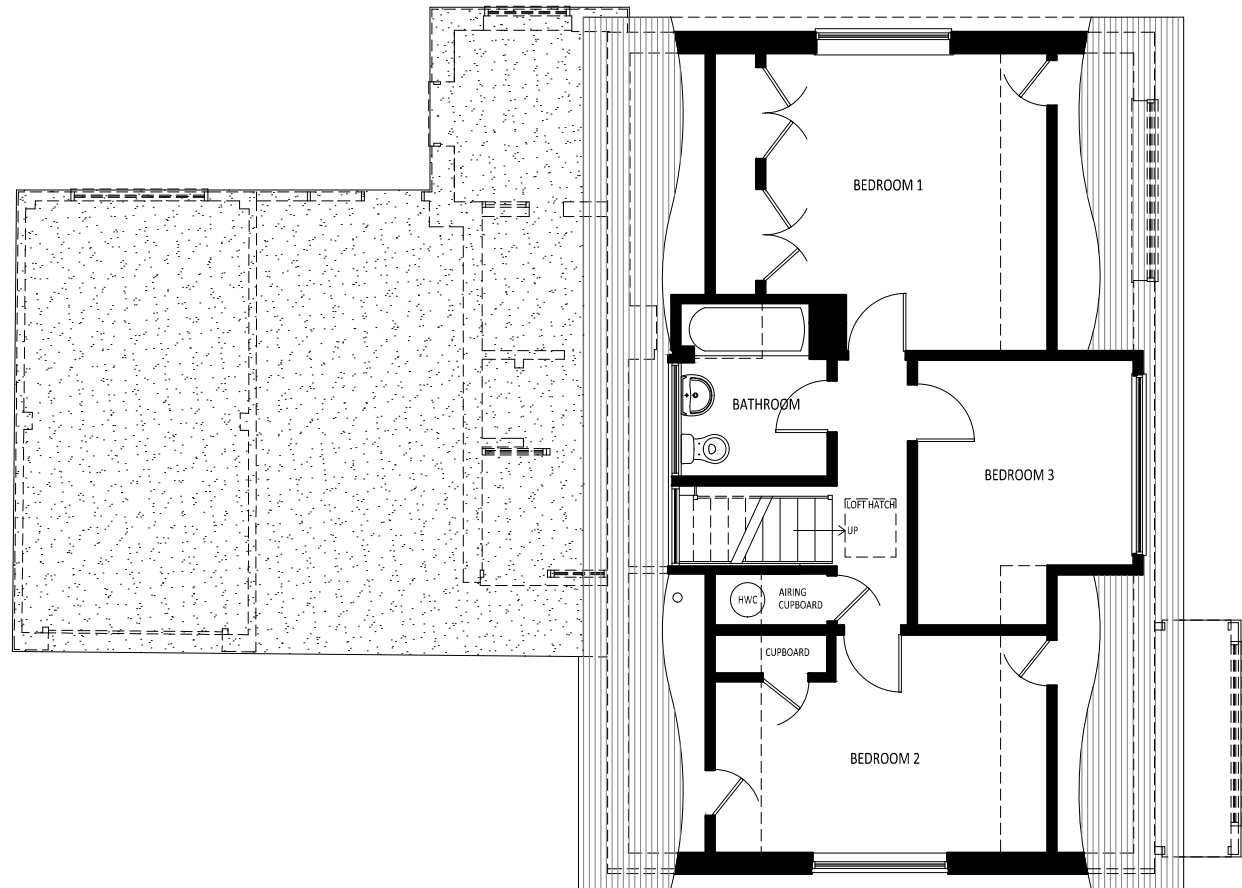

FIRST FLOOR PLAN - AS EXISTING
SCALE @ 1:100 ON AN A1 SHEET

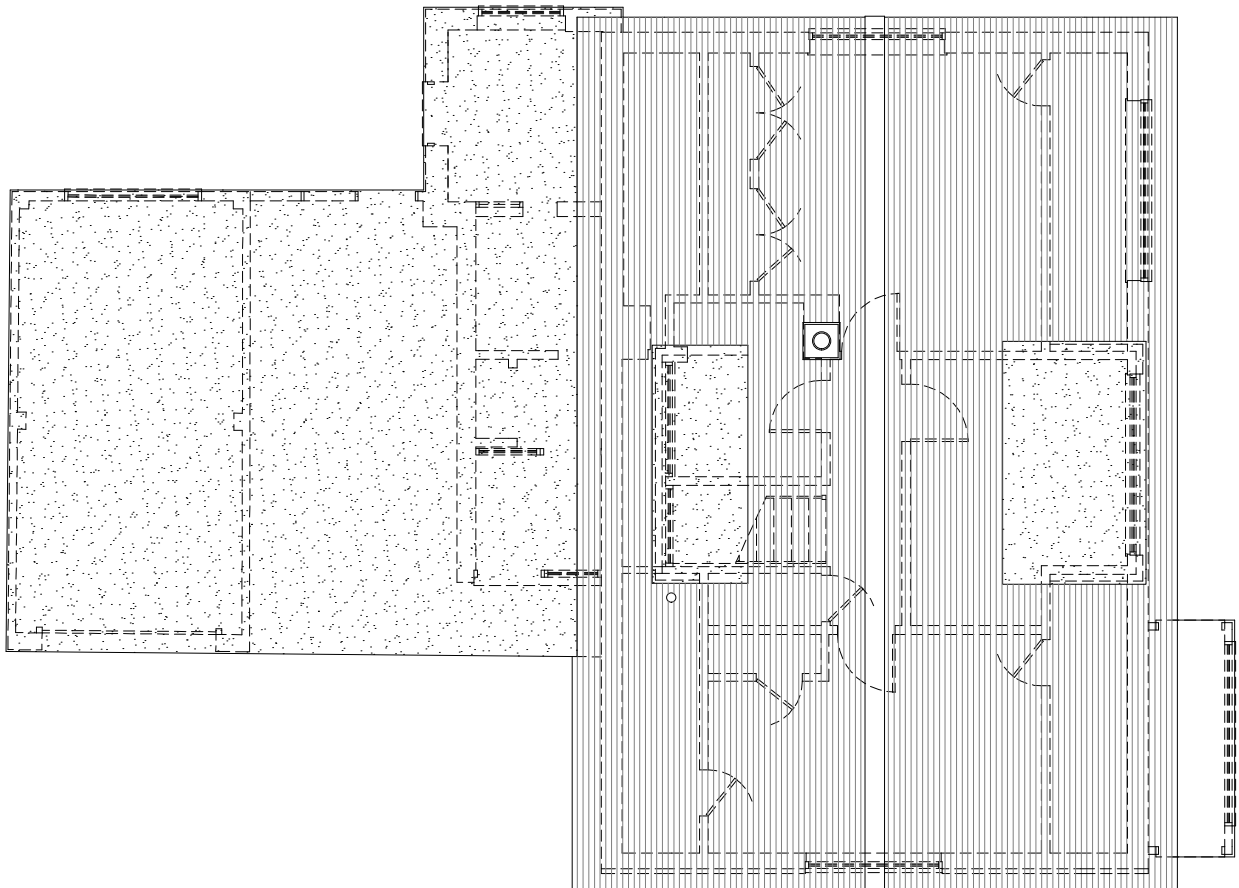

ROOF PLAN - AS EXISTING
SCALE @ 1:100 ON AN A1 SHEET

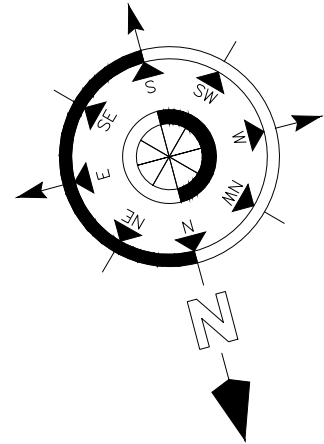

NOTES.
DO NOT SCALE OFF THIS DRAWING

CHECK ALL DIMENSIONS ON SITE BEFORE
ANY WORK IS COMMENCED.

ALL GOODS MATERIALS AND
WORKMANSHIP MUST CONFORM WITH
CURRENT BUILDING REGULATIONS,
BRITISH STANDARDS AND CODES OF
PRACTICE.

R.I.B.A BASIC SERVICES GIVEN/ NOT
GIVEN.

COPYRIGHT OF THIS DRAWING IS
RETAINED BY GEORGE BAXTER
ASSOCIATES LTD. AND IT MUST NOT BE
REPRODUCED WITHOUT WRITTEN
CONSENT.



FRONT ELEVATION - AS EXISTING
SCALE @ 1:100 ON AN A1 SHEET




REAR ELEVATION - AS EXISTING
SCALE @ 1:100 ON AN A1 SHEET



SIDE (EAST) ELEVATION - AS EXISTING
SCALE @ 1:100 ON AN A1 SHEET



SIDE (WEST) ELEVATION - AS EXISTING
SCALE @ 1:100 ON AN A1 SHEET

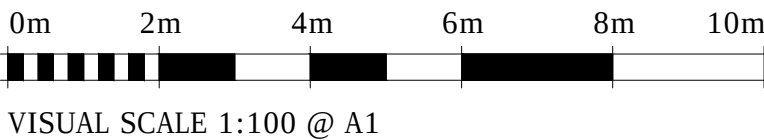

SURVEY

REV.	DATE.	BY.	AMENDMENT.
*	*	*	*



GEORGE BAXTER ASSOCIATES LTD.
3 LUCASTES MEWS
PADDOCKHALL ROAD
HAYWARDS HEATH
WEST SUSSEX
RH16 1HE
(01444) 847455
info@georgebaxterassociates.co.uk
www.georgebaxterassociates.co.uk

CLIENT.
Mr. & Mrs. T. Cassford

PROJECT.
2 Wensley Gardens
Emsworth
Hampshire, PO10 7RA

DRAWING.
Floor and Roof Plans - As Existing

DATE. 06.11.2016	SCALE. 1:100 A1	DRAWN BY. RH CHECKED BY. MC
---------------------	--------------------	--------------------------------

DRAWING NO.
1.01