



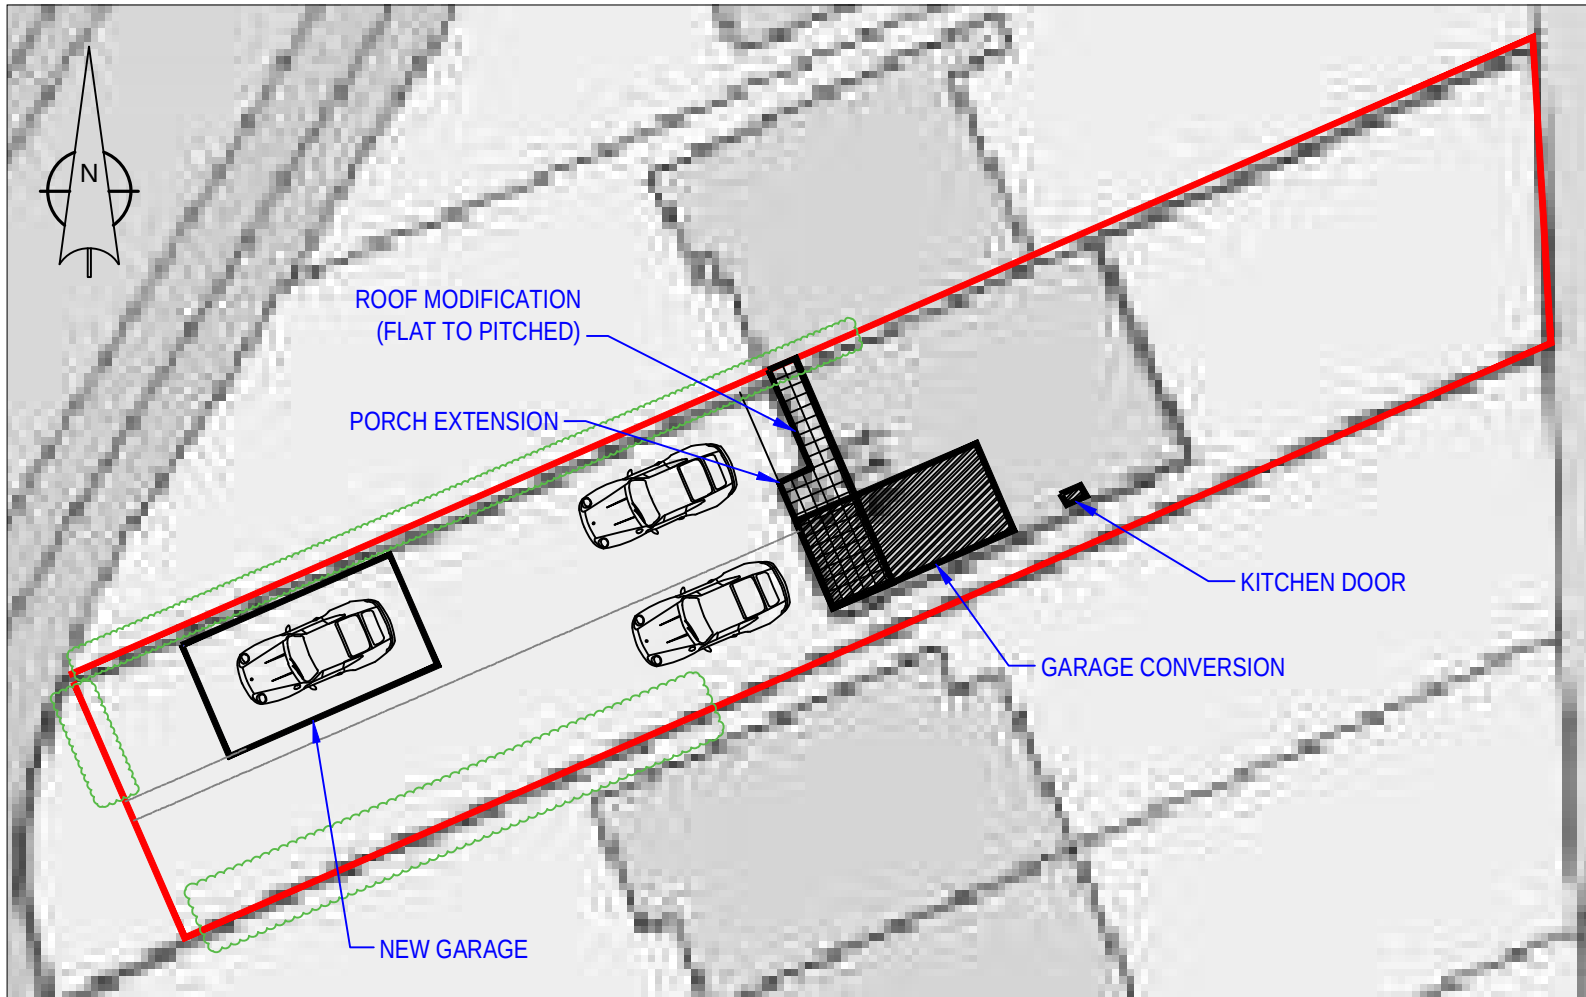

PROPOSED SITE PLAN
(SCALE 1:200)

CROWN COPYRIGHT AND DATABASE RIGHTS 2016 ORDNANCE SURVEY.
LICENCE No. 100053143

 

LOCATION PLAN
(SCALE 1:1250)



SATELLITE IMAGE
(DO NOT SCALE)
(<https://www.google.co.uk/maps/place/118+Corbett+Rd>)

- NOTES:
1. ALL DIMENSIONS ARE IN MILLIMETRES UNLESS OTHERWISE STATED.
 2. DIMENSIONS TO BE CHECKED ON SITE PRIOR TO COMMENCING WORK.
 3. ANY DISCREPANCIES ARE TO BE REPORTED TO THE OWNER.
 4. DO NOT SCALE FROM THESE DRAWINGS EXCEPT FOR PLANNING PURPOSES.

- SUMMARY OF PROPOSED CHANGES:
1. EXISTING INTEGRAL GARAGE CONVERTED TO RECEPTION ROOM.
 2. EXISTING FLAT ROOF REPLACED WITH PITCHED ROOF.
 3. EXISTING KITCHEN DOOR BLOCKED UP AND NEW WINDOW FITTED.
 4. EXISTING PORCH EXTENDED FLUSH WITH GARAGE BRICKWORK.
 5. NEW GARAGE BUILT AT END OF FRONT GARDEN.



BLOCK PLAN
(SCALE 1:500)

02	20/02/2017	AC			GARAGE POSITION AMENDED
01	22/12/2016	AC			FIRST PLANNING APPLICATION
ISS	DATE	DR'N	CK'D	CERT	DESCRIPTION

REVISION TABLE

MR AARON COBB
118 CORBETT ROAD
WATERLOOVILLE
PORTSMOUTH
HANTS
PO7 5TF
aaronc@canark.com

SCALE: AS SHOWN SHEET SIZE: A3

ALL DIMENSIONS SHOWN IN MM

PROJECT: HOME IMPROVEMENTS
TITLE: 118 CORBETT ROAD
LOCATION & BLOCK PLANS

DRG No:	TOTAL SHTS	SHT No:	ISS:
-	08	01	01