
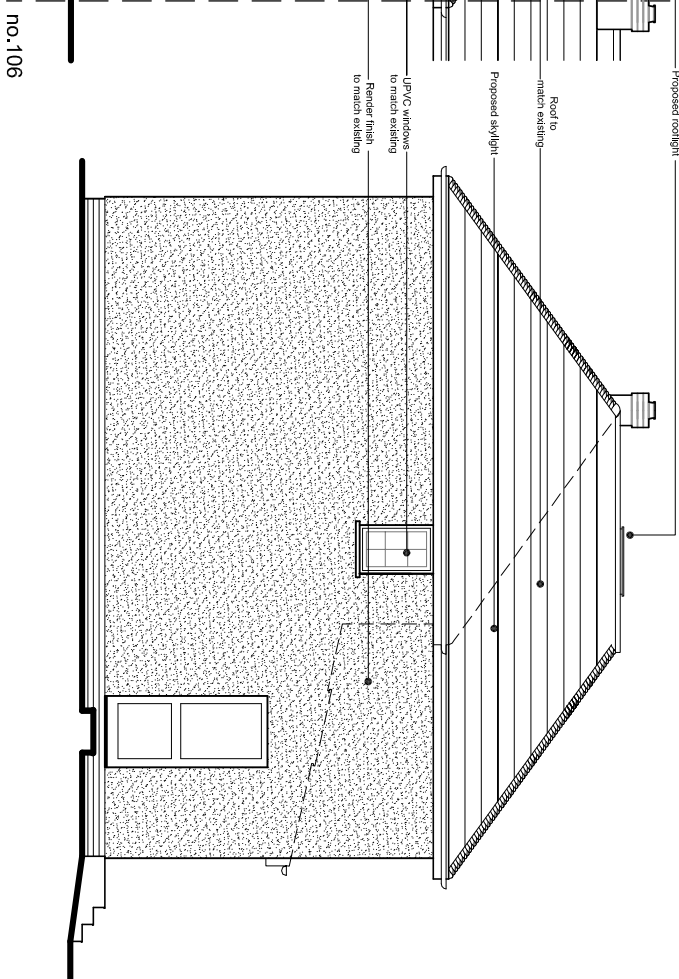
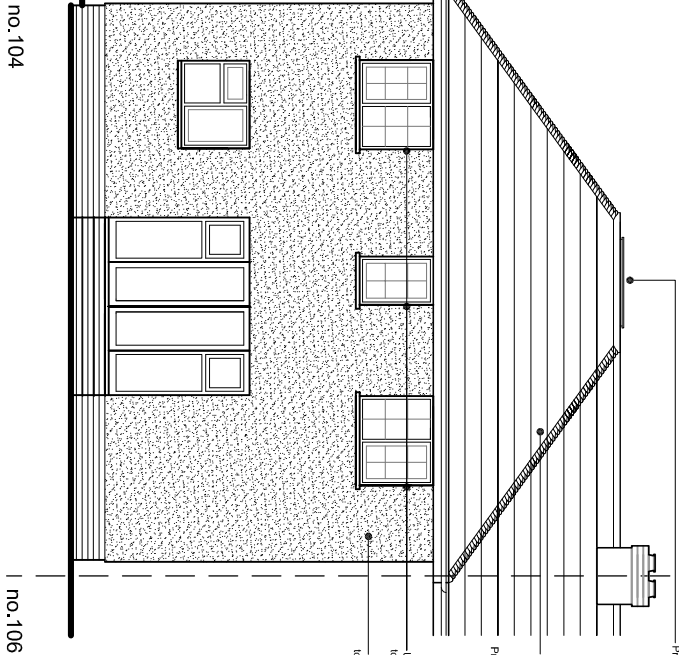
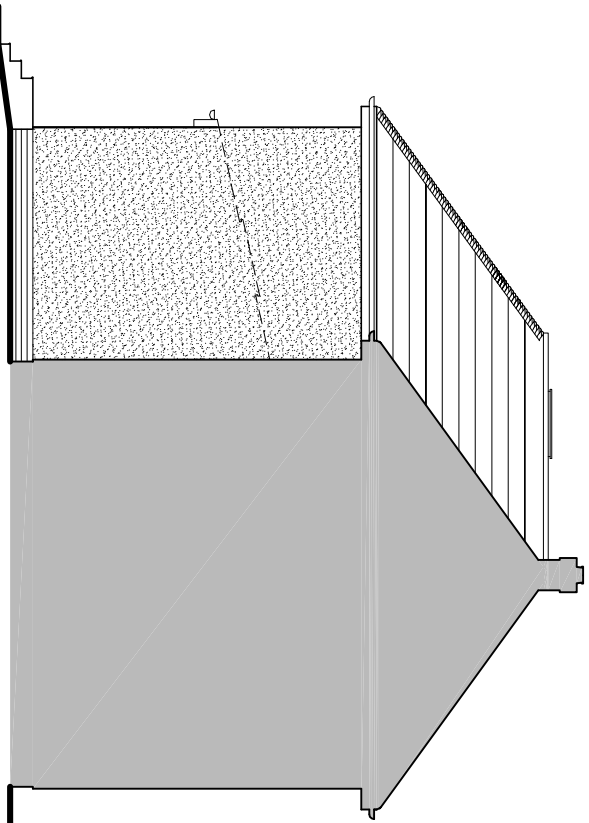
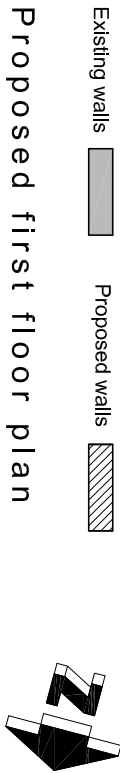
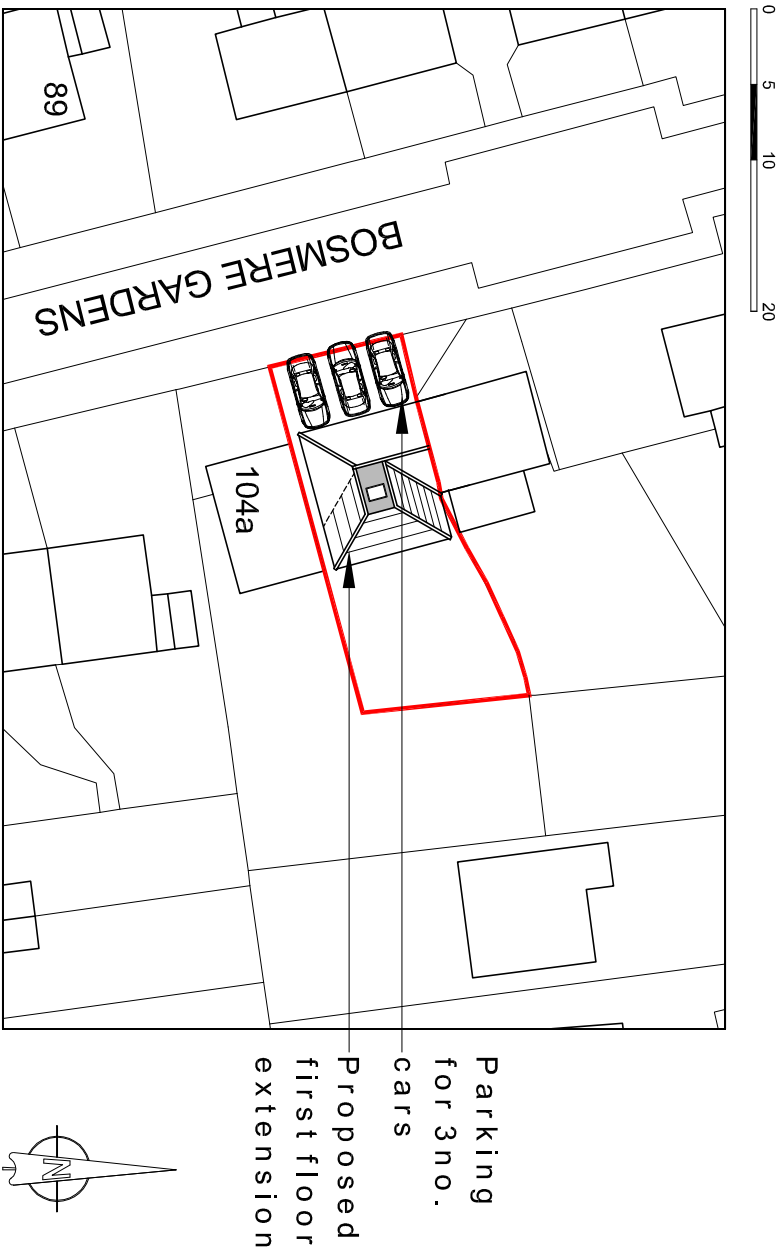


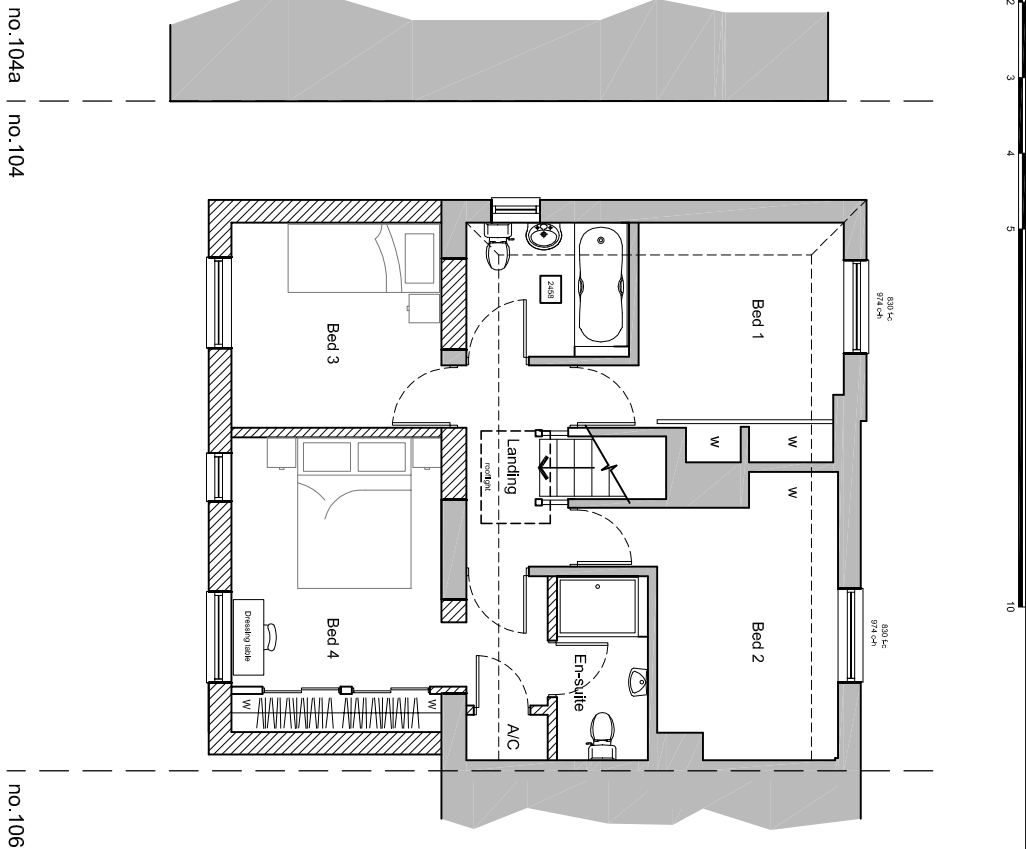


North (side) elevation

Proposed plans and elevations scale 1:100

East (rear) elevation

South (side) elevation

Ordnance Survey, (c) Crown Copyright 2017.
All rights reserved. Licence number 100022432

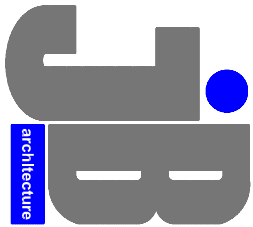

JIMMY BESSANT ARCHITECTURE
TEL.: 01243 373620 M: 07769904282
E: jimmy@jb-architecture.co.uk
Web: www.jb-architecture.co.uk

NO.	DATE	BY	CHKD
1	12.06.17		

For
MR & MRS TAWES
Project
**PROPOSED FIRST FLOOR EXTENSION
AT 104 BOSMERE GARDENS,
EMSWORTH
PO10 7NR**

PROPOSED FLOOR PLANS & ELEVATIONS SITE & LOCATION PLAN			
Date	Drawn	Scale	Checked
MAY 2017	JB	As shown @ AS	-
Job Number	Drawing Number	Revision	
PL136.17	402	A	