


24 JUN 2016

RECEIVED

PROPOSED FLOOR PLAN

109 HULBERT ROAD

INCLUDING REAR AND
SIDE EXTENSION

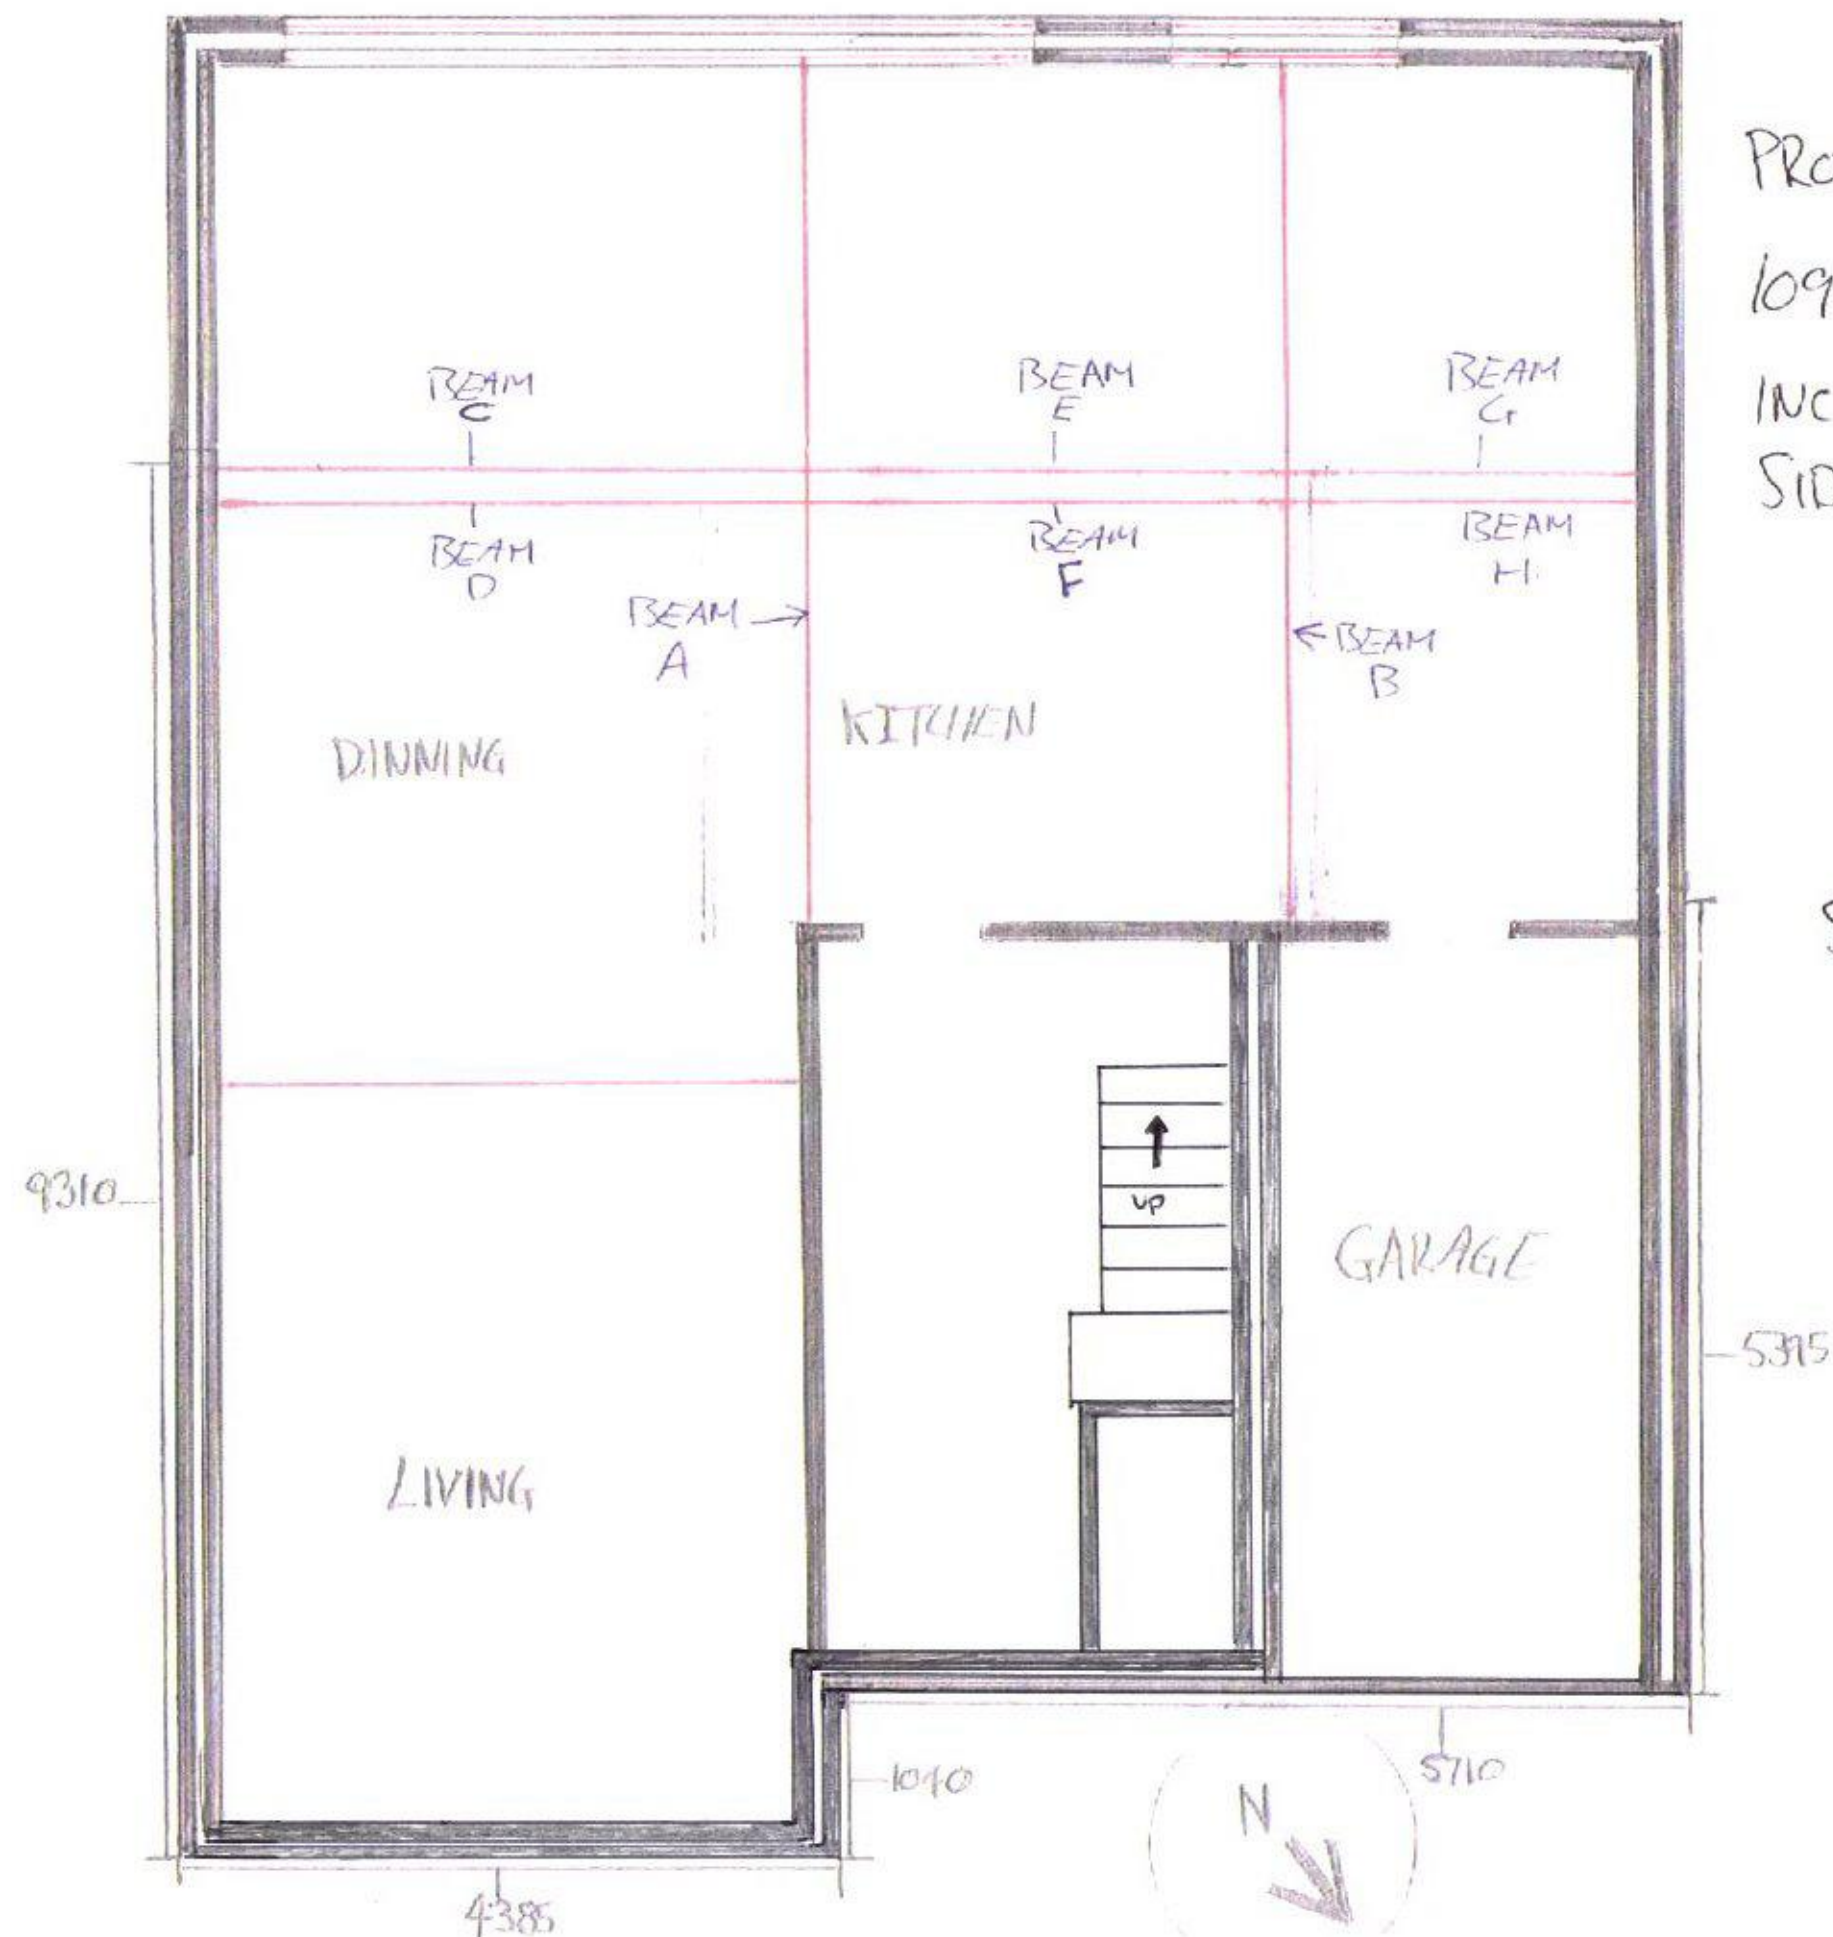

Scale 1:50.