



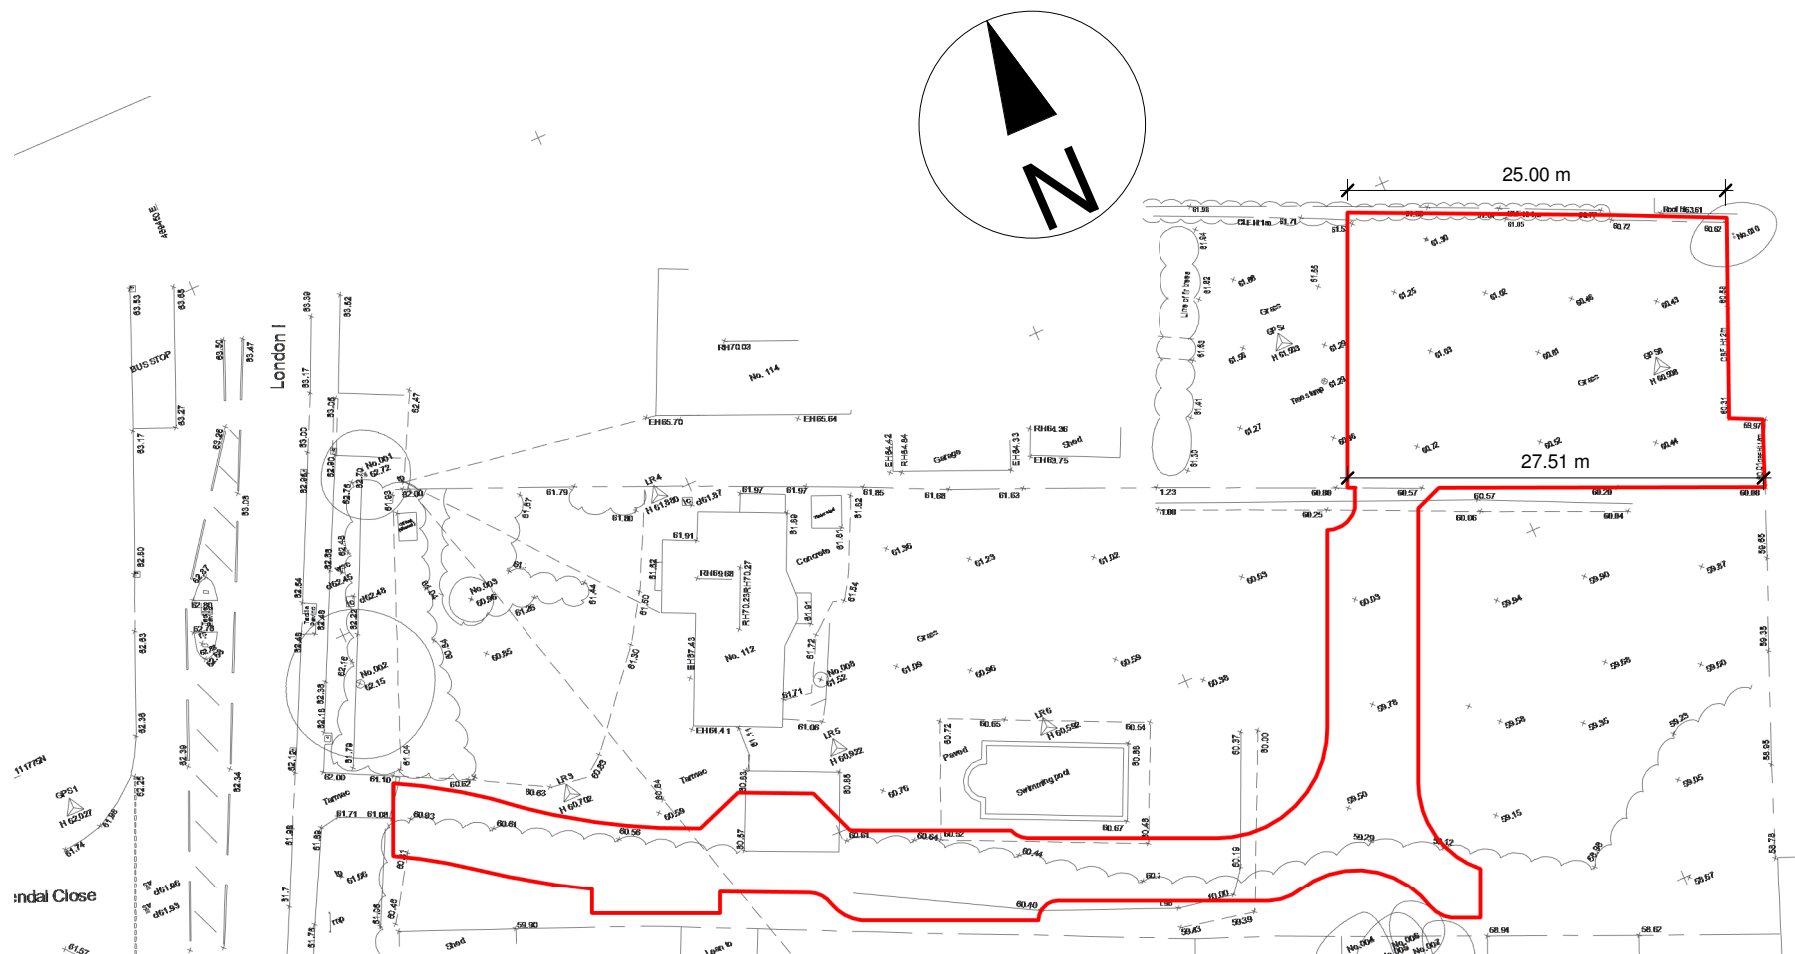

EXISTING SITE PLAN
Scale 1:200

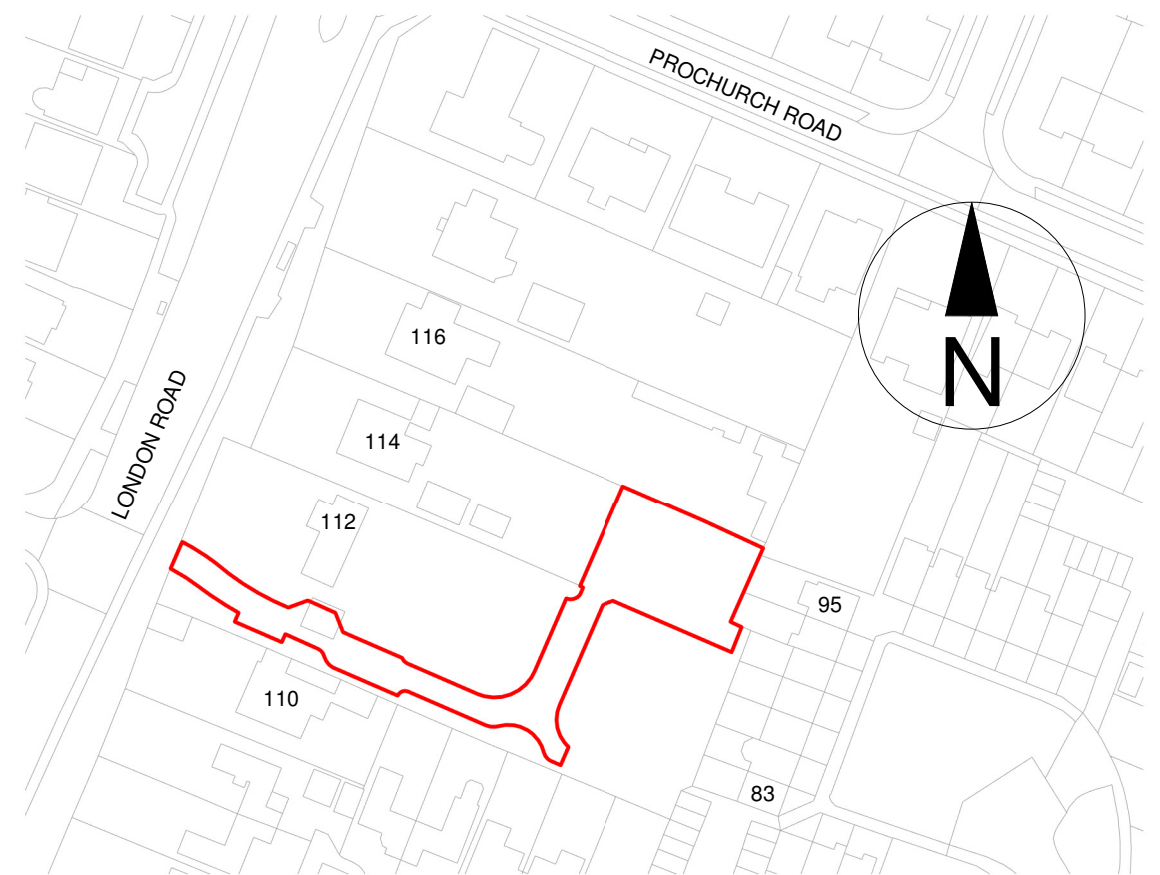

LOCATION PLAN
Scale 1:1250


Ordnance Survey Licence No.
100031961

Style Front London Ltd
Chester House
Fulham Green
81-83 Fulham High Street
London
SW6 3JA


Tel: 023 9270 4206
Email: info@stylefront.co.uk

STYLE FRONT .CO.UK
Design & build

Scale bar 1:200

 

Scale bar 1:1250

 

Style Front Holdings Ltd

Rear of 114 London Road, Cowplain,
PO8 8HB

© 2016 - The contents of this drawing and the designs depicted are and remain the exclusive property under copyright of Style Front London Ltd.

Existing Site and Location Plan

Project number 114LR

Date 12-12-2016

EX-01-A

Scale As indicated @ A3