

26 Bound Lane, Hayling Island _ Existing As Approved - Application APP/17/00151


Dimensions to be checked on site before commencing work. Any discrepancies shall be reported to the architect immediately.

Do not scale from these drawings except for planning purposes.

Use figured dimensions only.


Where applicable this drawing is to be read in conjunction with other consultants' drawings.

All drawings to be read in conjunction with specification and all other drawings including structural engineer and mechanical and electrical drawings / specification


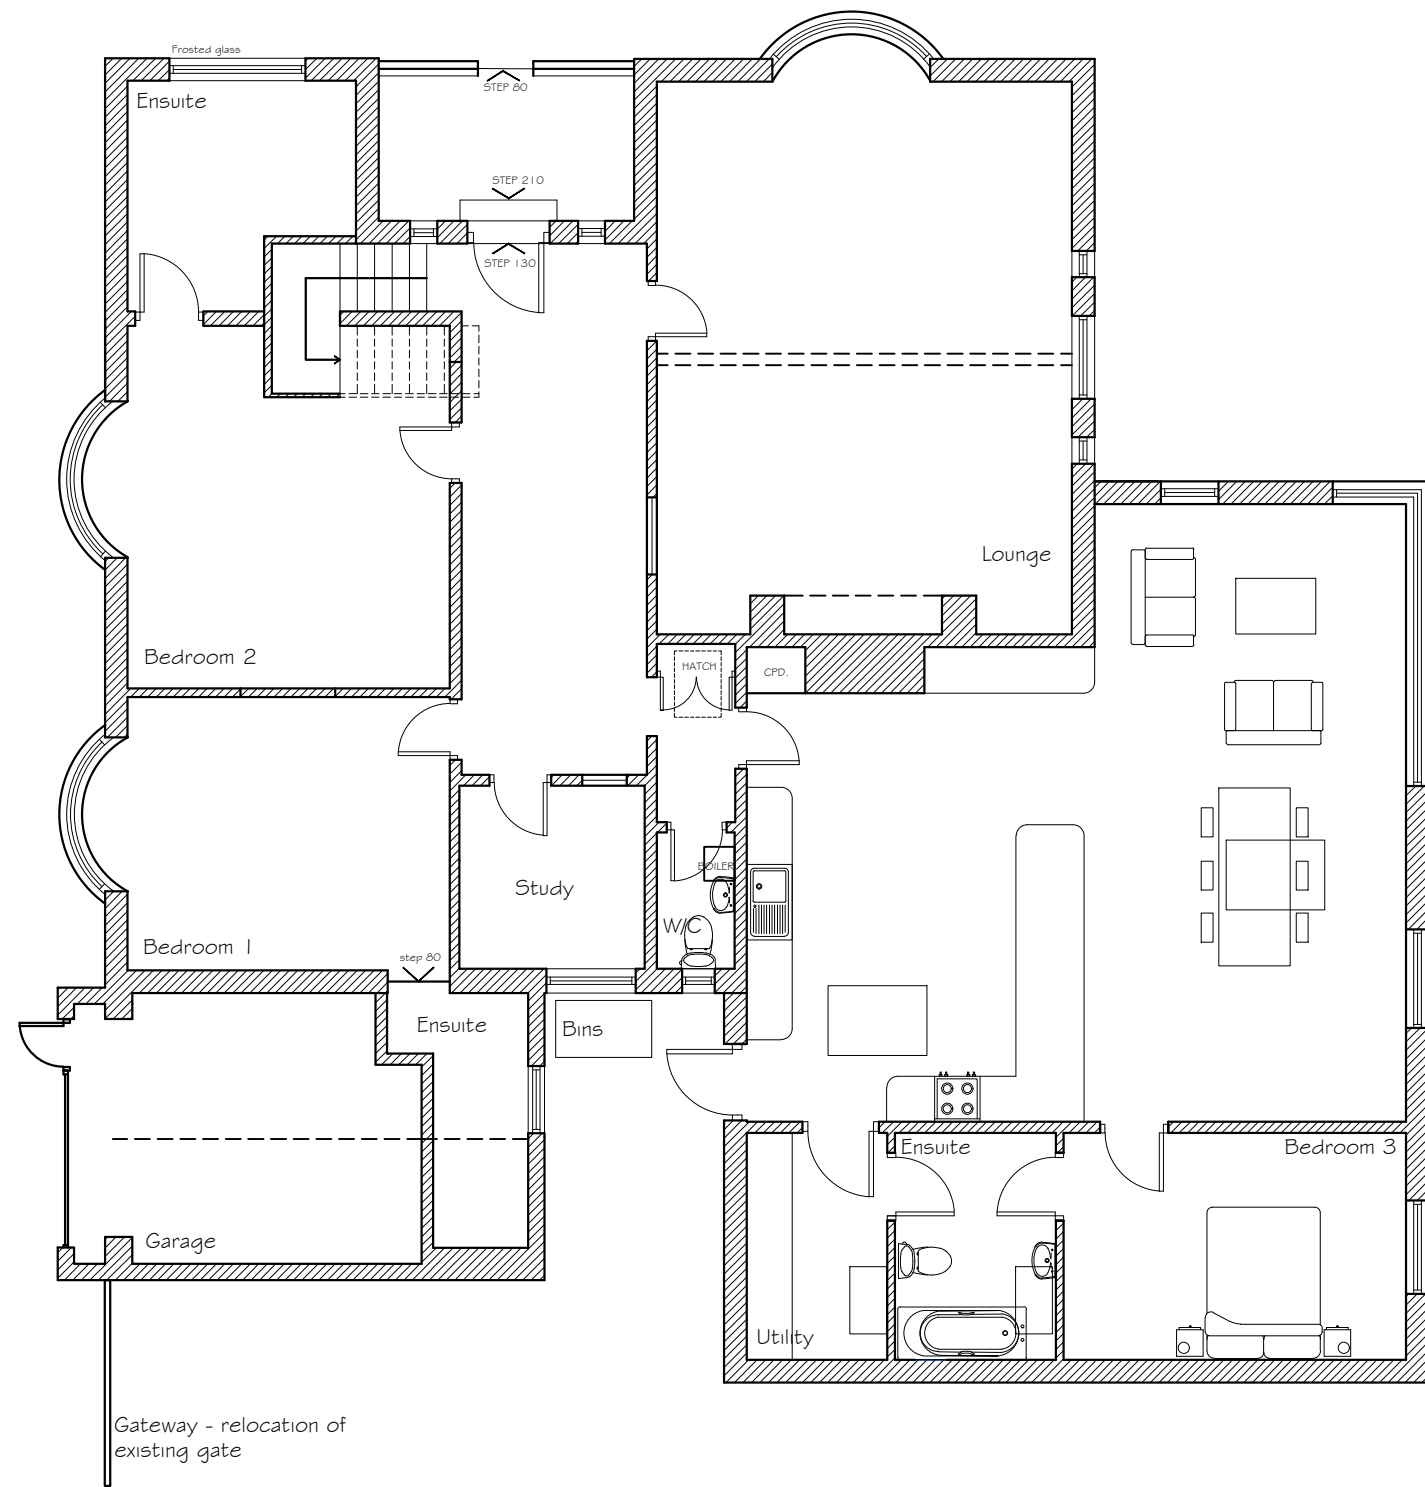


Ground Floor Plan


1:100

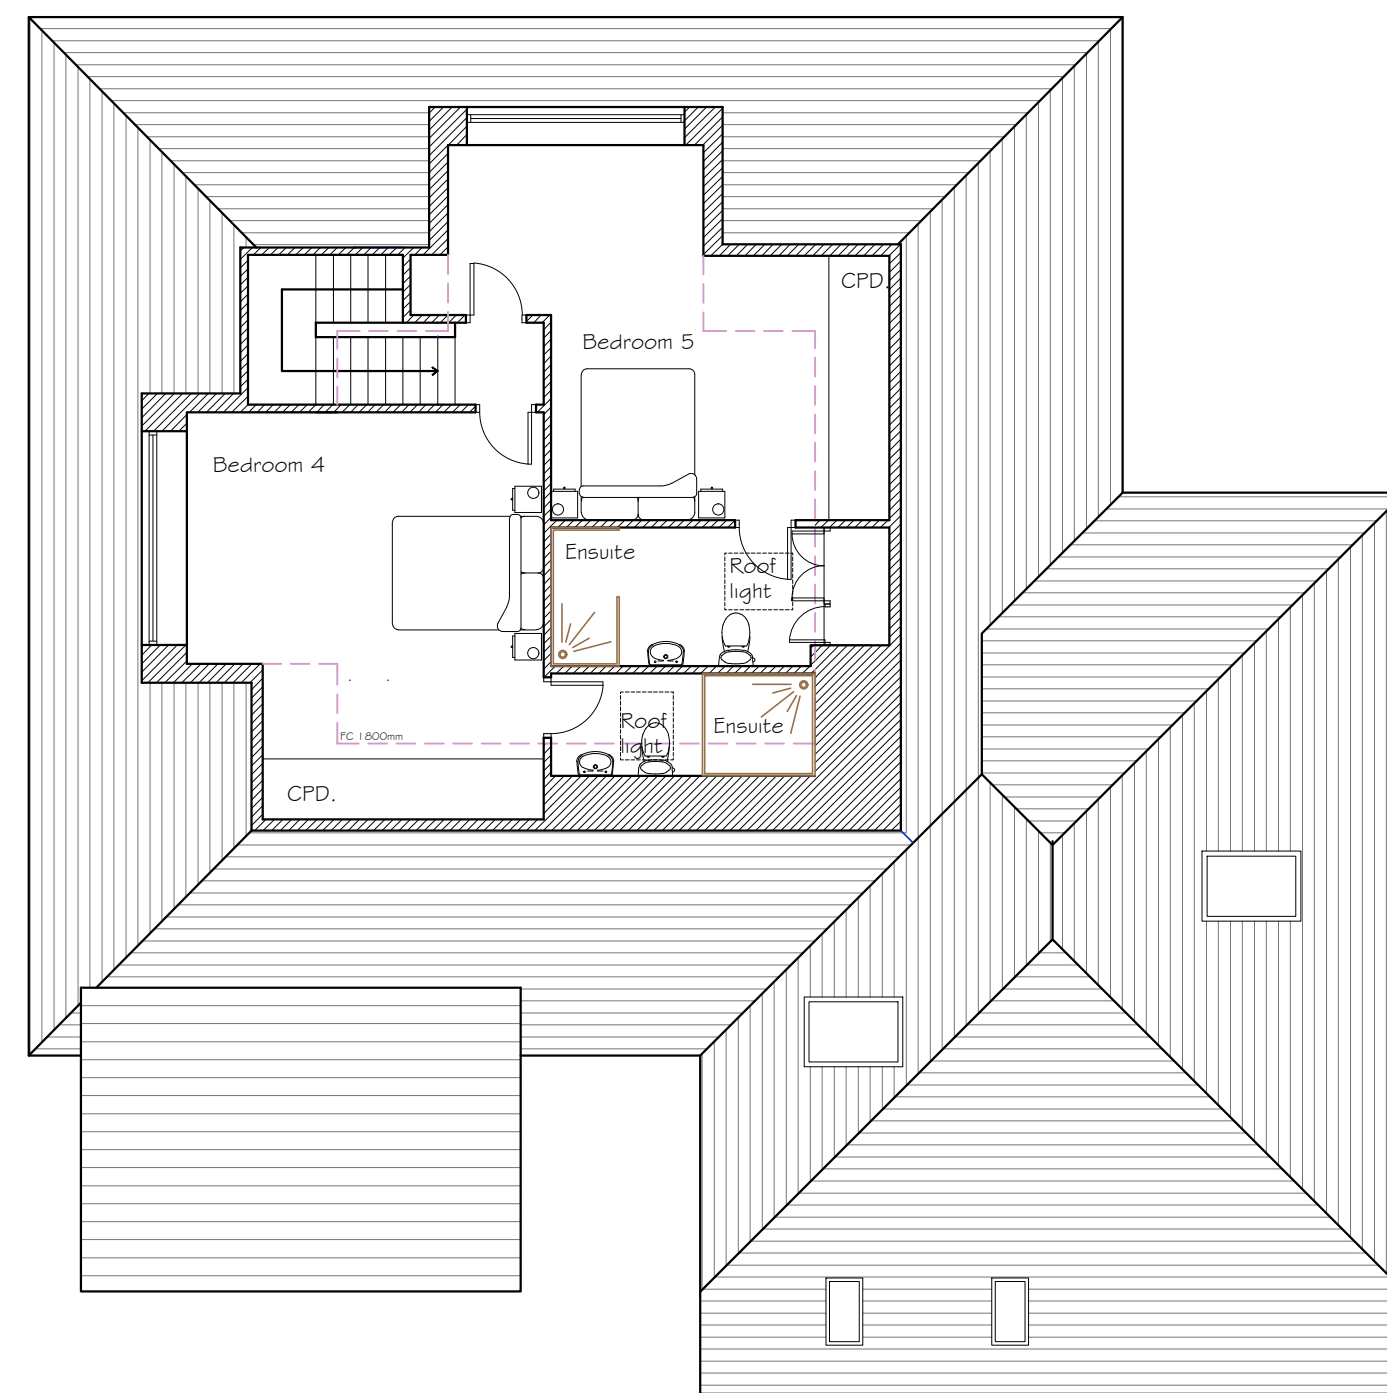

Roof Plan
1:100

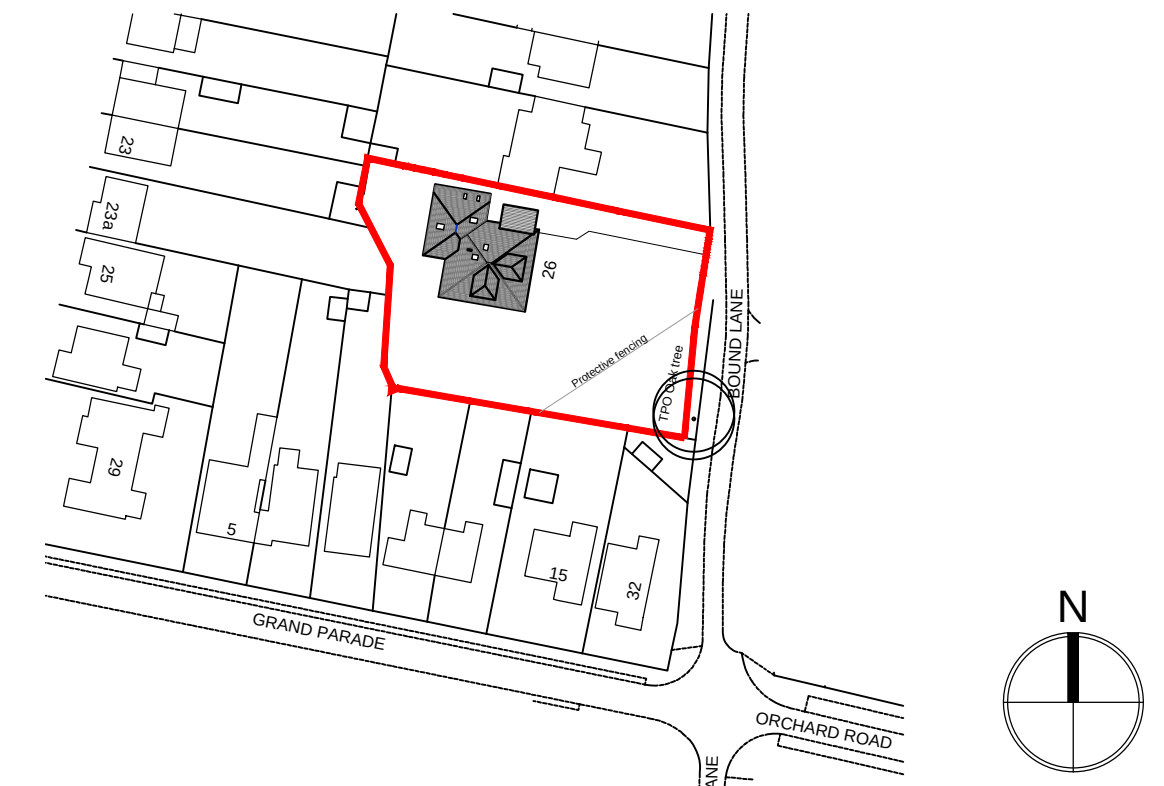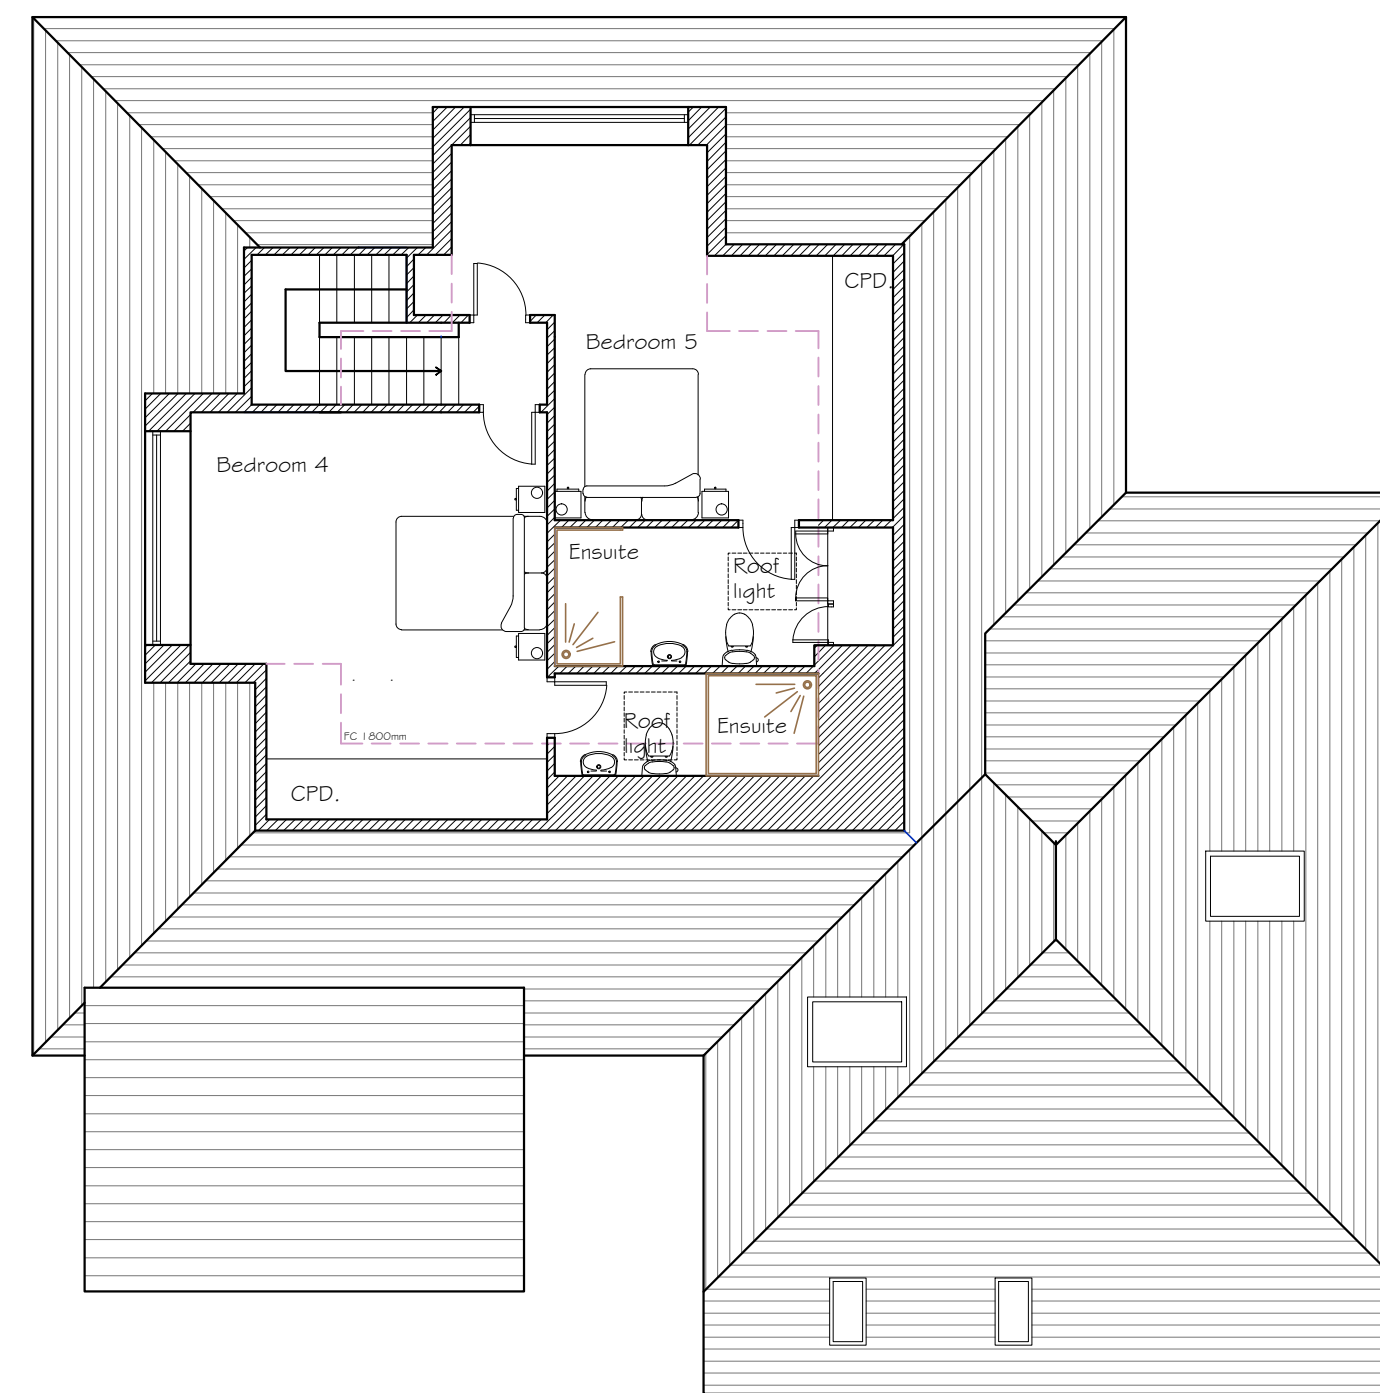

Location Plan
1:1250

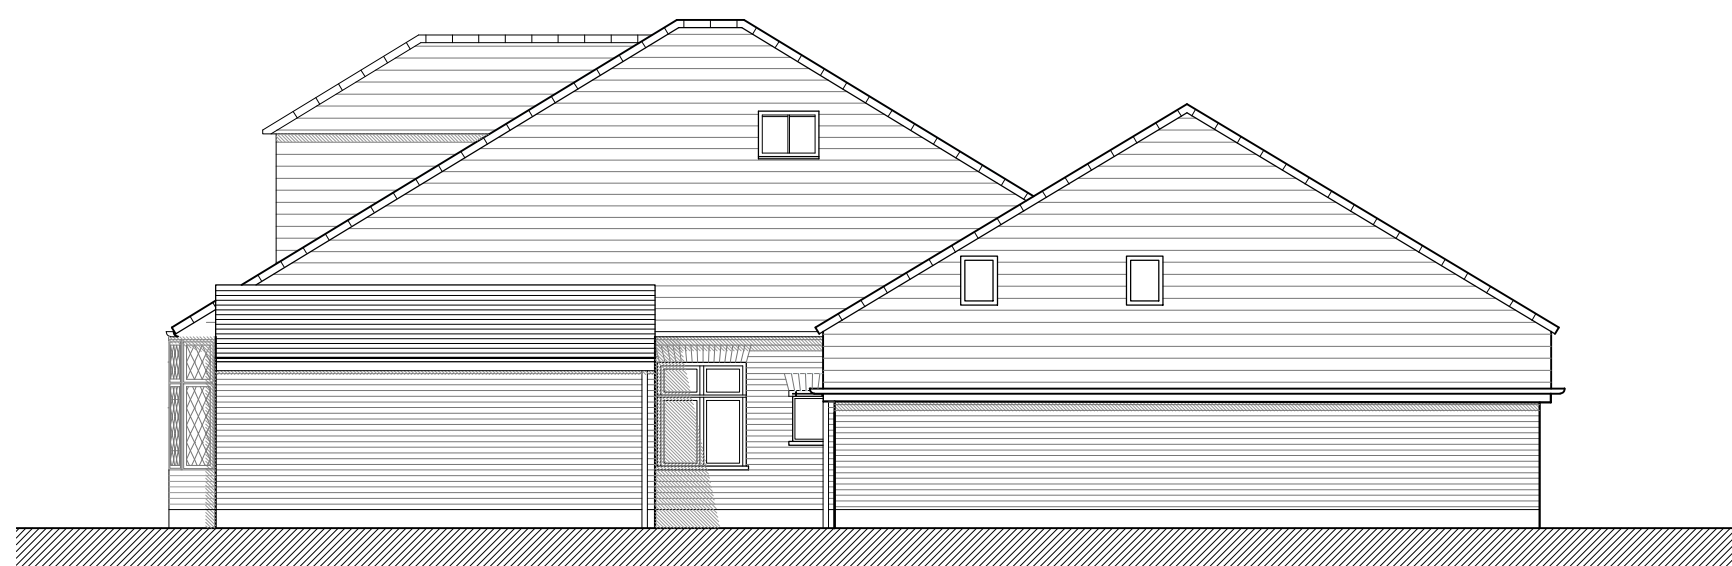


North Elevation
1:100




West Elevation
1:100




South Elevation
1:100

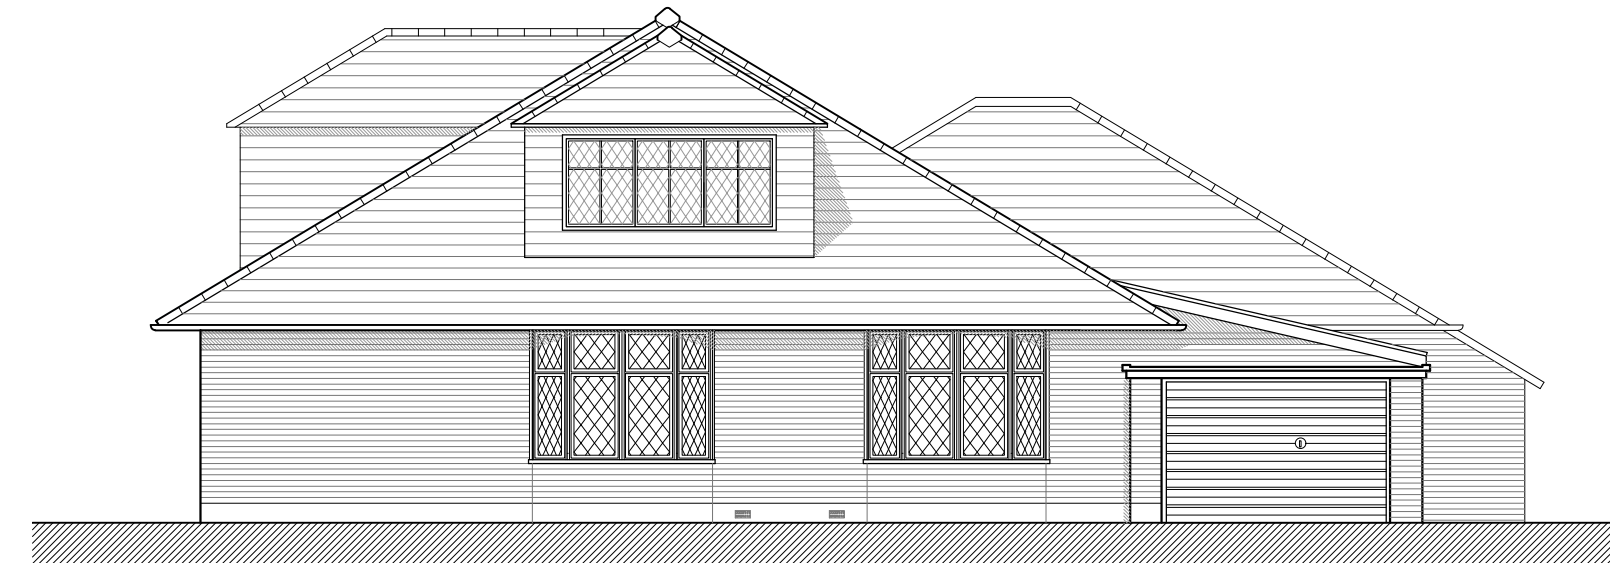


East Elevation
1:100

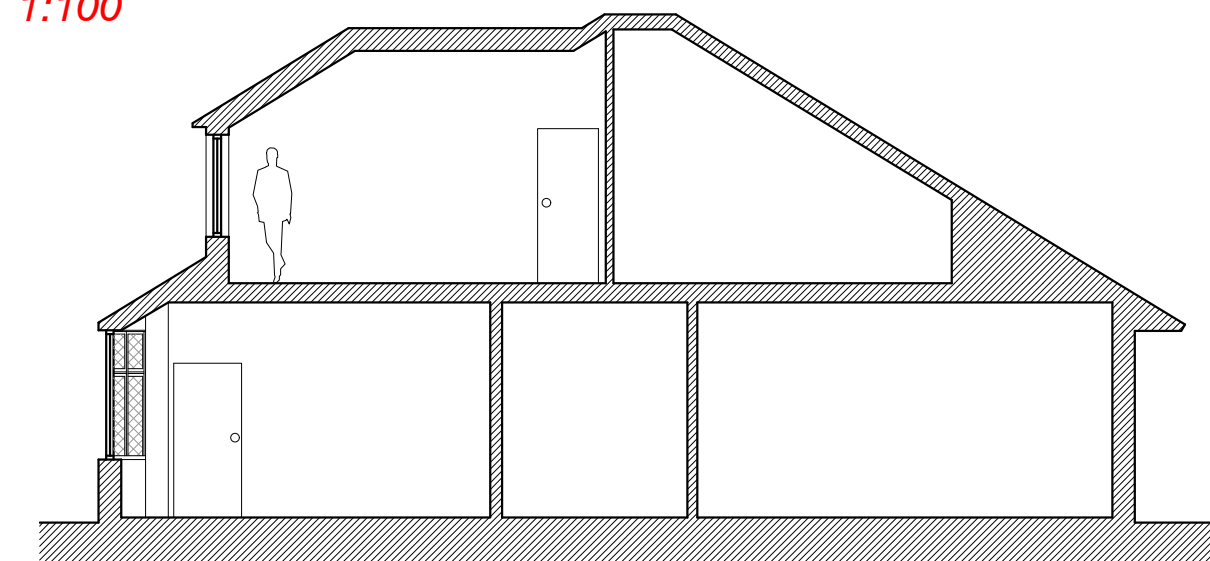

Section A - A
1:100

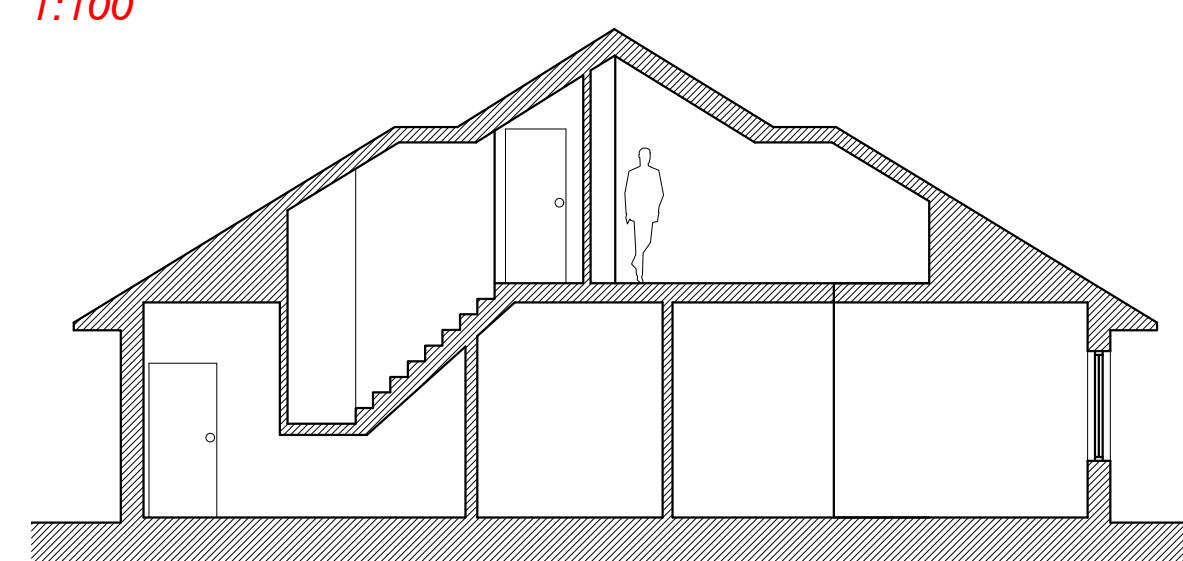

Section B - B
1:100

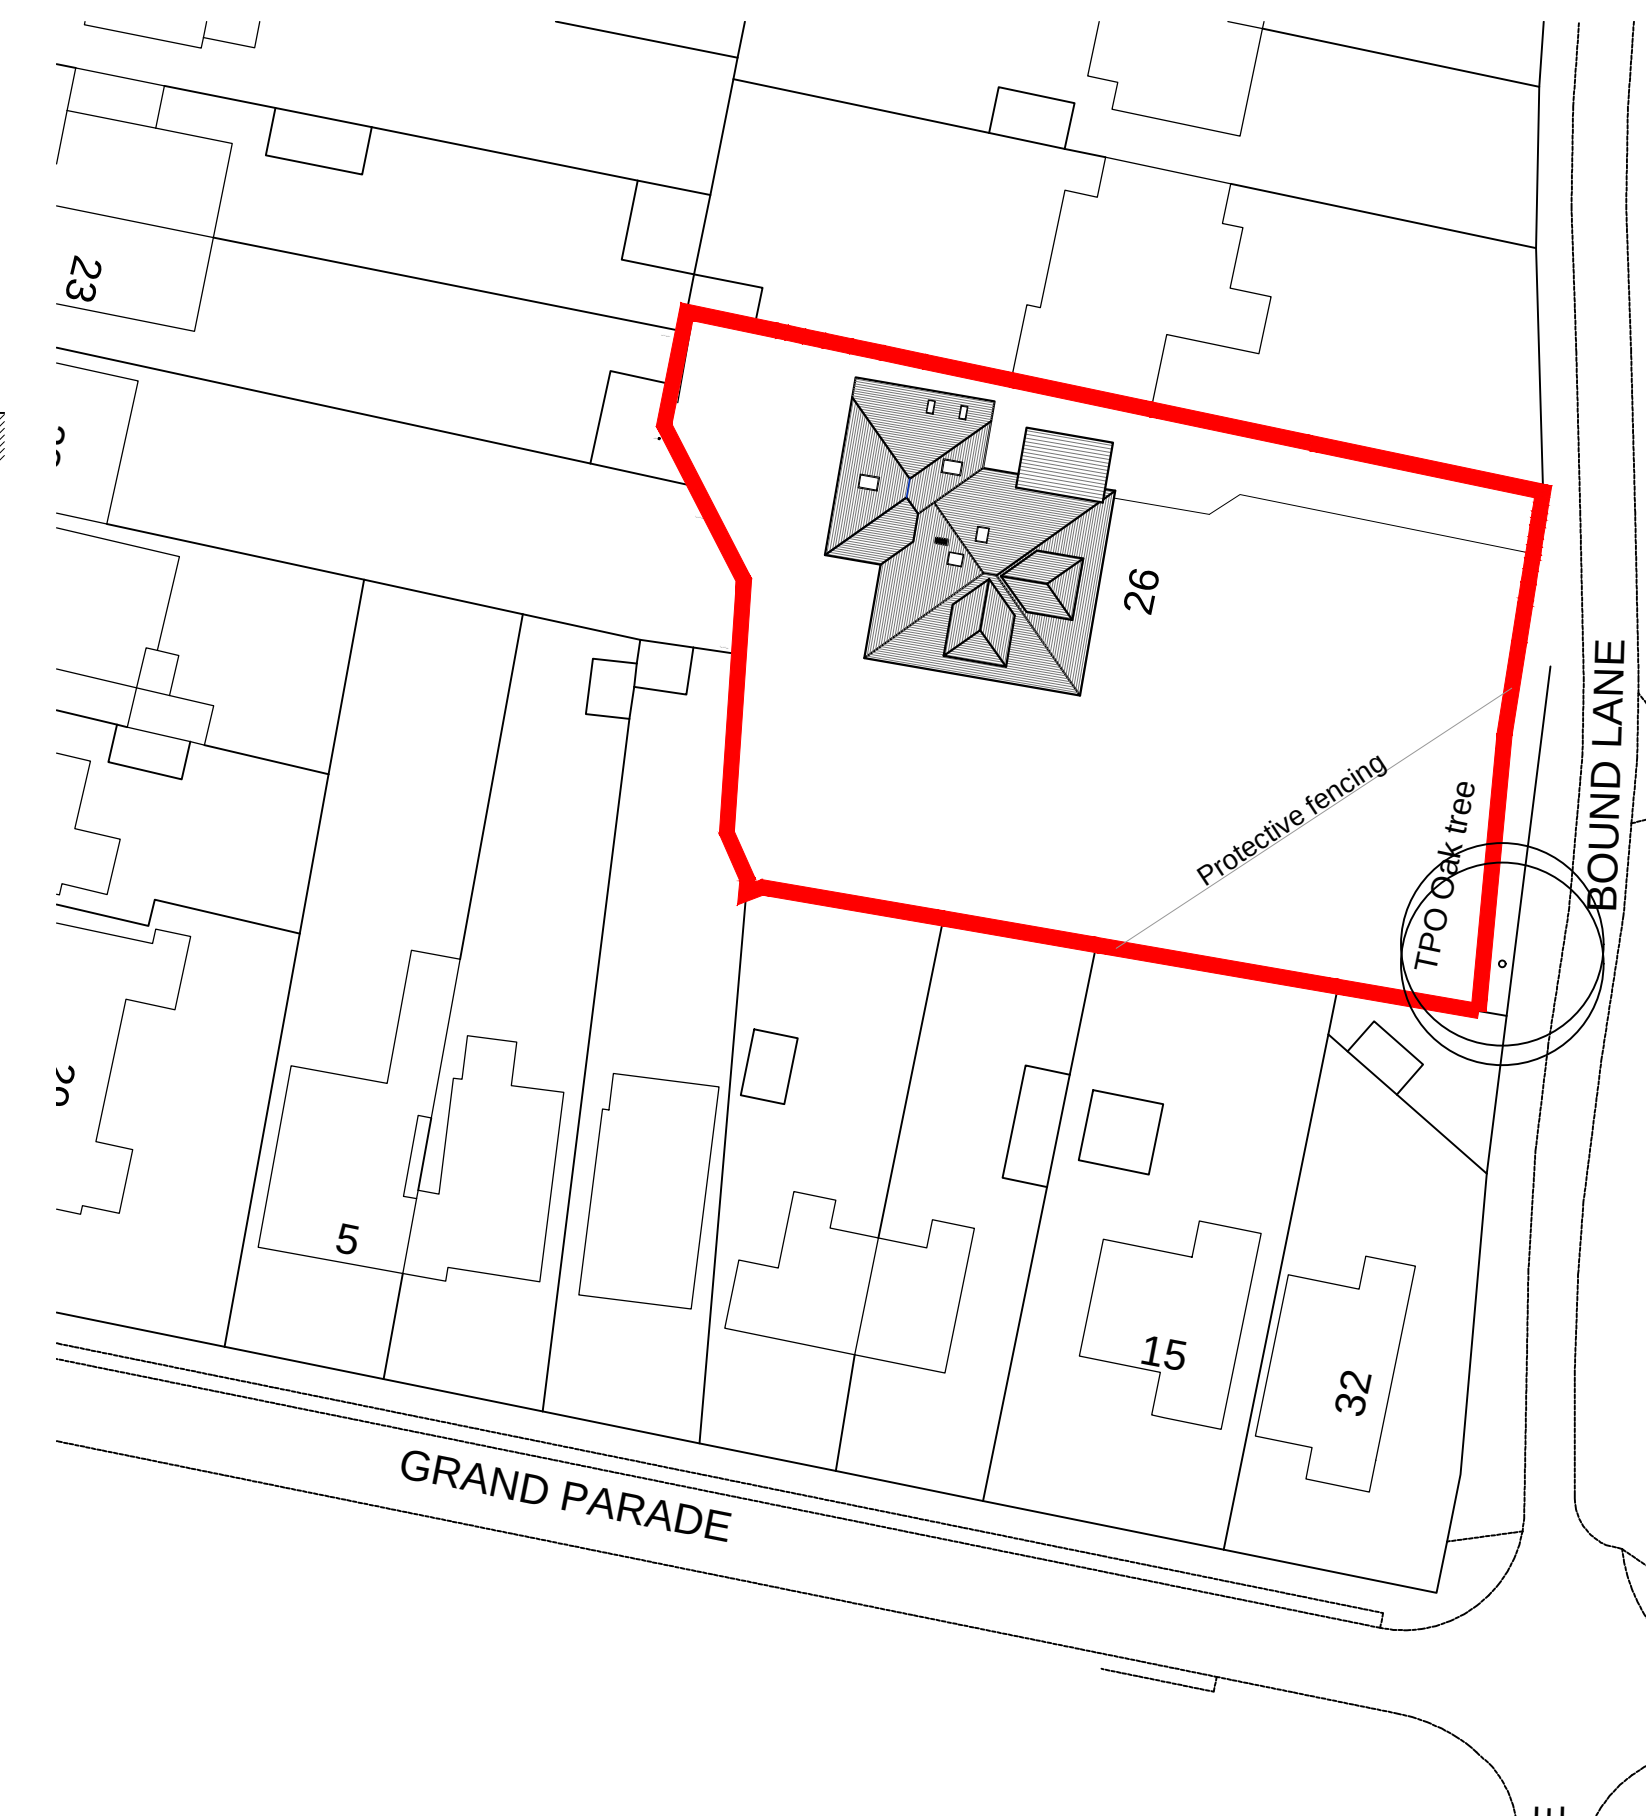

Block Plan Ordnance Survey (c) Crown Copyright 2017. All rights reserved.
1:500 Licence number 100022432

REV	DATE	AMENDMENT	DRAWN

hd architects

Helyer Davies Architects Ltd
1 The Old Flour Mill,
Emsworth, PO10 7BT
01243 370 715

www.hdarchitects.co.uk mail@hdarchitects.co.uk

CLIENT
Mr Tony Johns

PROJECT
26 Bound Lane
Hayling Island
Hampshire
PO11 9HU

DRAWING	SCALE
Existing Plans	1:100 at A1
Elevations & Section	1:100 at A1
Block Plan	1:500 at A1
Location Plan	1:1250 at A1

DATE	April 2017	DRAWN	NW
DRAWING NUMBER		REVISION	
17001-100			