


HAVANT BOROUGH
COUNCIL

07 FEB 2017

RECEIVED

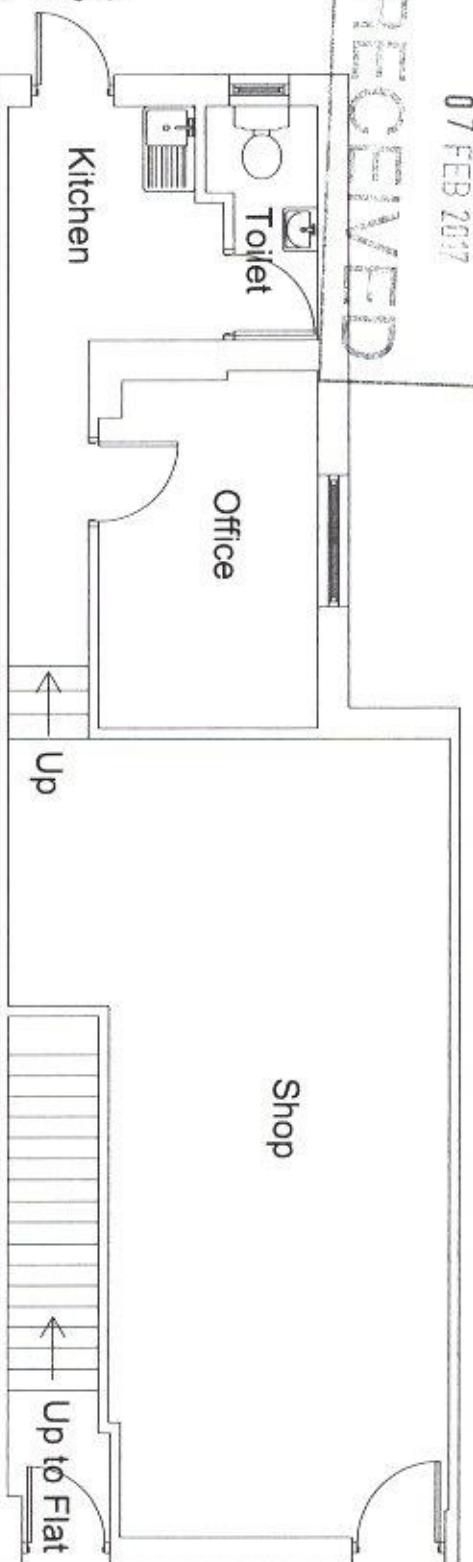

Shop Existing Layout - Scale 1:50

EXISTING PLANS



Front Elevation




Rear Elevation



Location Plan - Scale 1:1250

NOTE: All dimensions to be checked on site prior to commencement of any work. Notify C.A. of any discrepancies before ordering materials.

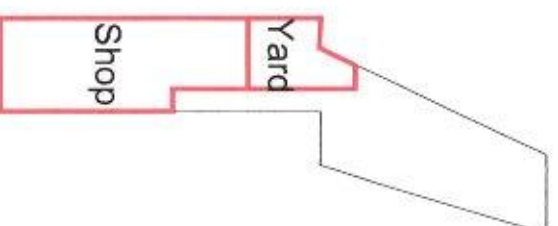

Scale 1:250

Shop Premises 26 North Street Emsworth PO10 7DG	Existing Layout
--	-----------------

Date	July 2014	Site	As Stated
Drawn by	P.J. Robinson	Checked by	
Scale	PR / 2014 / 01a	Notes	
Revised		Revised	
Revised		Revised	
Revised		Revised	