



Notes:

1. Do not scale from drawings. All dimensions to be confirmed on site prior to construction.
2. Roderick James Architects LLP to be notified of any discrepancies before construction continues.
3. These drawings are the copyright property of Roderick James Architects LLP.
4. All Roderick James Architects LLP drawings to be read in conjunction with the proposed building notes, oak framing drawings and the structural engineers drawings and specification.
5. All external works shown are indicative. Design and extent is to be provided by others.
6. This document should only be used for the purpose indicated by the drawing status below.

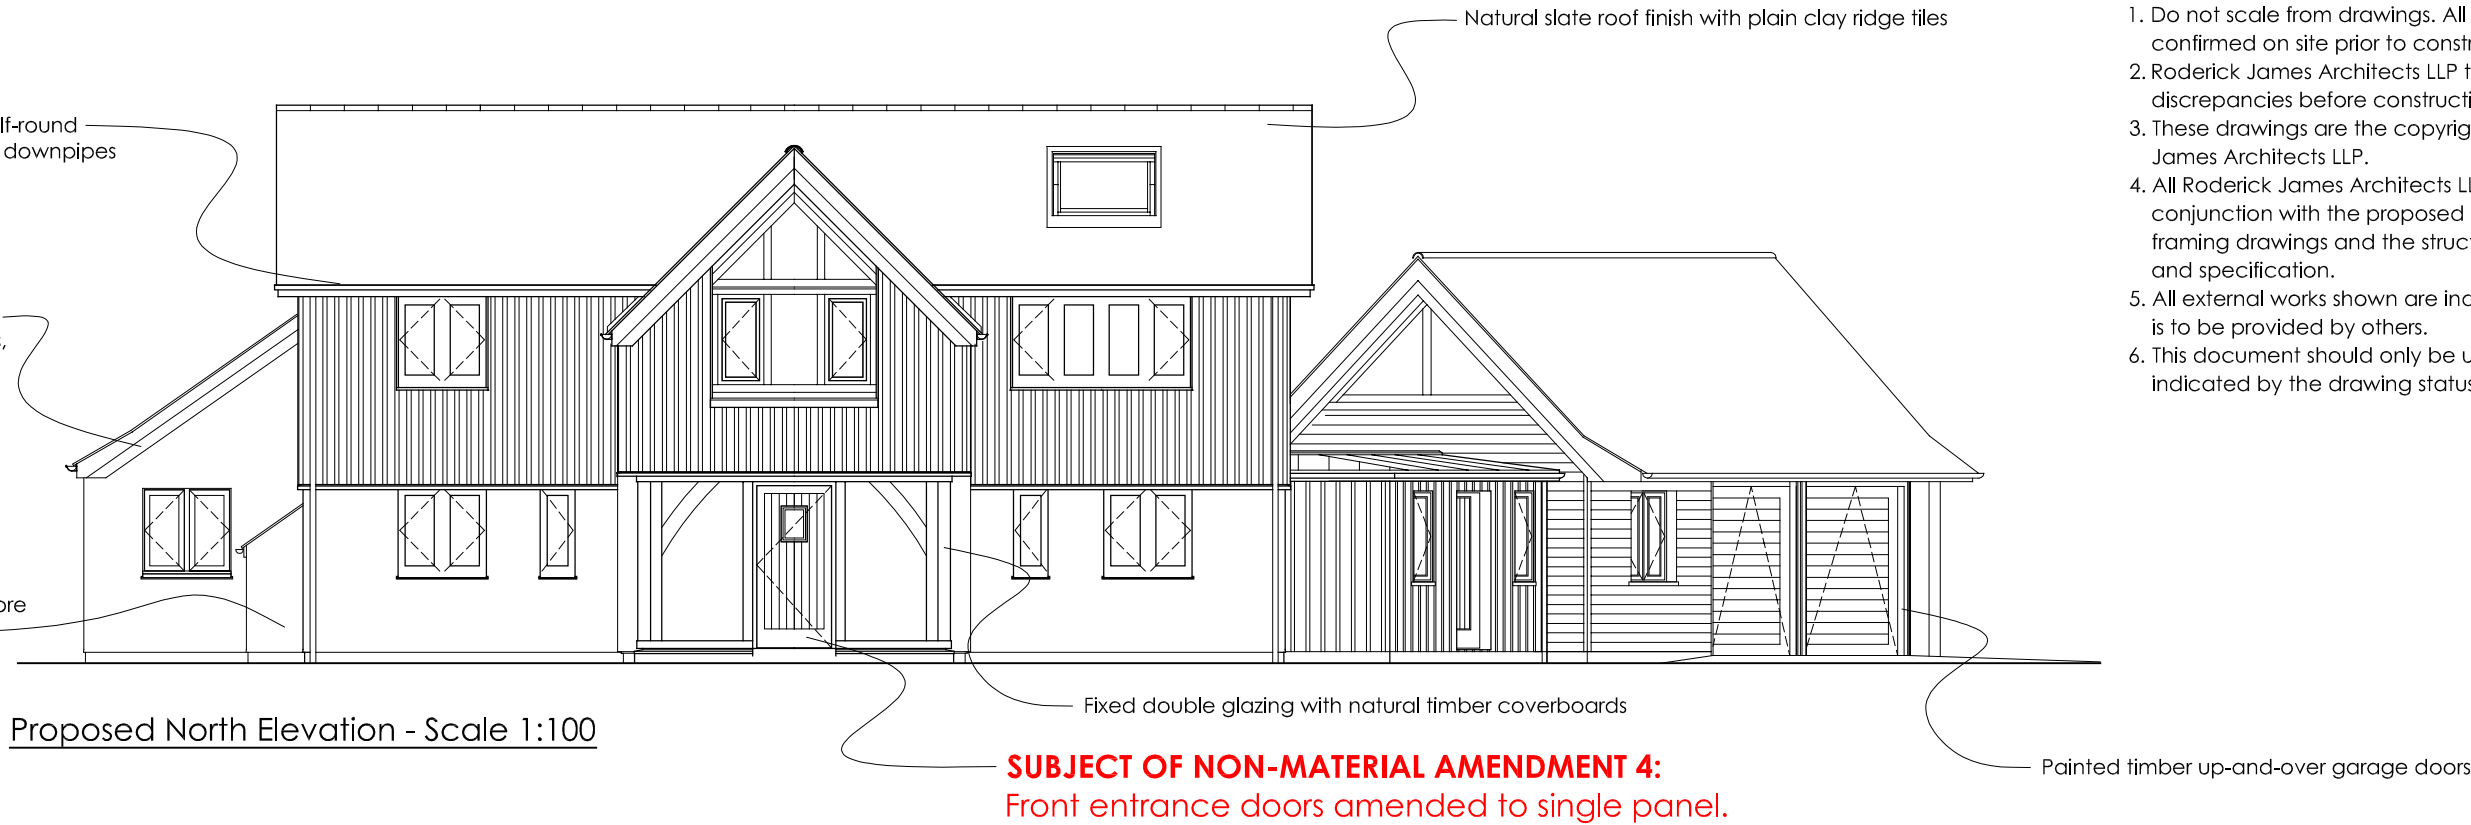


Proposed North Elevation - Scale 1:100

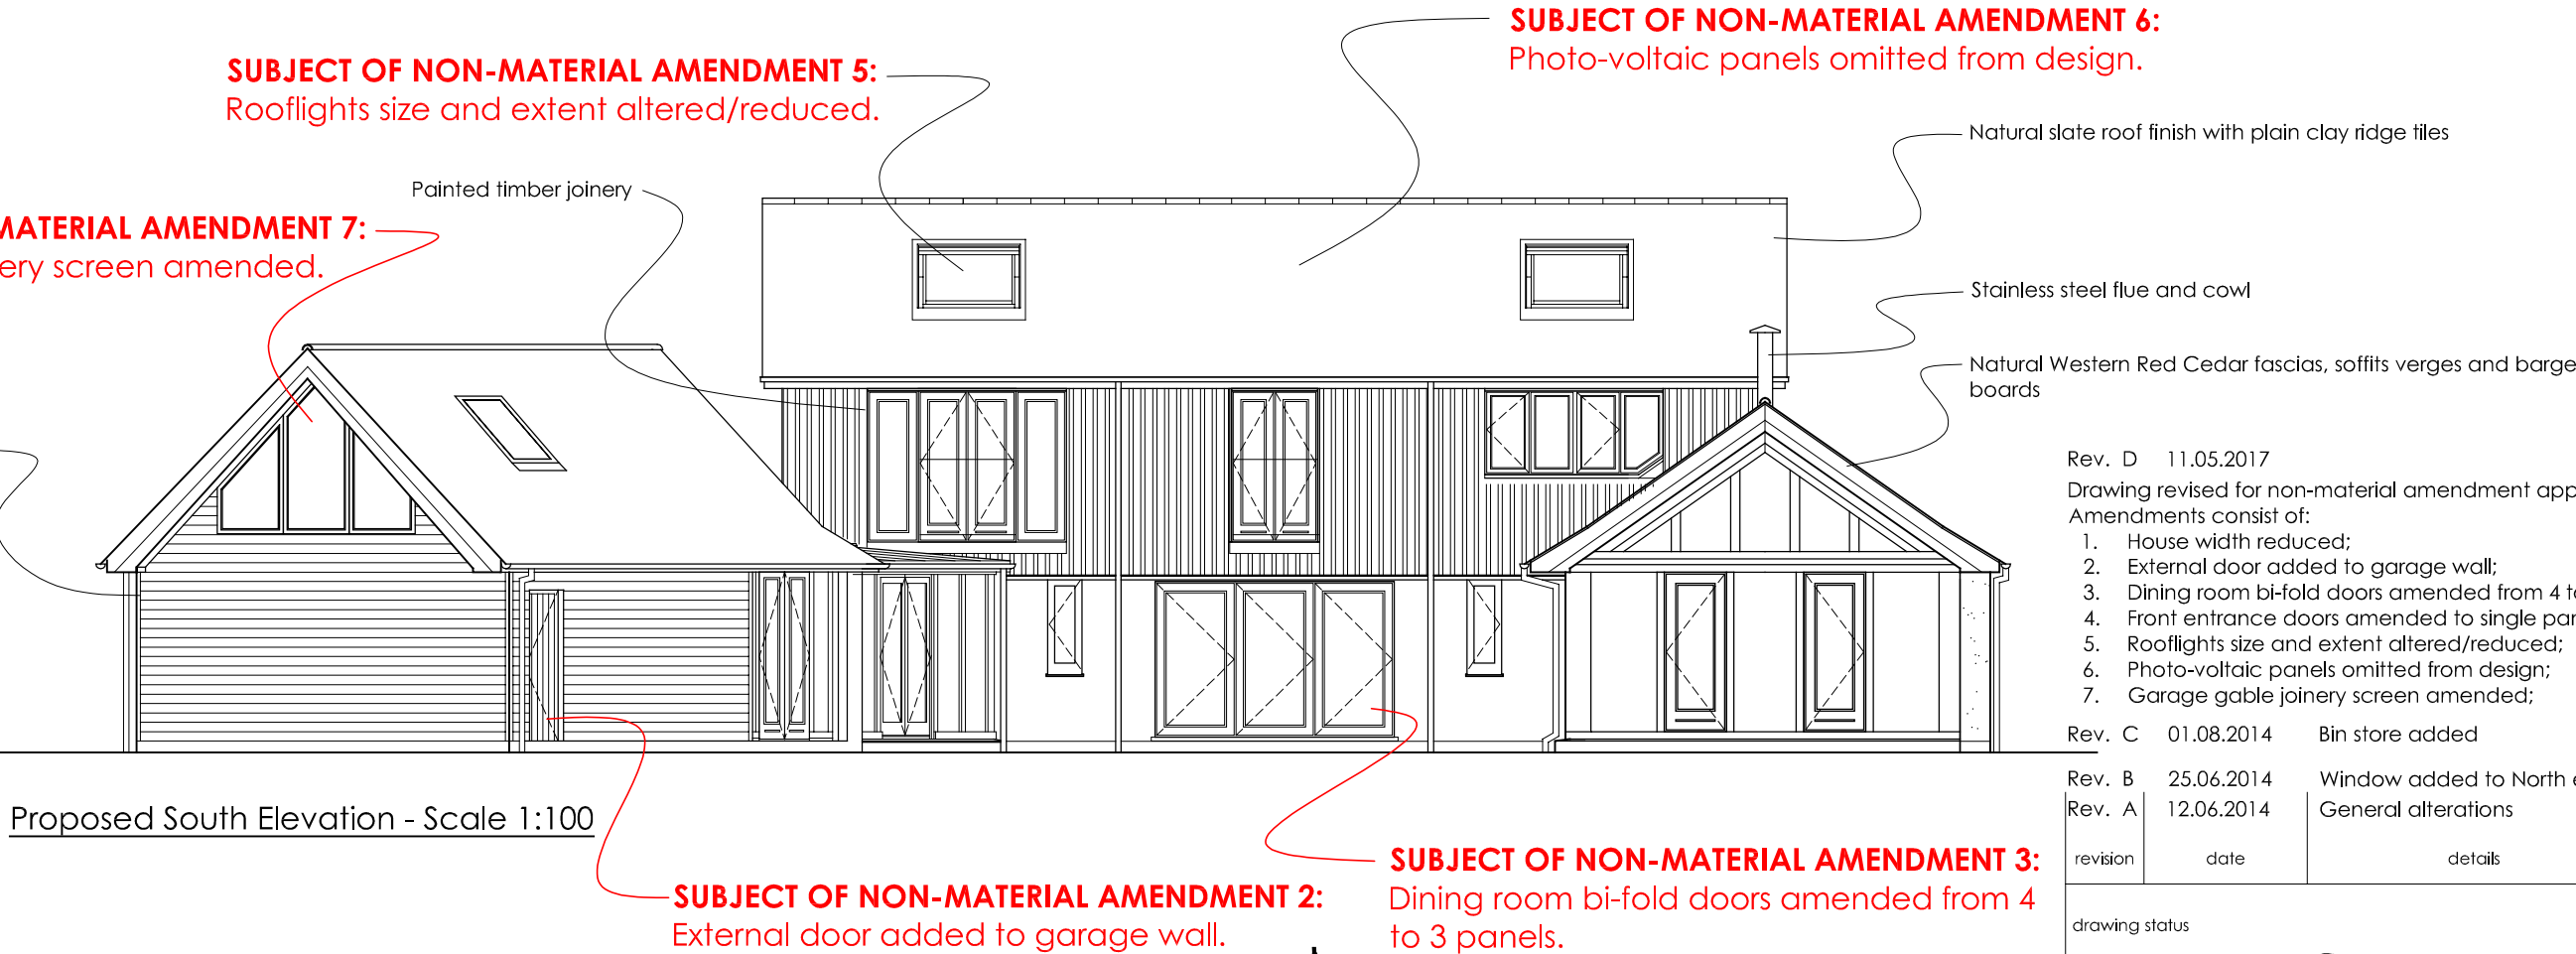

Proposed South Elevation - Scale 1:100

|                                                          |                                                                                  |                             |                           |
|----------------------------------------------------------|----------------------------------------------------------------------------------|-----------------------------|---------------------------|
| Rev. D 11.05.2017                                        |                                                                                  |                             |                           |
| Drawing revised for non-material amendment application.  |                                                                                  |                             |                           |
| Amendments consist of:                                   |                                                                                  |                             |                           |
| 1. House width reduced;                                  |                                                                                  |                             |                           |
| 2. External door added to garage wall;                   |                                                                                  |                             |                           |
| 3. Dining room bi-fold doors amended from 4 to 3 panels; |                                                                                  |                             |                           |
| 4. Front entrance doors amended to single panel;         |                                                                                  |                             |                           |
| 5. Rooflights size and extent altered/reduced;           |                                                                                  |                             |                           |
| 6. Photo-voltaic panels omitted from design;             |                                                                                  |                             |                           |
| 7. Garage gable joinery screen amended;                  |                                                                                  |                             |                           |
| Rev. C                                                   | 01.08.2014                                                                       | Bin store added             | NW                        |
| Rev. B                                                   | 25.06.2014                                                                       | Window added to North elev. | NW                        |
| Rev. A                                                   | 12.06.2014                                                                       | General alterations         | NW                        |
| revision                                                 | date                                                                             | details                     | chk'd by                  |
| drawing status                                           |                                                                                  |                             |                           |
| PLANNING                                                 |                                                                                  |                             |                           |
| project                                                  | Replacement Dwelling at 141, Havant Road, Stoke, Hayling Island, Hants, PO11 0LE | drawing                     | Prop. North & South Elevs |
| client                                                   | Dr J Shimbart                                                                    | drw'n by                    | chk'd by                  |
| scale                                                    | 1:100 @ A3                                                                       | drawing number              | Shimbart/1/PL/06          |
| date                                                     | June 2014                                                                        | revision                    | D                         |

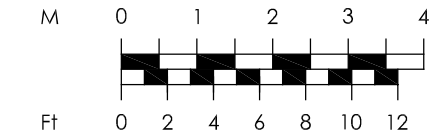

Roderick James Architects LLP

DISCOVERY HOUSE . STEAMER QUAY RD . TOTNES . DEVON . TQ9 5AL  
tel: 01803 868000 fax: 01803 864475 email: totnes@rjarchitects.co.uk